




1 Existing South Elevation
1 : 250

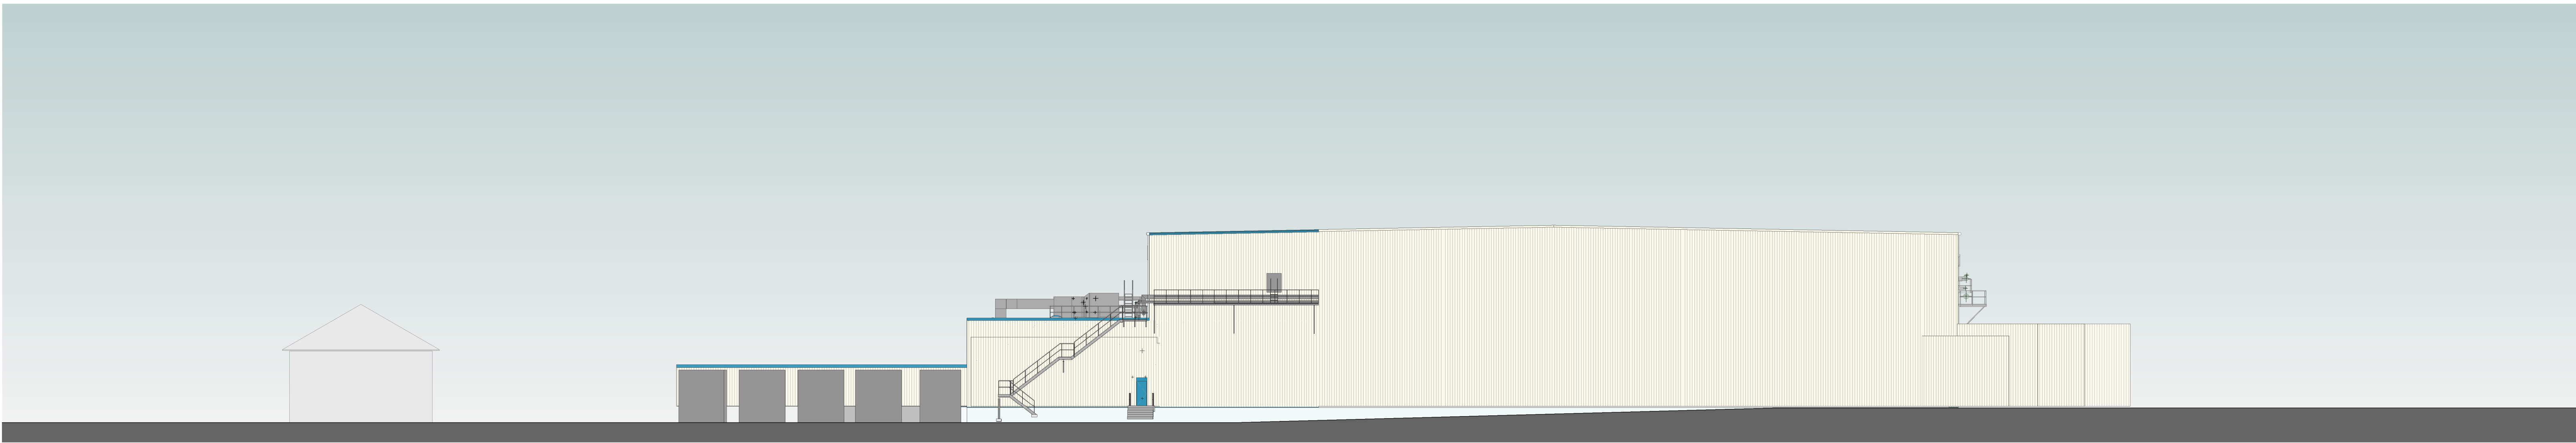

2 Existing East Elevation
1 : 250

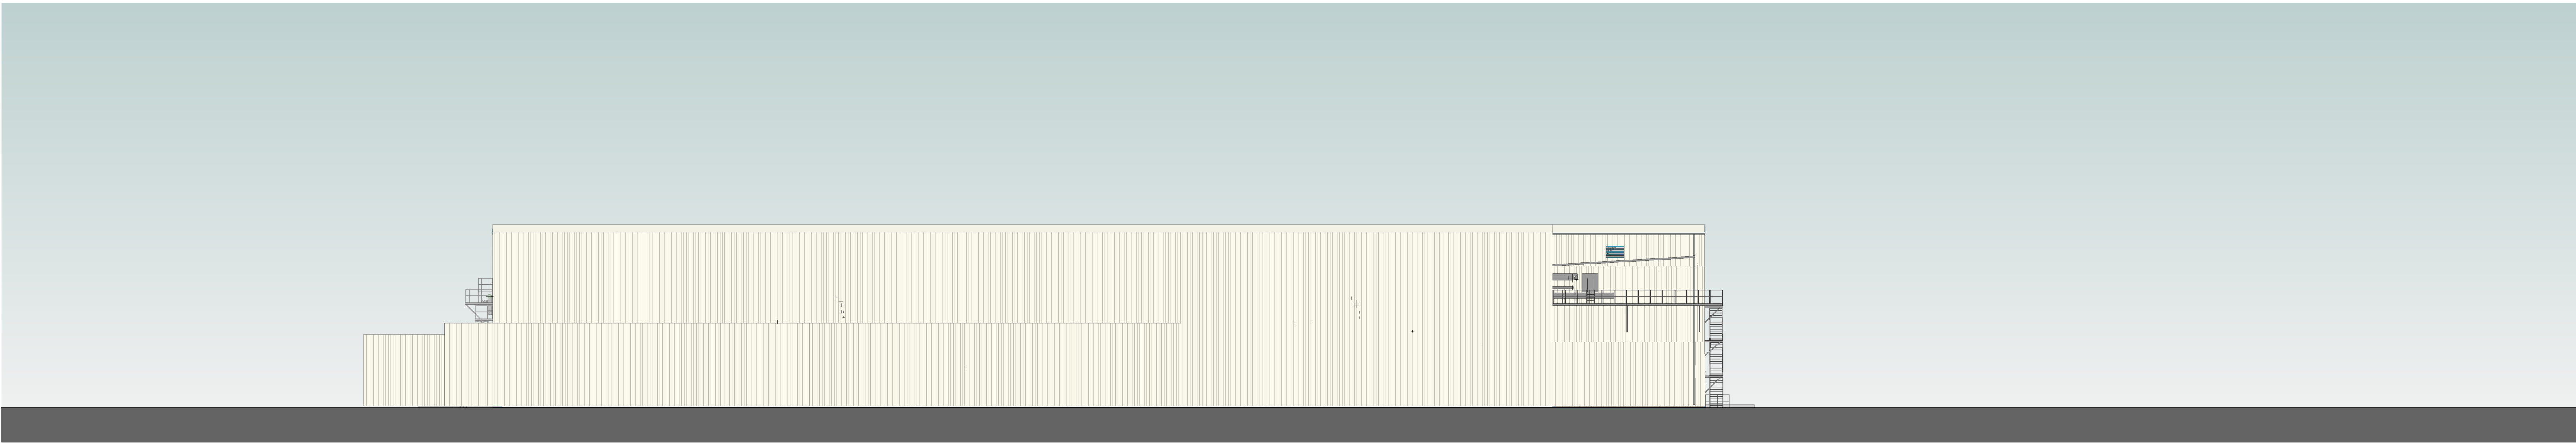

3 Existing North Elevation
1 : 250

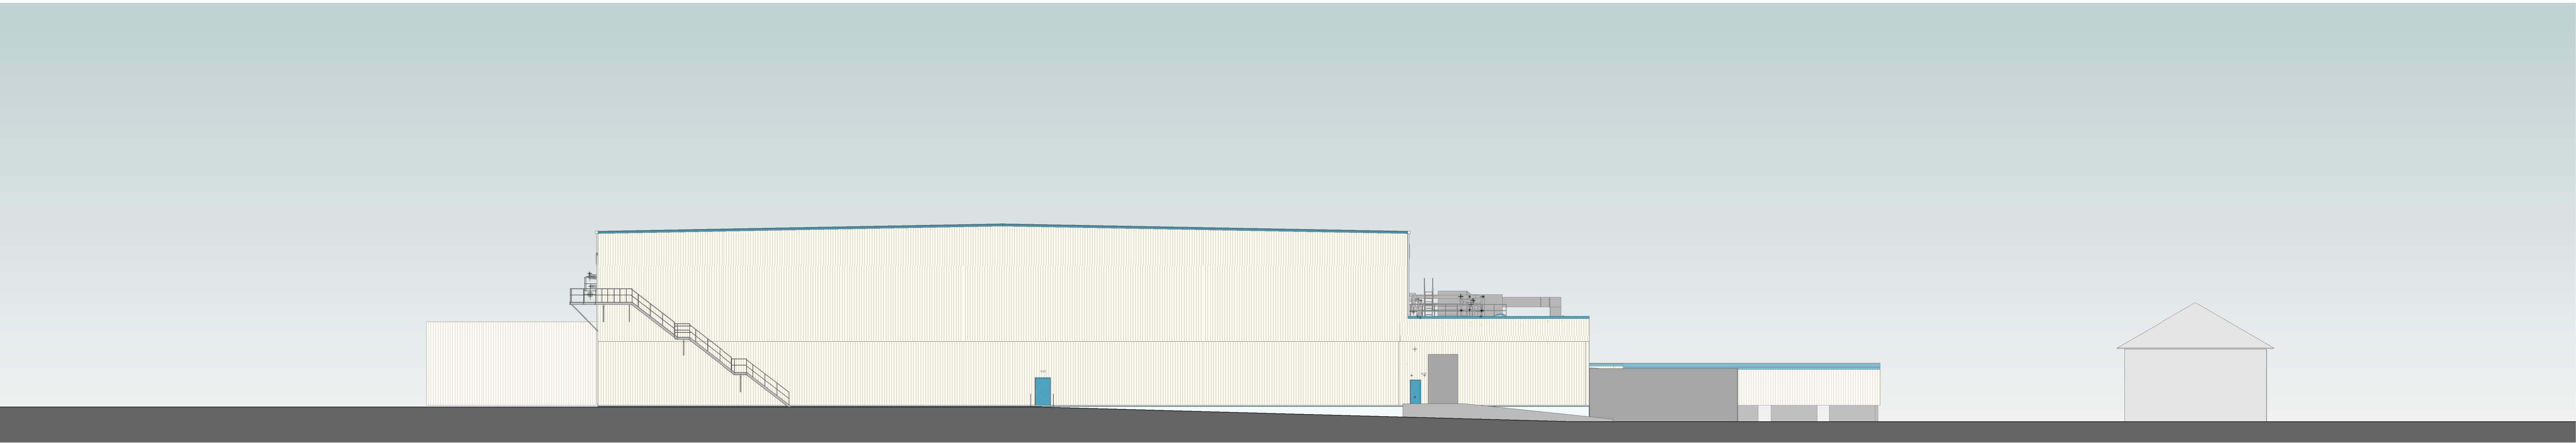

4 Existing West Elevation
1 : 250

Do not scale this drawing.
Ashton Smith is to be notified of discrepancies in figure dimensions.
Comments must be made in the drawing.
This drawing is copyright and is for use on this site only.
The drawing is to be used solely for information purposes.
For other information refer to the latest revision of any cross-referenced drawing.



LOCATION PLAN:

NOTES:

REV	DATE	DESCRIPTION
P01	2024-02-12	Issued for Planning
P02	2024-02-12	Issued for Planning
P03	2024-02-12	Updated line with comments from meeting dated 2024-02-14
P04	2024-02-12	Initial Drawing Issue

RAA	-
RAA	-
RAA	-

PROJECT TITLE Project Sakura					
DRAWING TITLE Existing Elevations					
REVISION	STATUS	PLANNING	DRAWN BY	CHECKED BY	
3	PLANNING	RAA	-	-	
SHEET	SCALE	DATE	SUSTAINABILITY	REVISION	
A0	1 : 250	2024-02-12	S2	P04	
DRAWING NO.	TCSW - ASA - 30 - EB.ZZ - D - A - 3003 (S2 - P04)				
REVISIONS	TCSW-ASA-ZZ-NB-ZZ-M3-A-0002 (SD-P05)				

CLIENT TSL Thermotraffic TEMPERATURE CONTROLLED LOGISTICS	
AshtonSmith Beyond Design	
Ashton Smith, Belconnen House, 3 Victoria Avenue, Narragunn, North Yorkshire, NG2 1SL Tel: 01423 528882 Fax: 01423 565004 www.ashton-smith.co.uk	