




EXTENSION — BLOSSOM BROOK FOR MR AND MRS A NOON

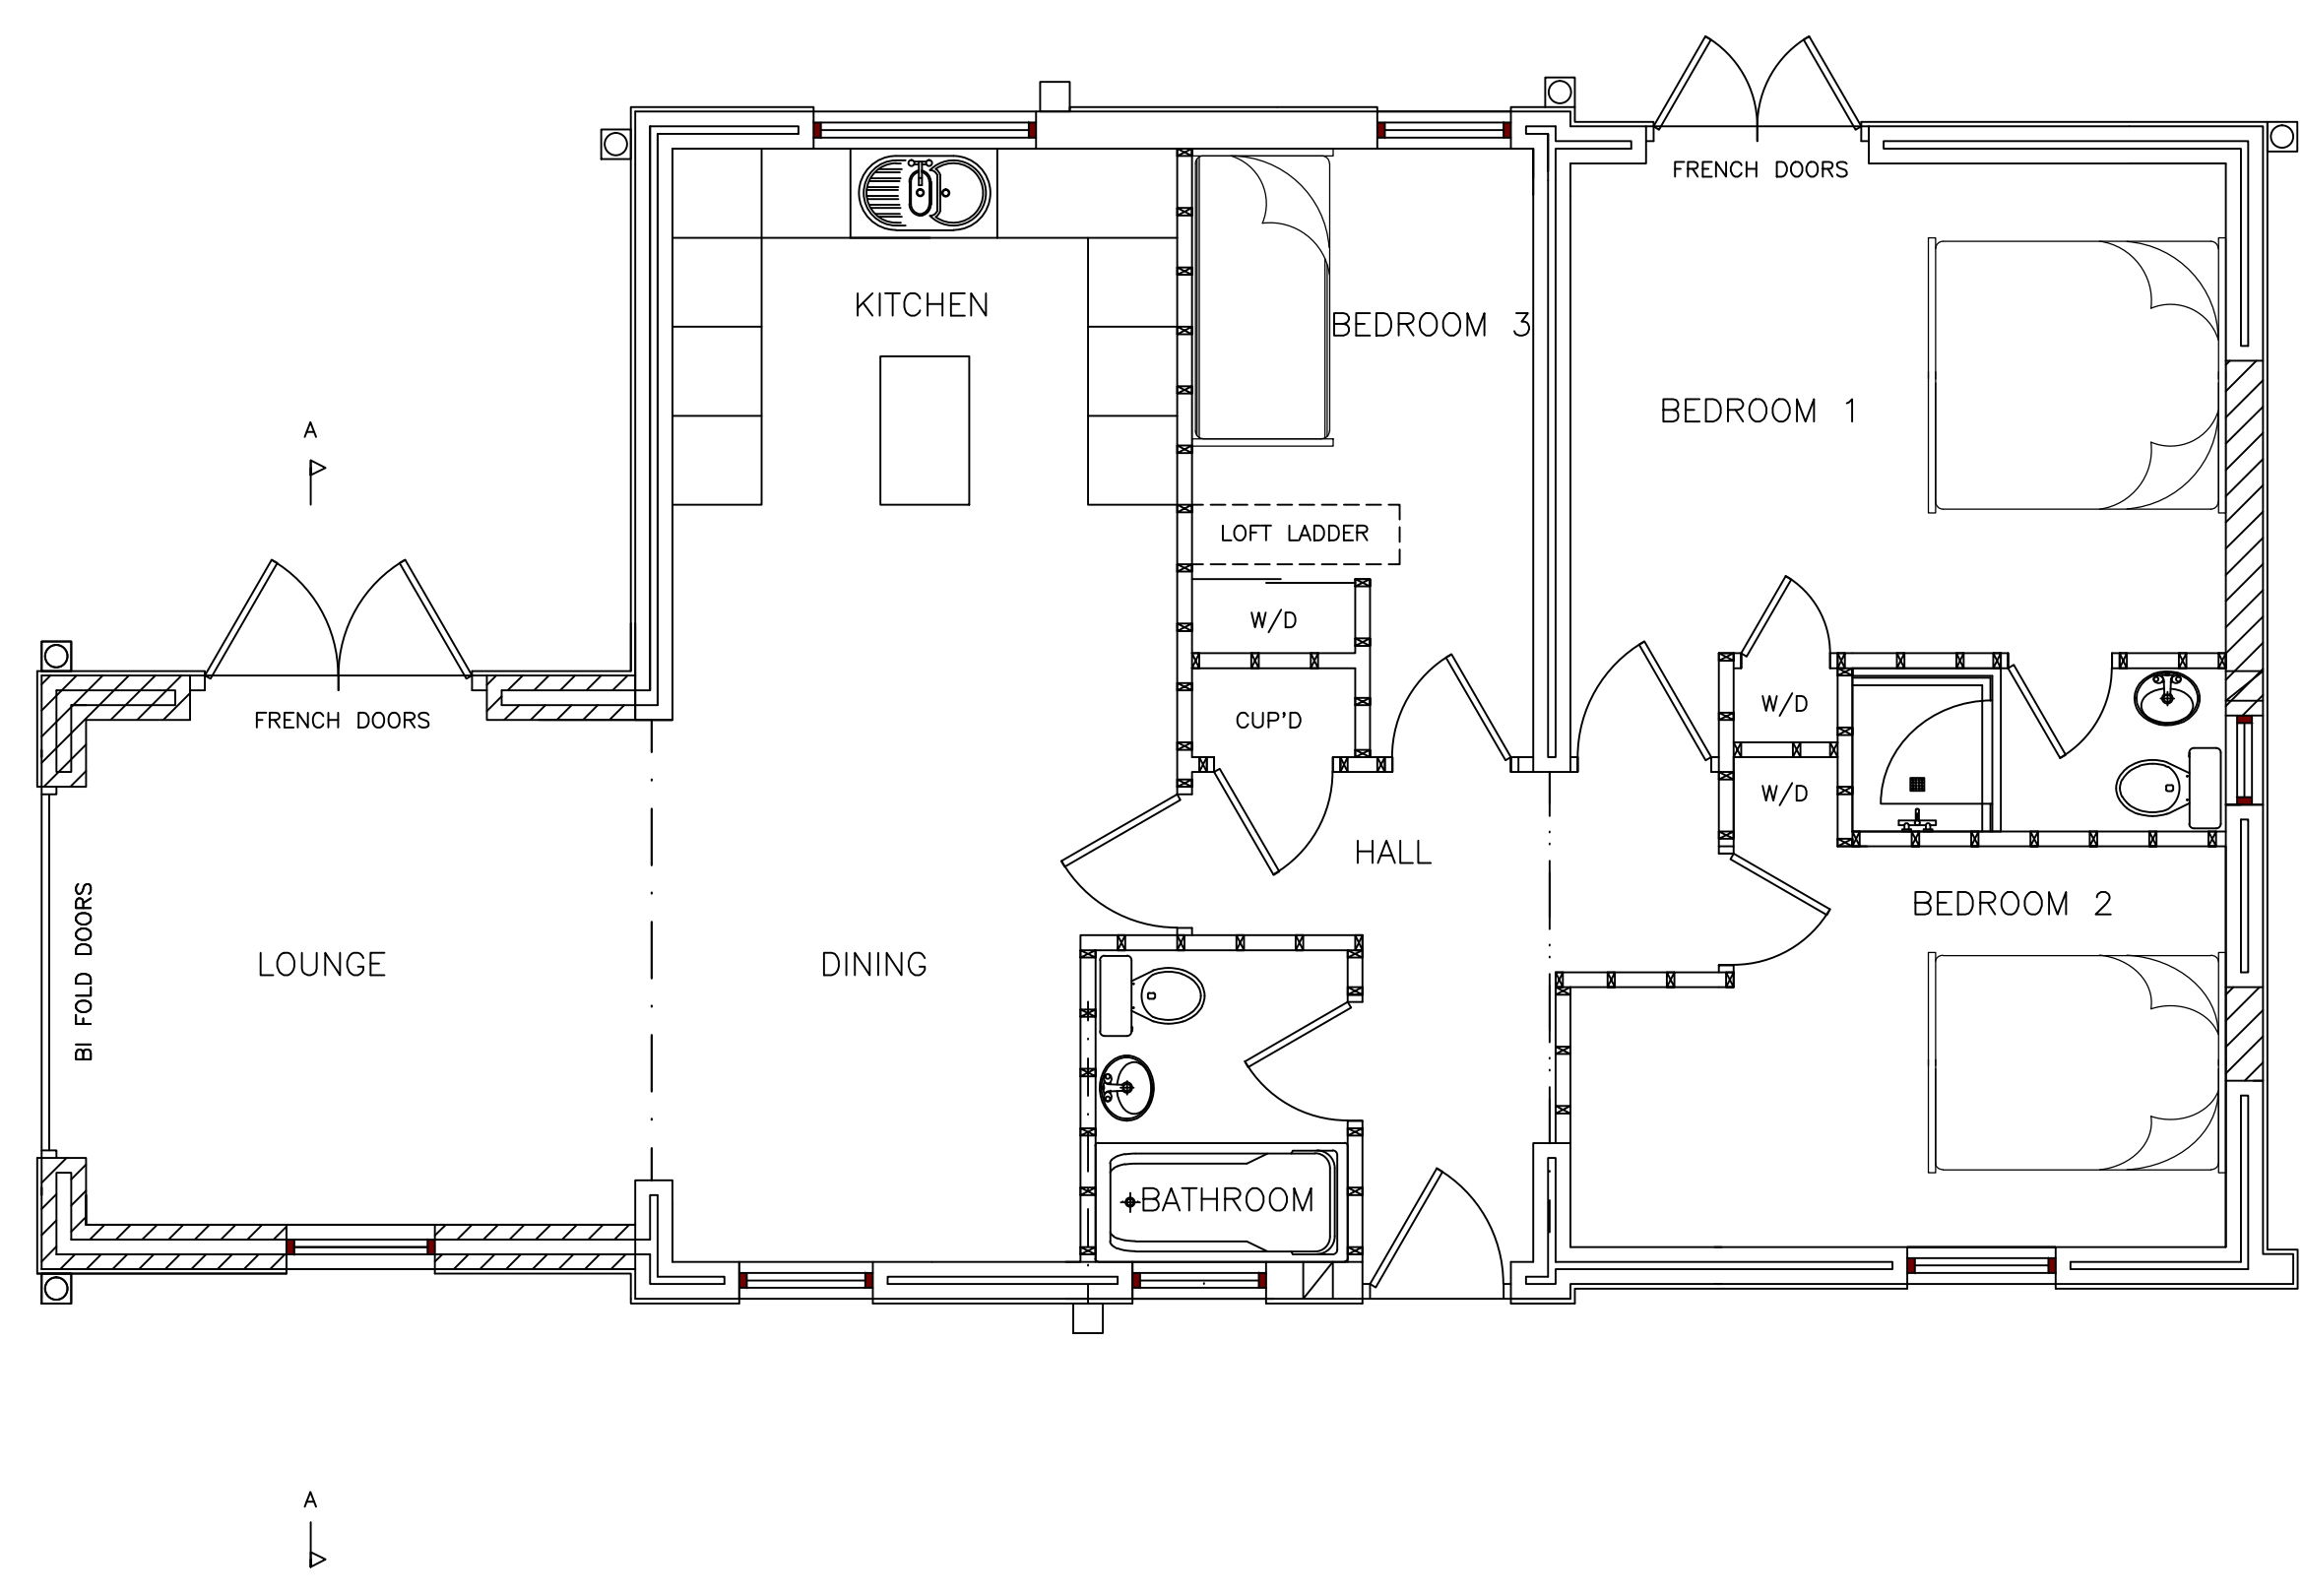

EXISTING GROUND FLOOR PLAN

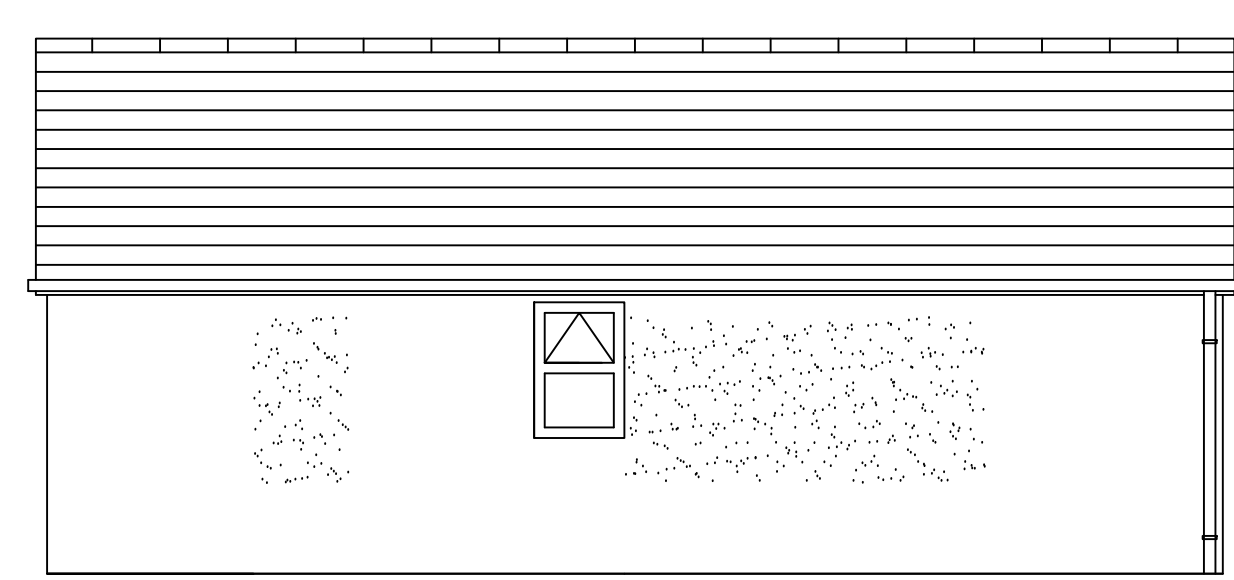


EXISTING SIDE ELEVATION

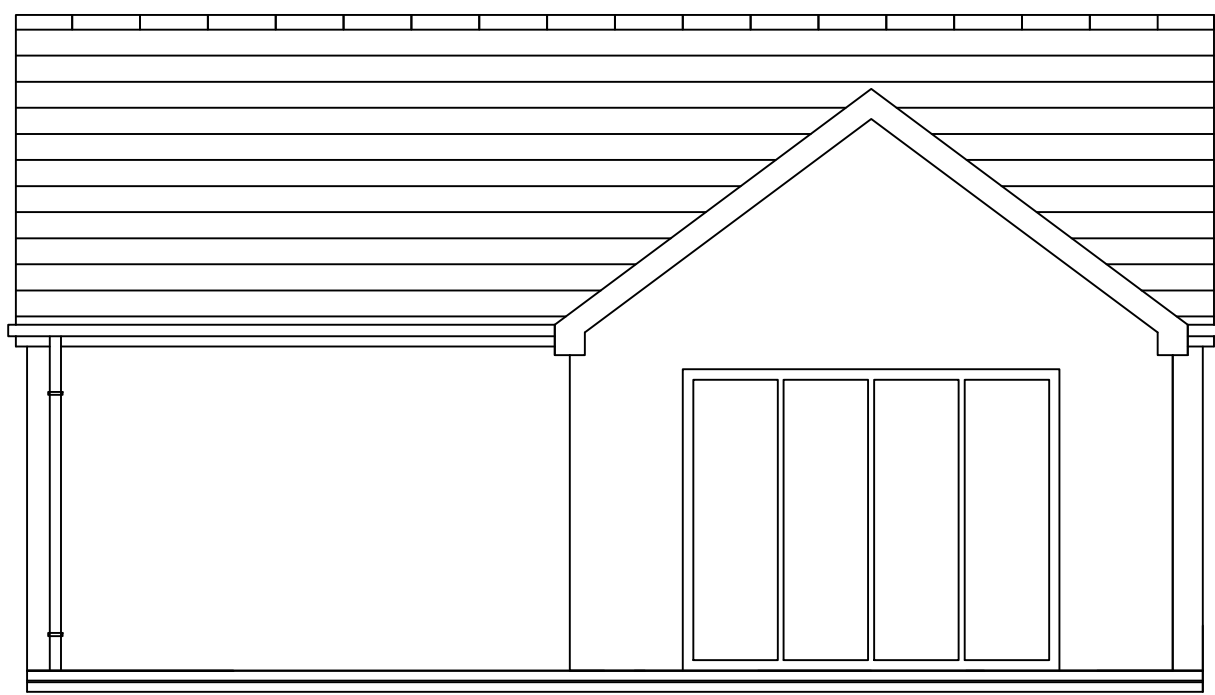

EXISTING SIDE ELEVATION



EXISTING FRONT ELEVATION

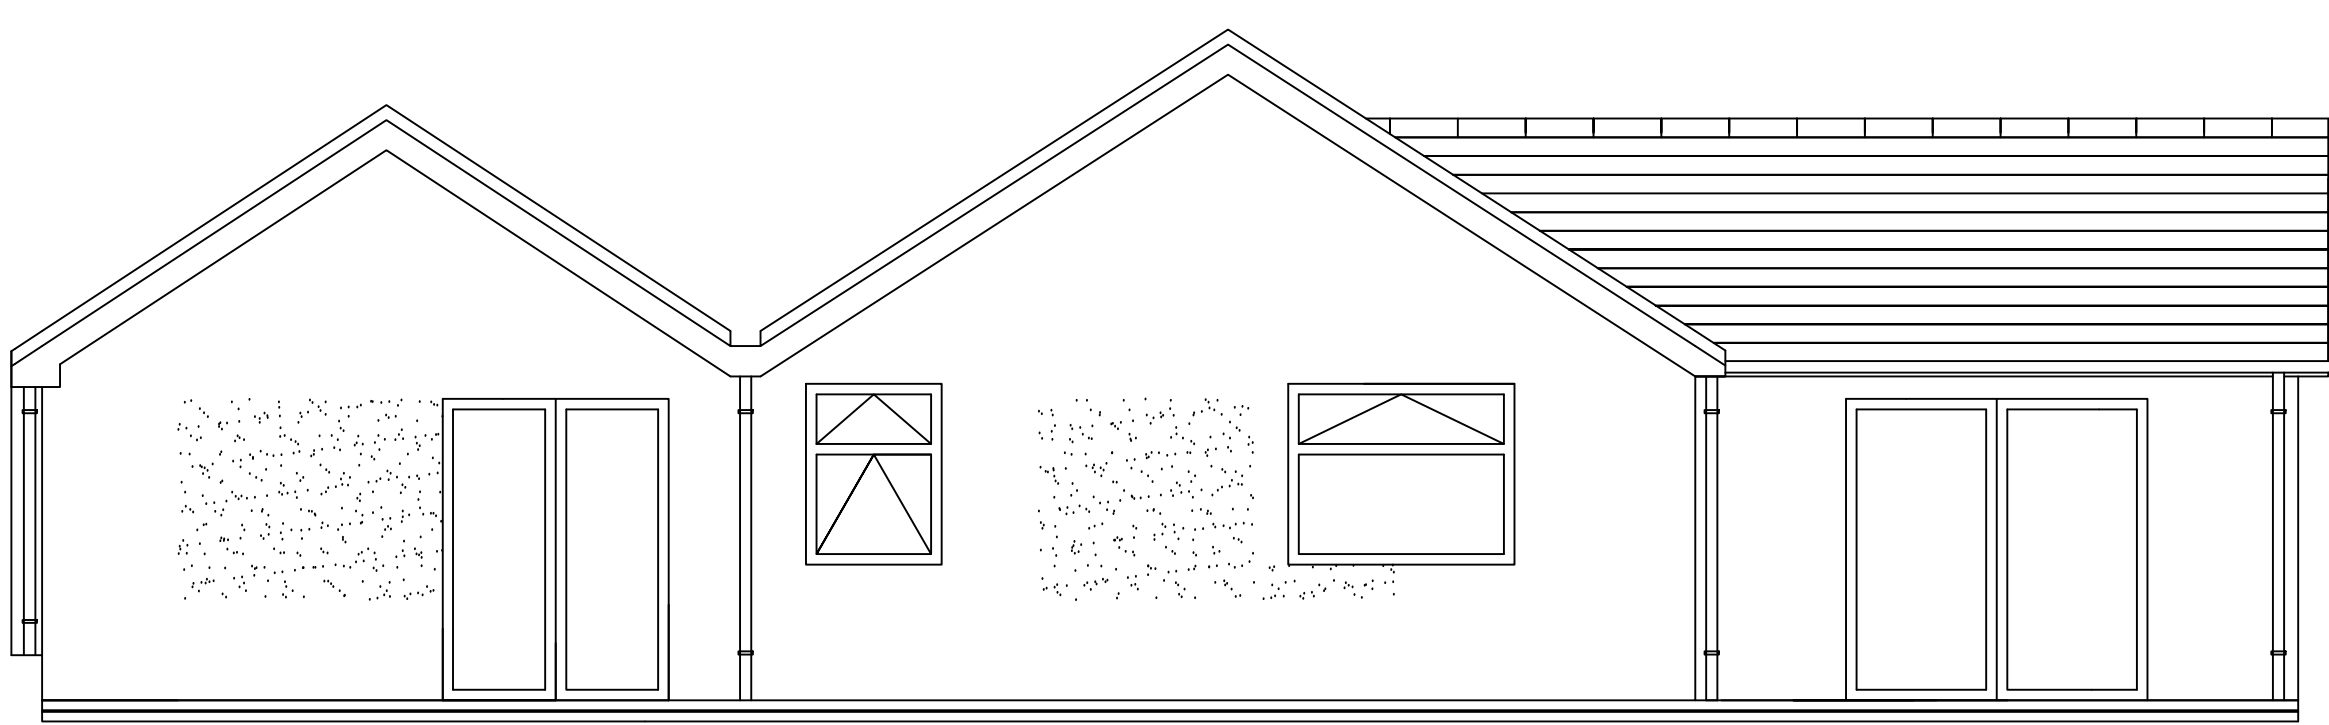

EXISTING REAR ELEVATION

Gareth Roberts Mbl: 07917033528 Email: garethroberts2907@gmail.com	
Project Name: Blossom Brook Project Number: BDS001009	
DATE: 22.04.2023	SIGN: G Roberts
SCALE: 1:50	DRAWING NUMBER
NOTE: PLANS & ELEVATIONS AS EXISTING	
01	