


FLOOR PLAN

Scale 1:50

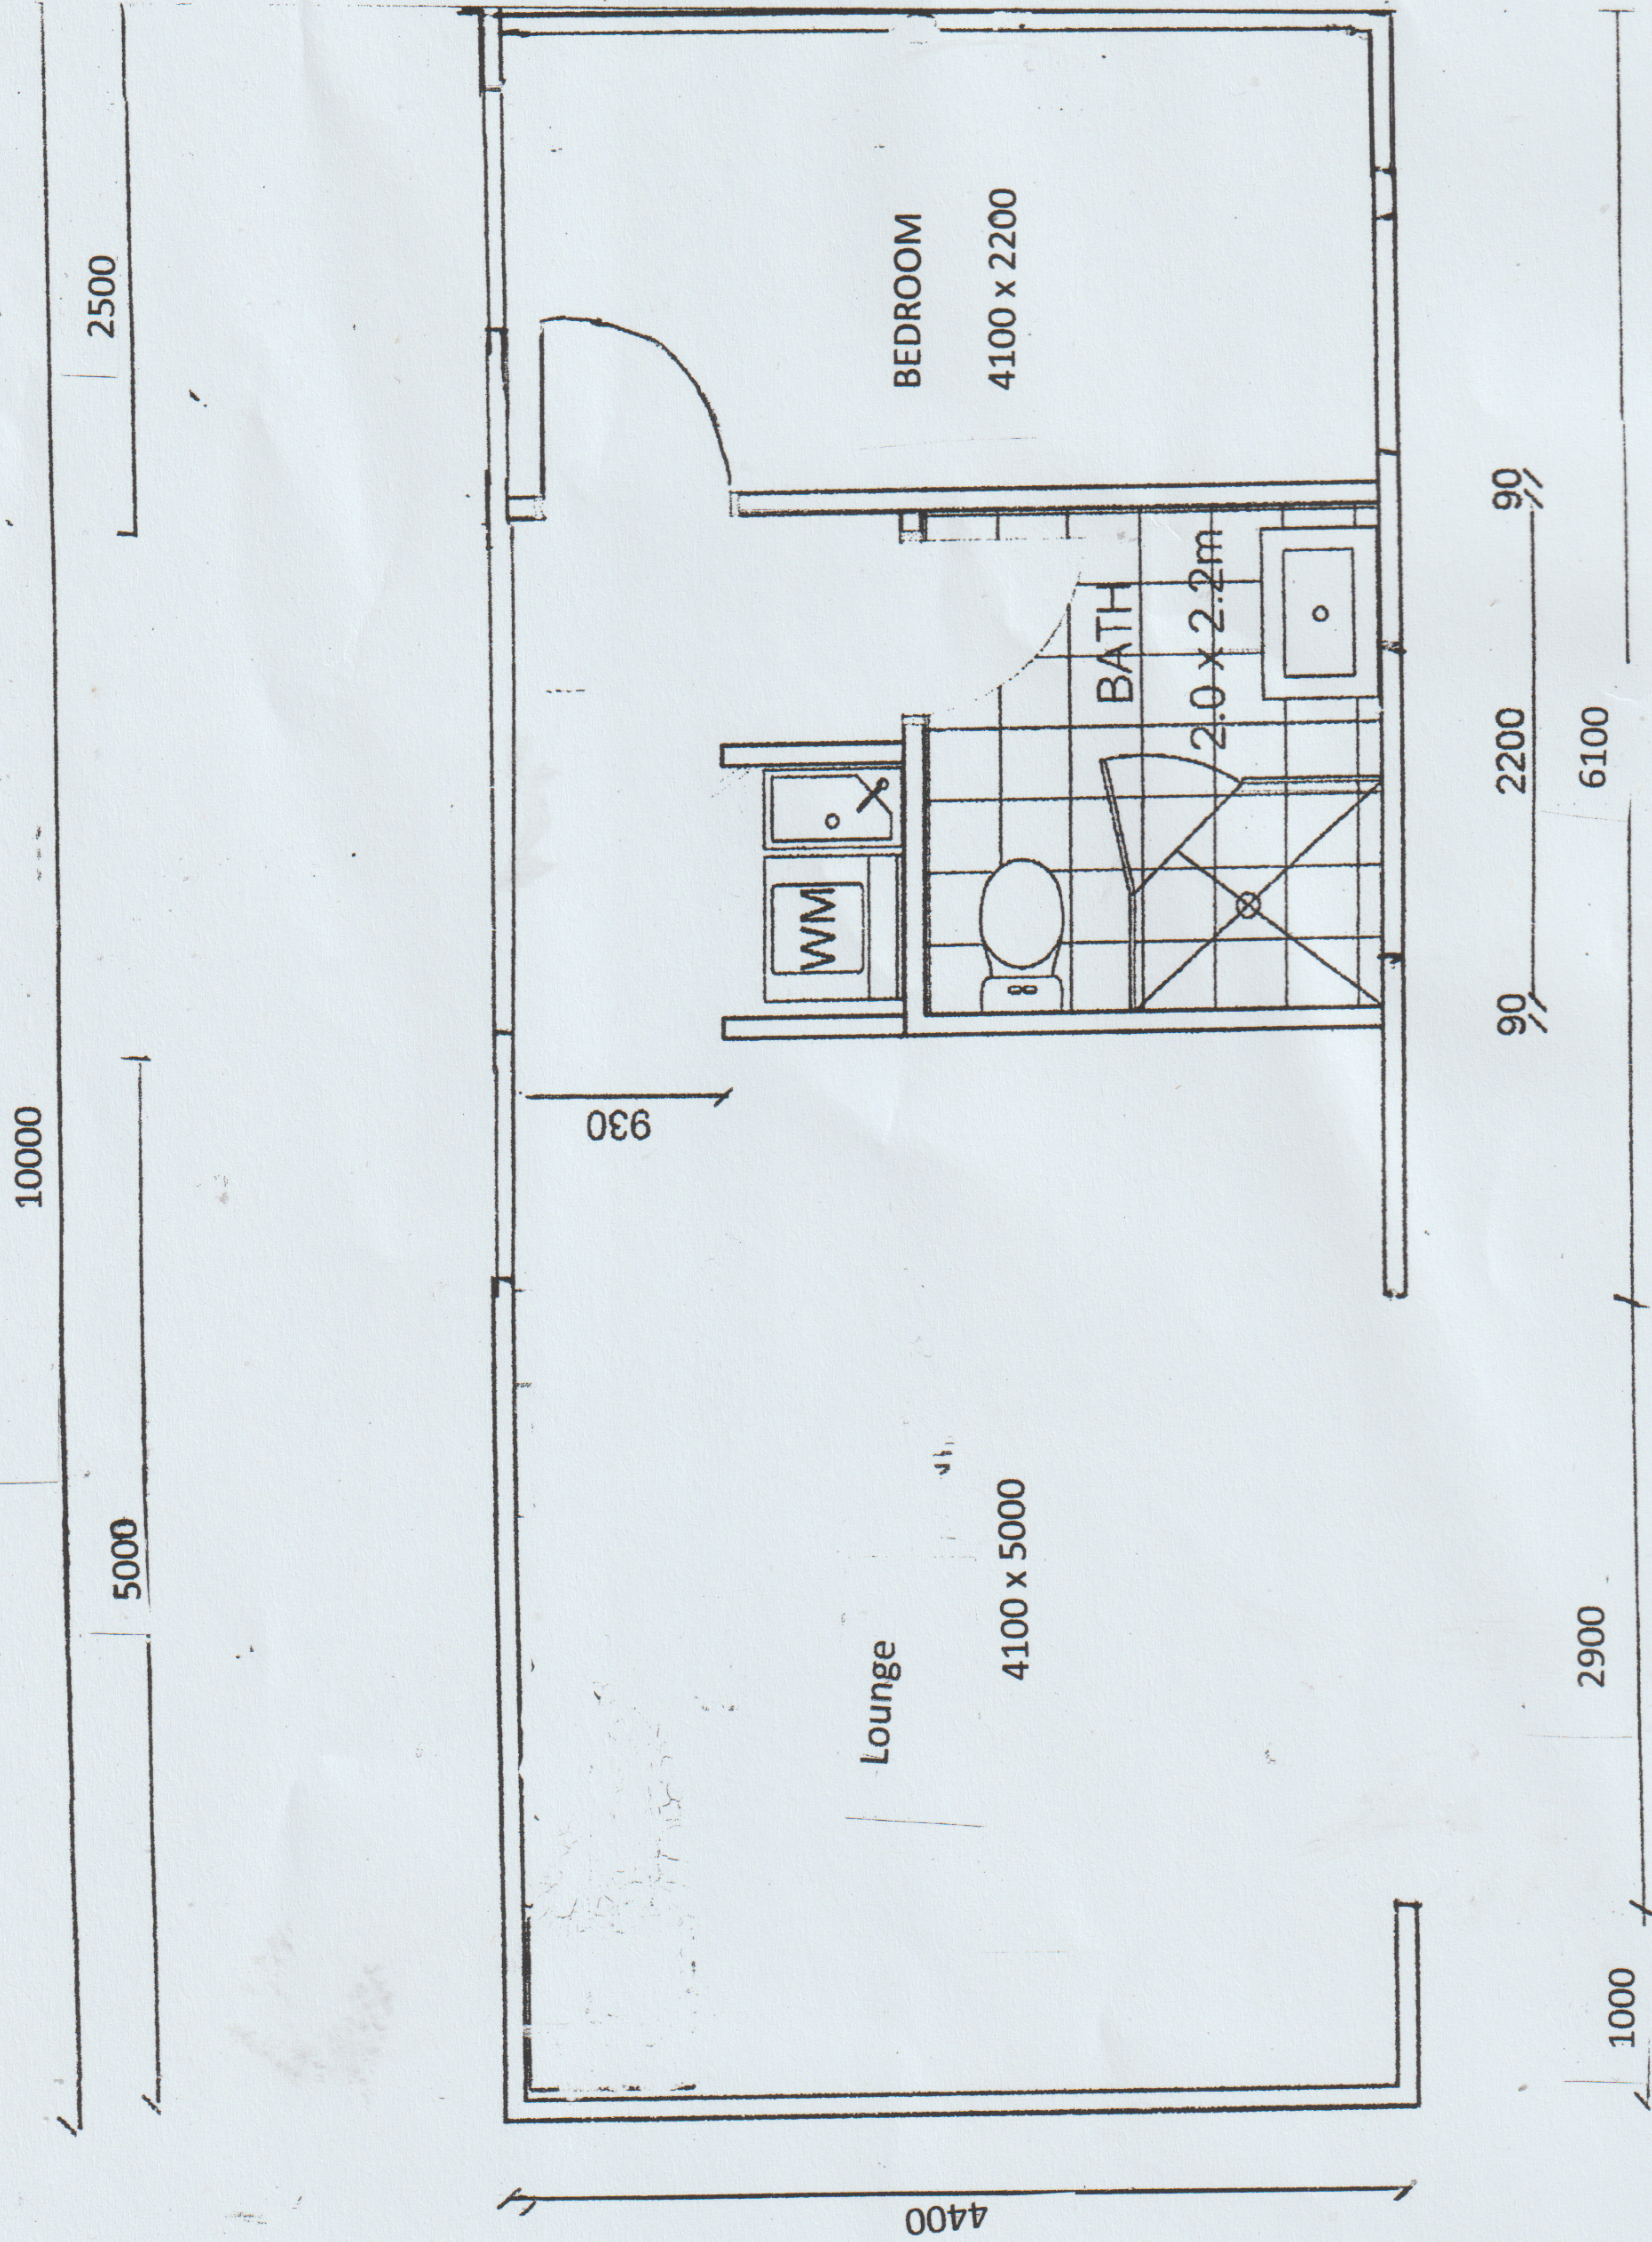

D. Wynne

24 Smithy

Wrexham

LL1 28AR