



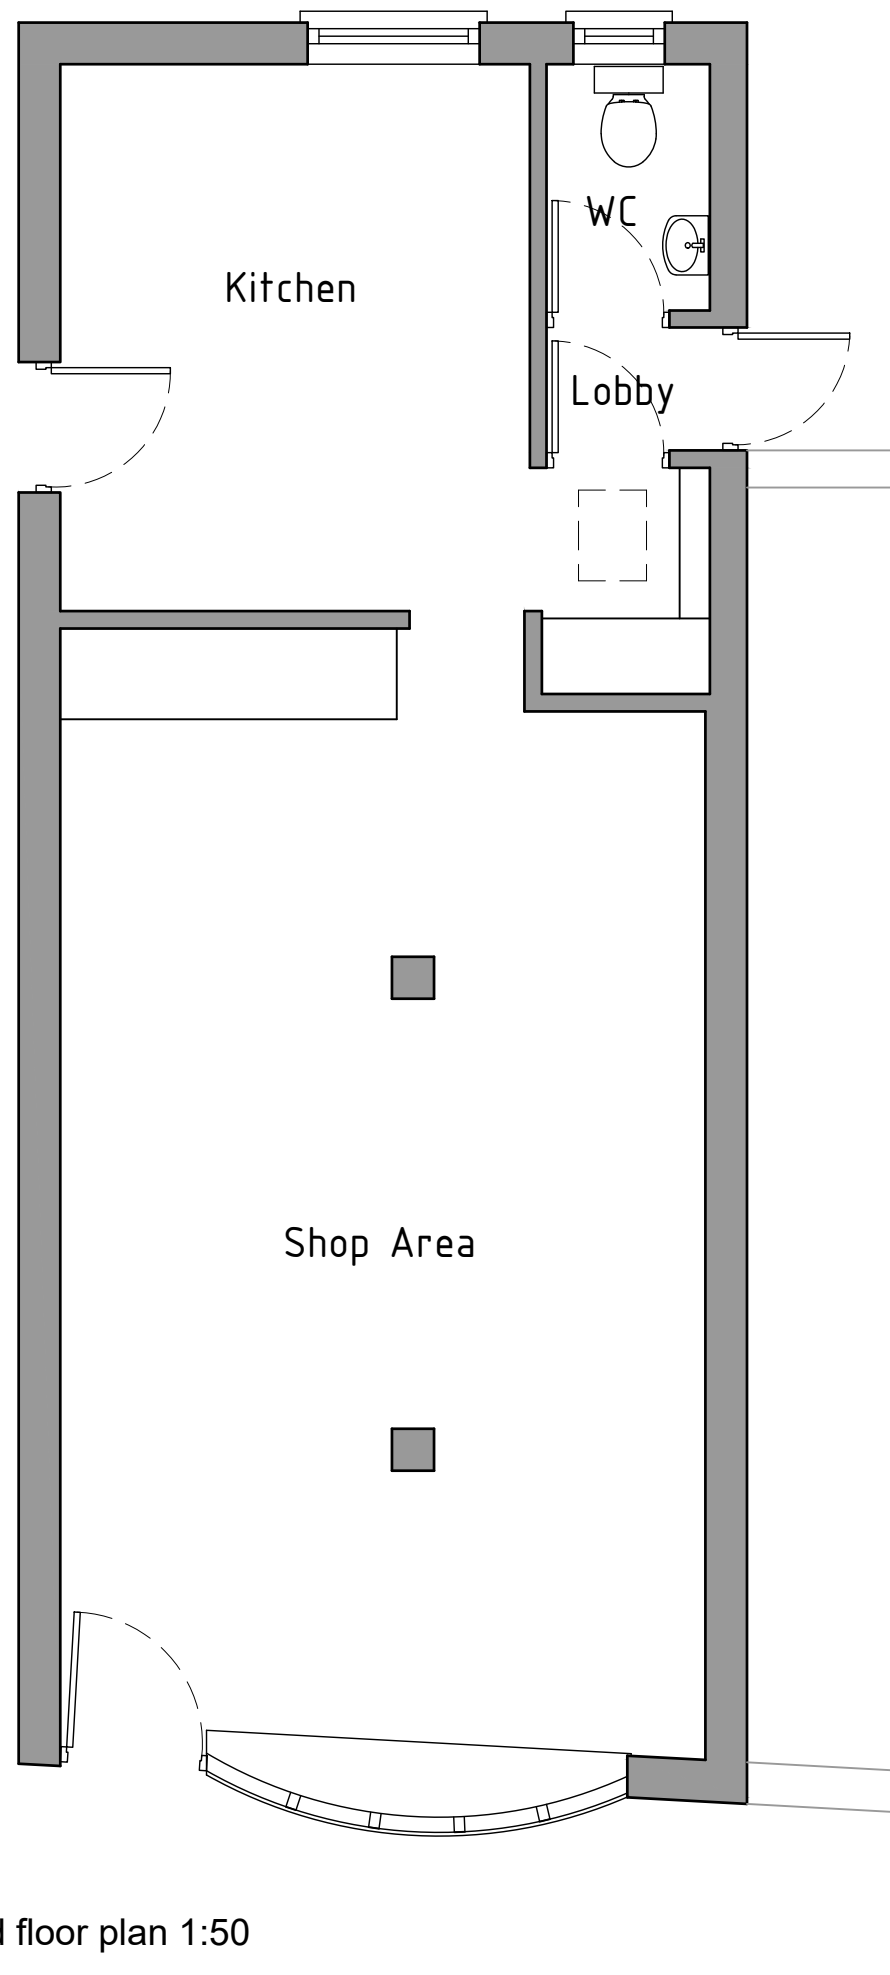


Ground floor plan 1:50

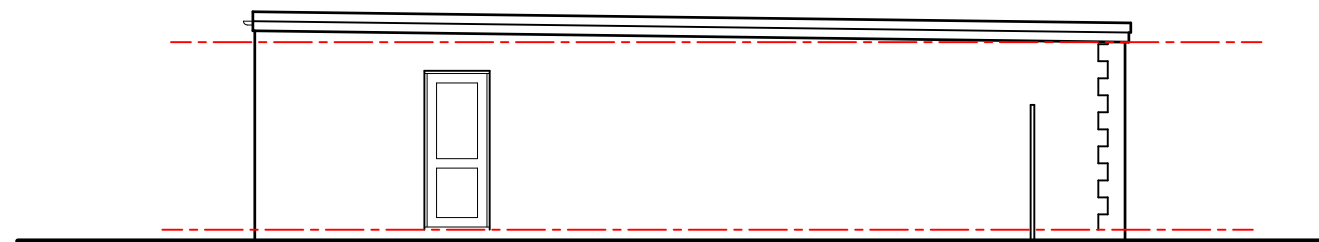


Side Elevation 1 1:100



Side Elevation 2 1:100

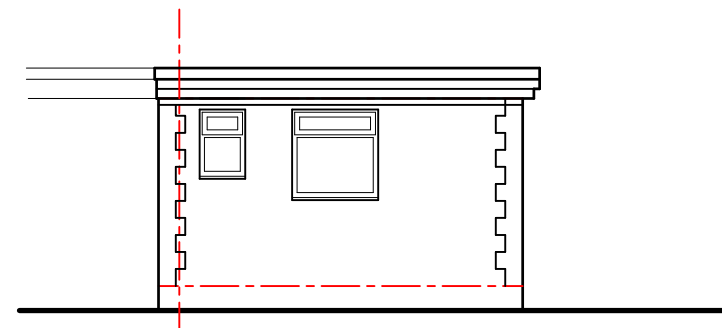

Rear Elevation 1:100

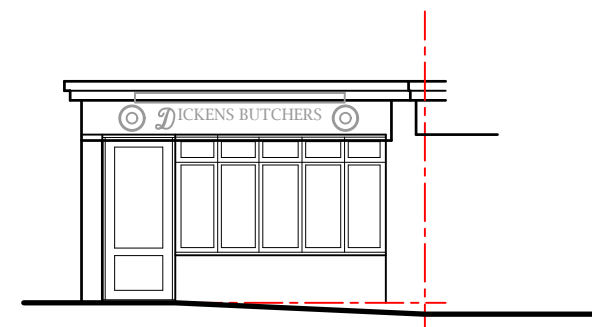

Front Elevation 1:100

As Existing



HDS Architectural Services, The Foundry,  
15 Yorke Street, Wrexham  
LL13 8LW  
Tel (01978) 345250  
www.hdsarchitectural.co.uk

|                                                                 |                            |
|-----------------------------------------------------------------|----------------------------|
| <b>Project;</b><br>52 Chester Road, Gresford, Wrexham, LL12 8NE |                            |
| <b>Title;</b><br>01-As Existing Floor plans and elevations      | <b>Scale (A1);</b><br>1:50 |
| <b>Dwg No;</b><br>CR/PD/01                                      | <b>Date;</b><br>09.11.23   |
| <b>Revision;</b>                                                |                            |