

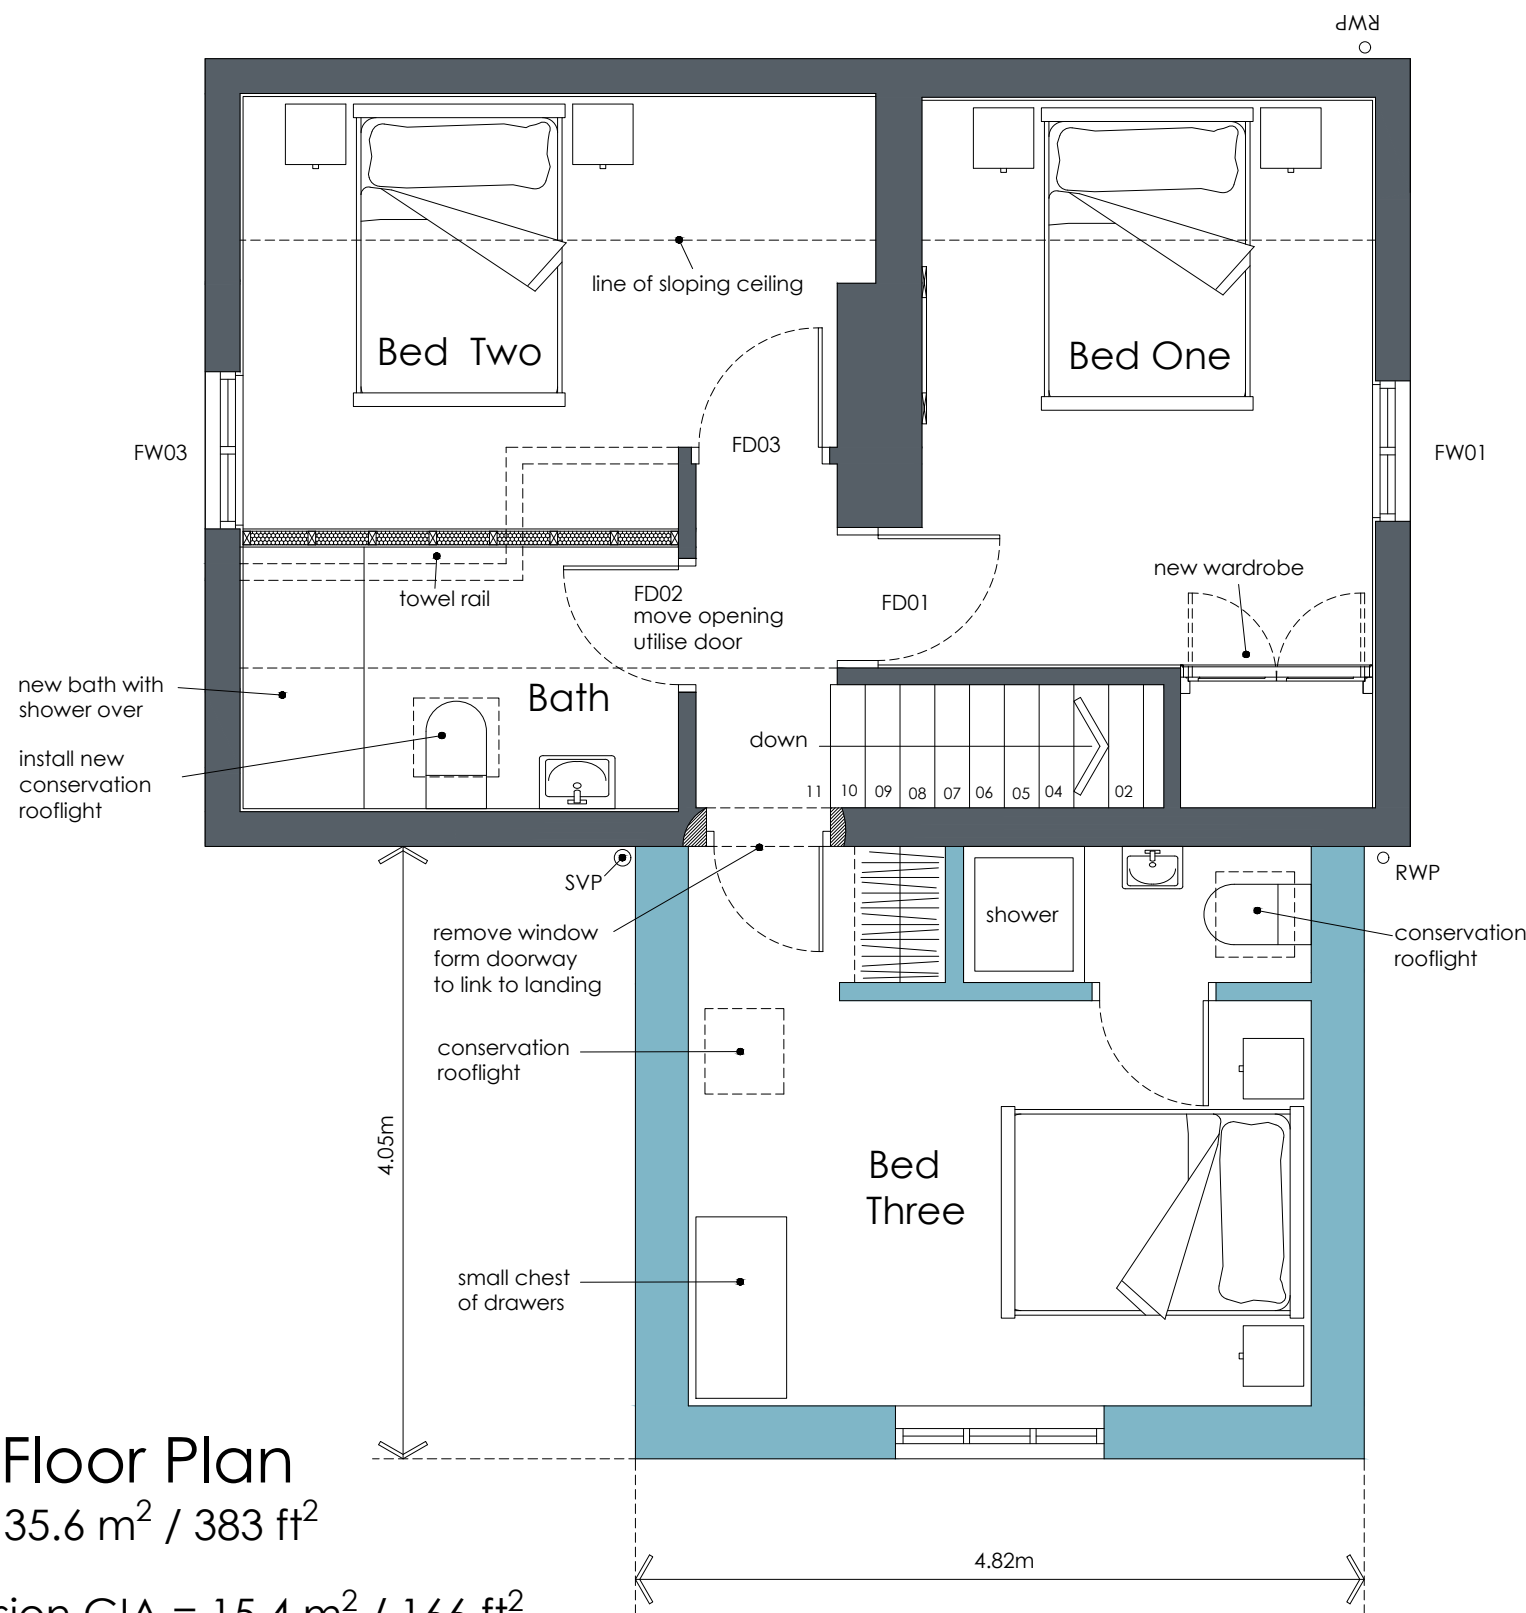



First Floor Plan  
GIA = 35.6 m<sup>2</sup> / 383 ft<sup>2</sup>  
Extension GIA = 15.4 m<sup>2</sup> / 166 ft<sup>2</sup>

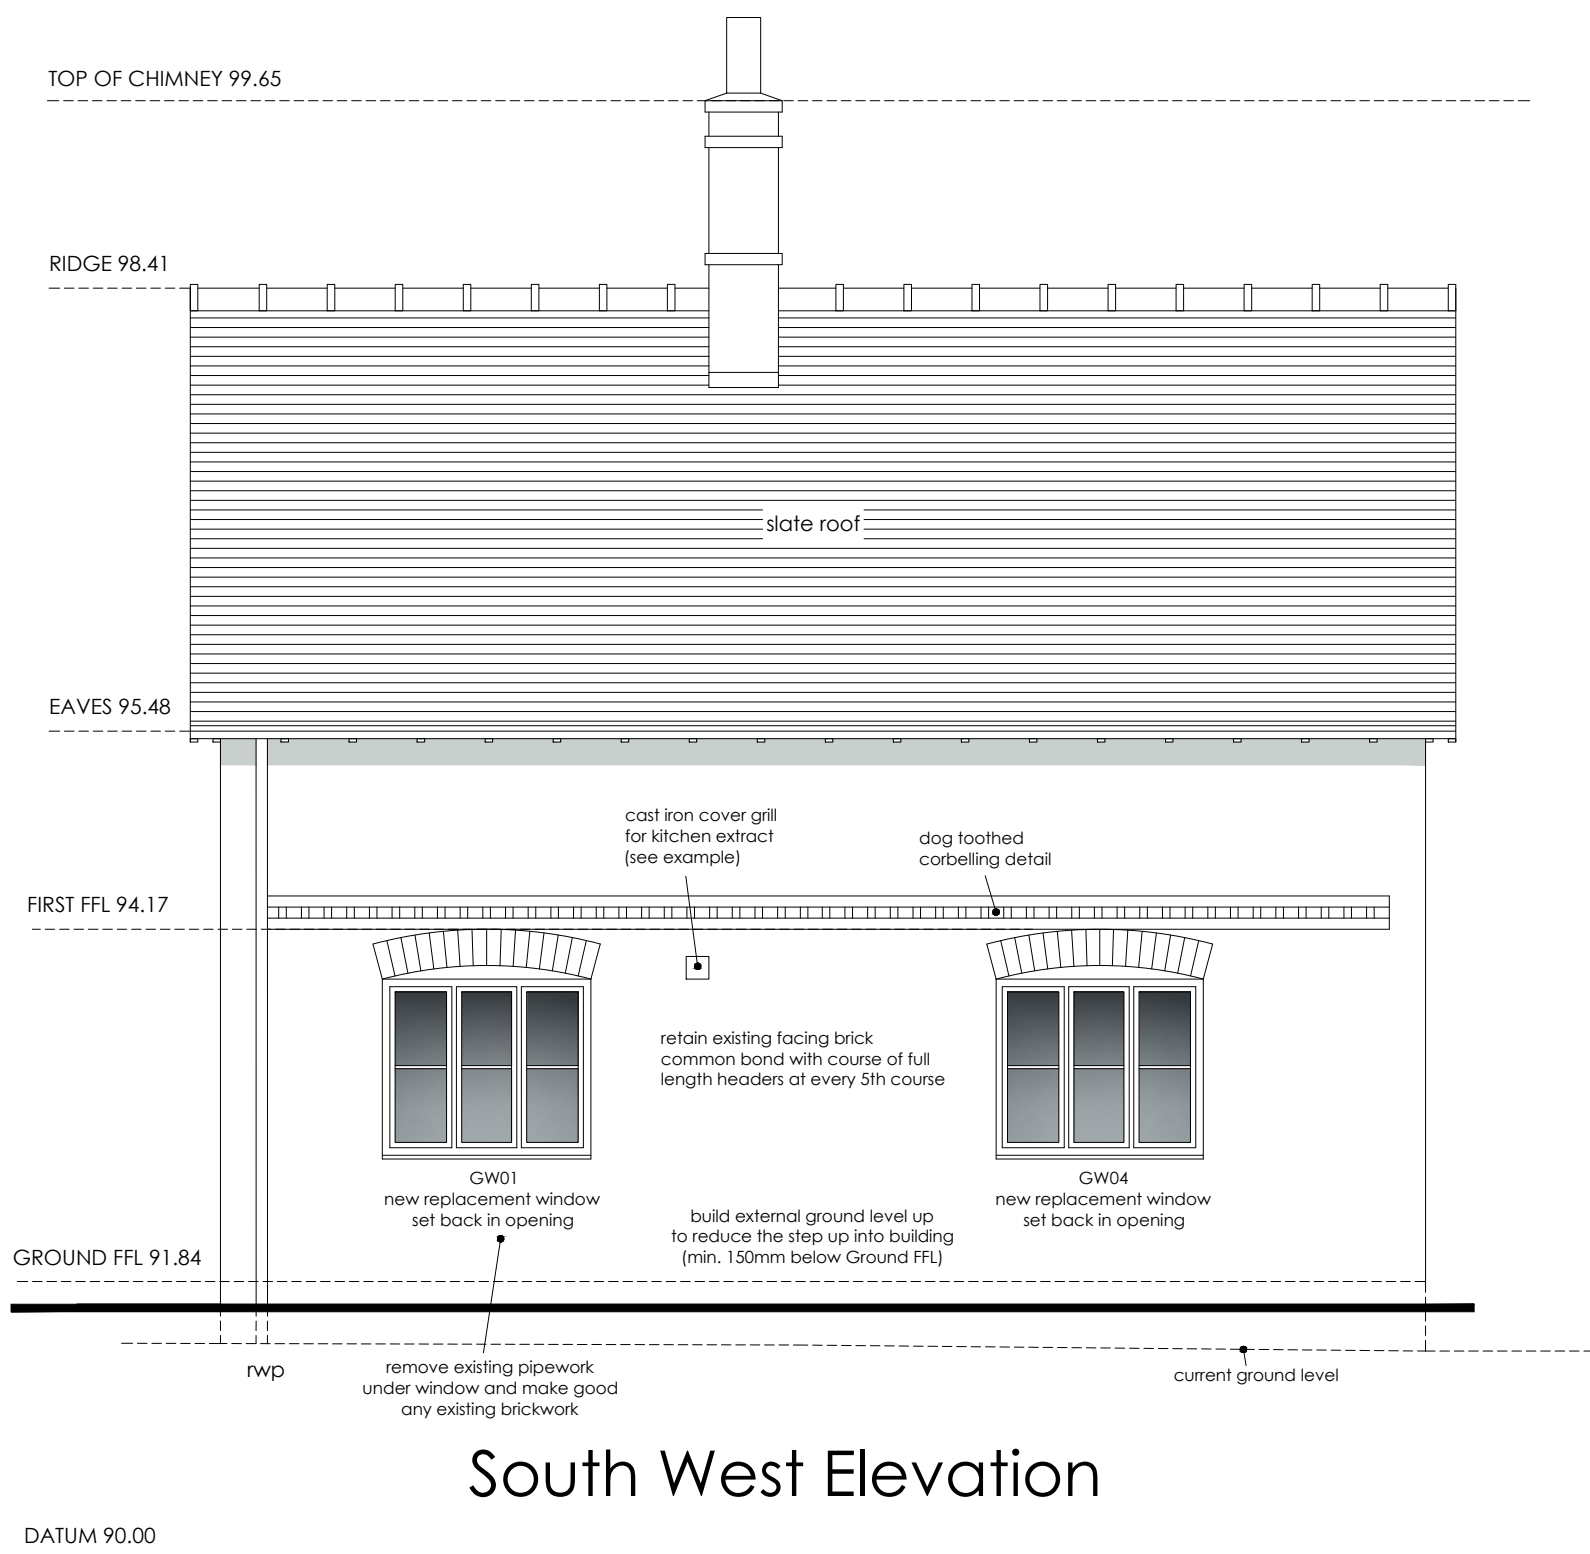


Ground Floor Plan  
House GIA = 35.2 m<sup>2</sup> / 379 ft<sup>2</sup>  
Extension GIA = 15.5 m<sup>2</sup> / 167 ft<sup>2</sup>

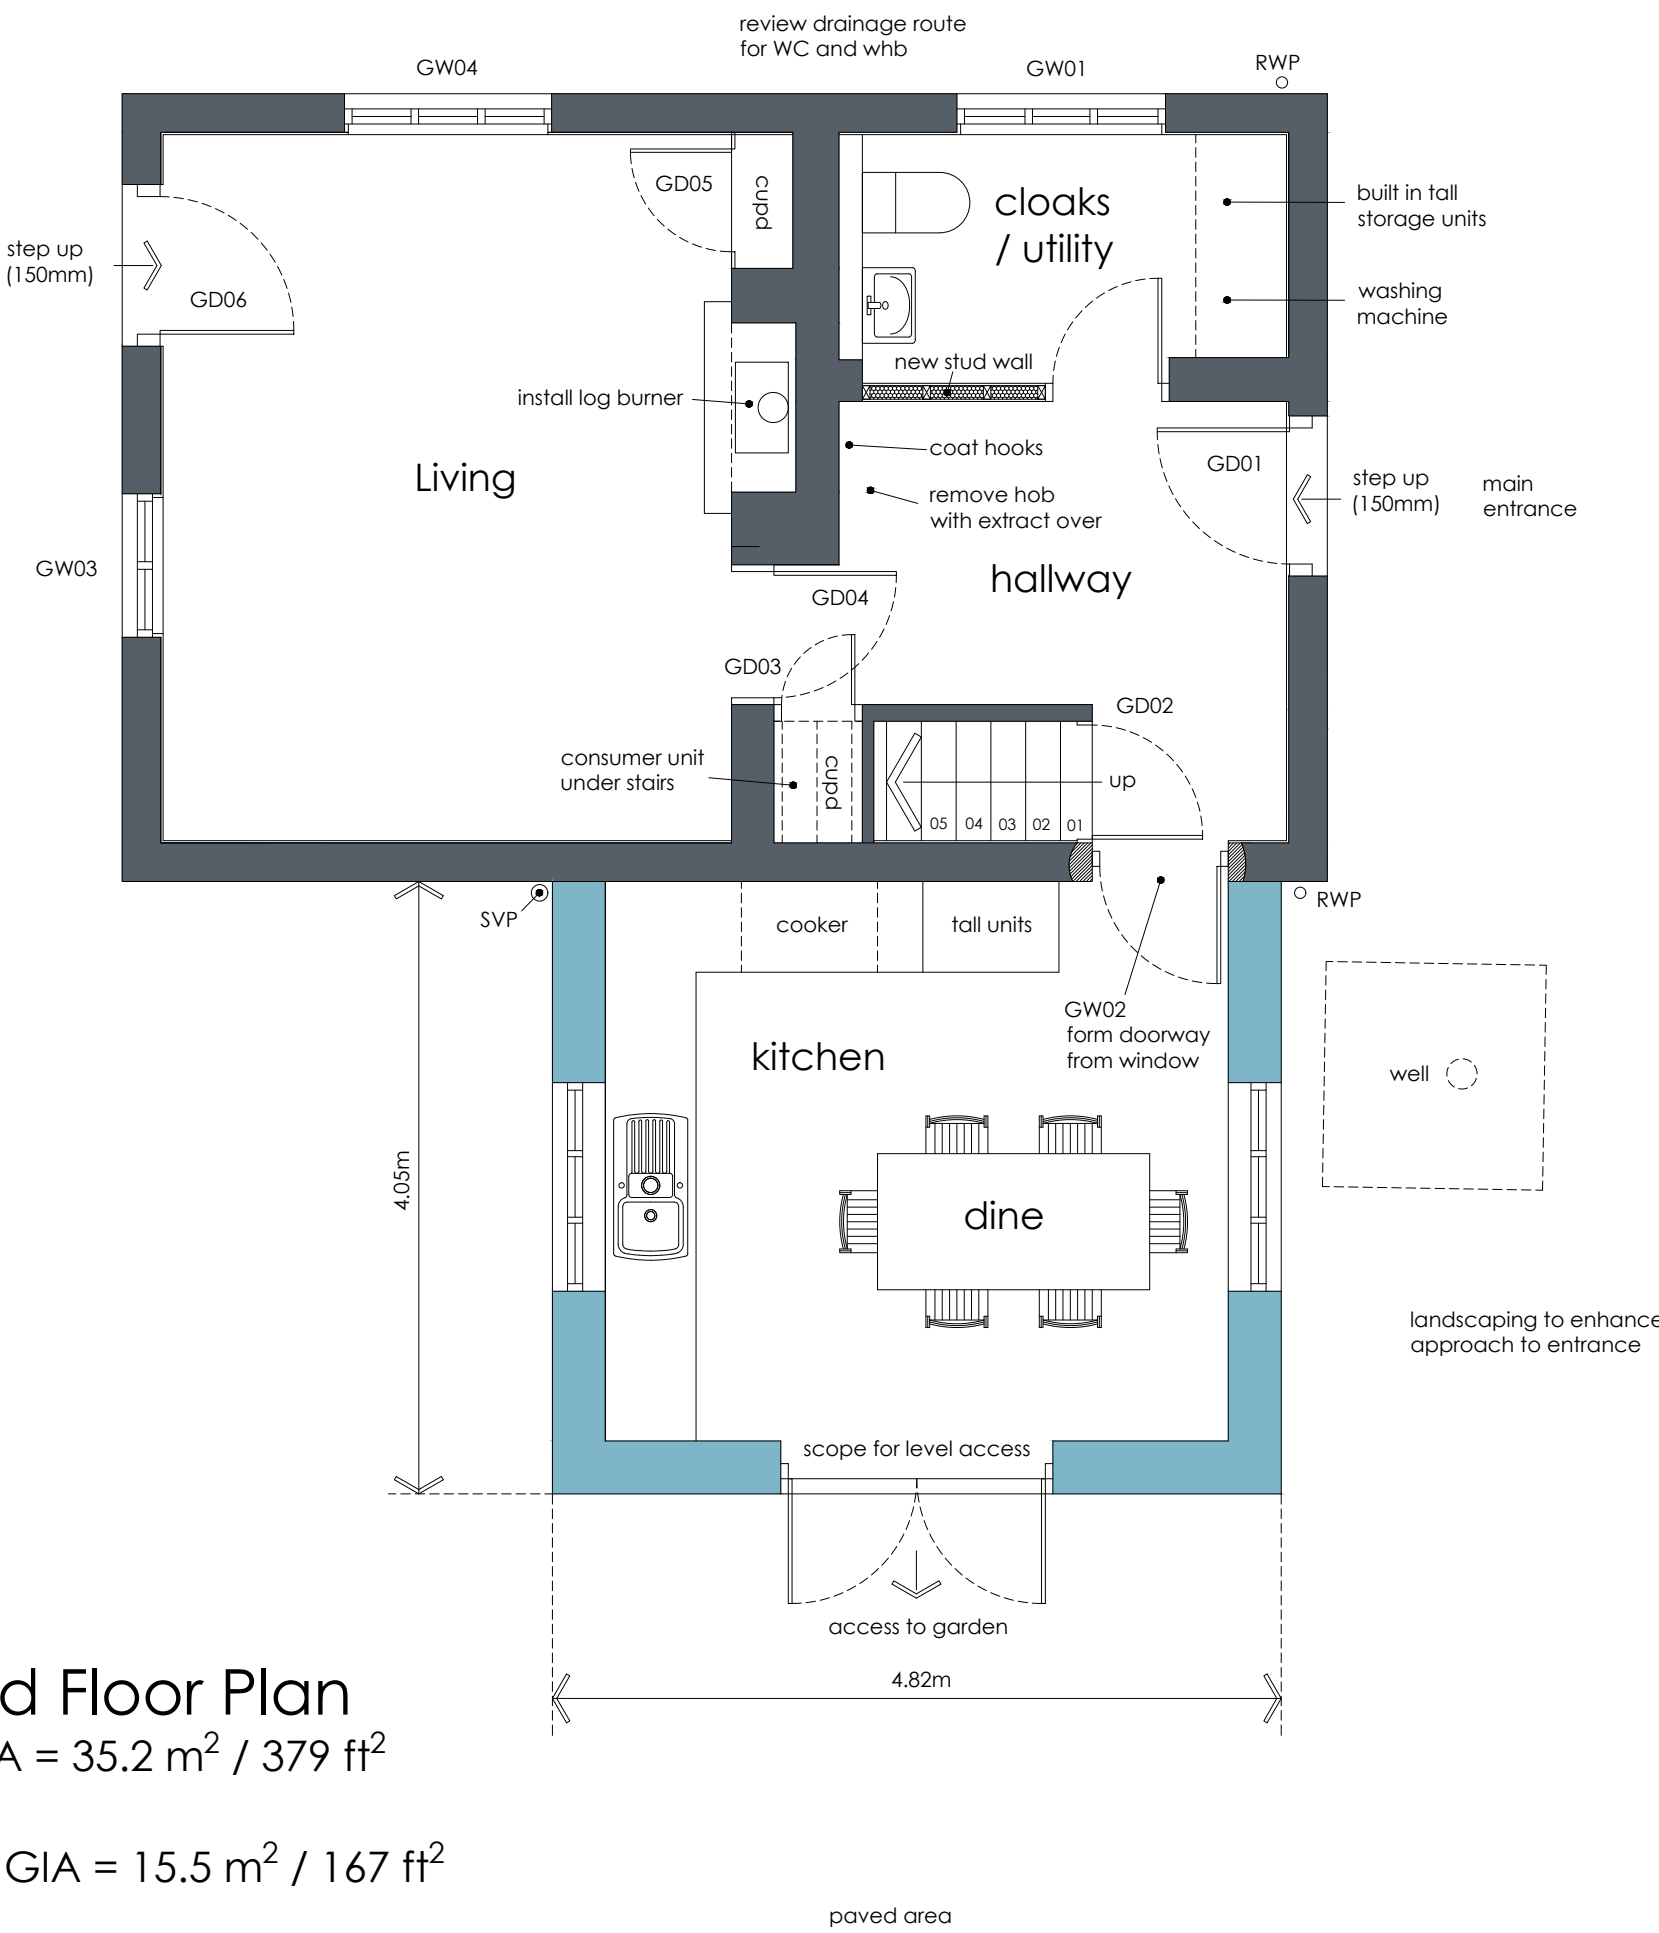


South West Elevation

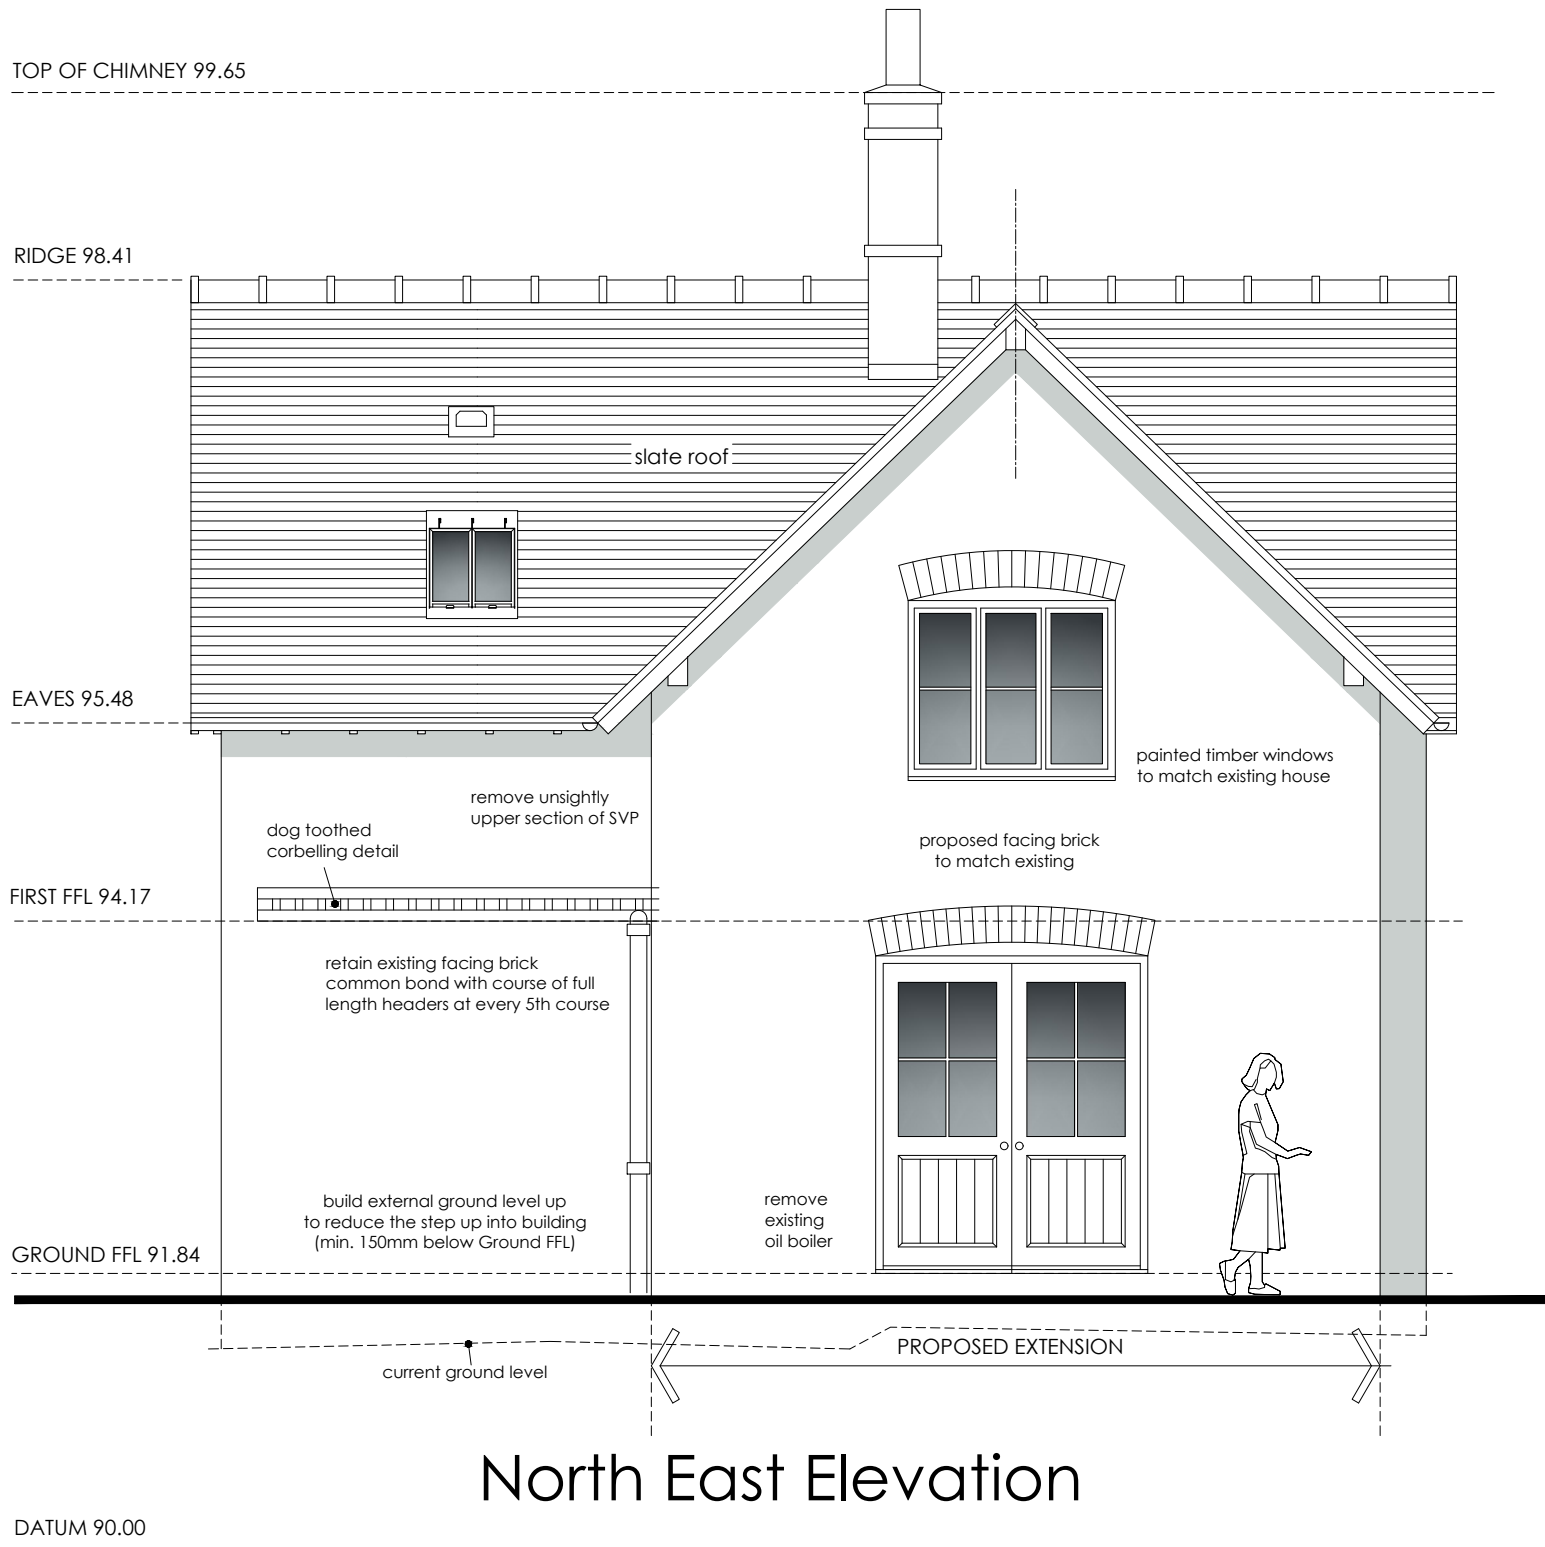

North East Elevation

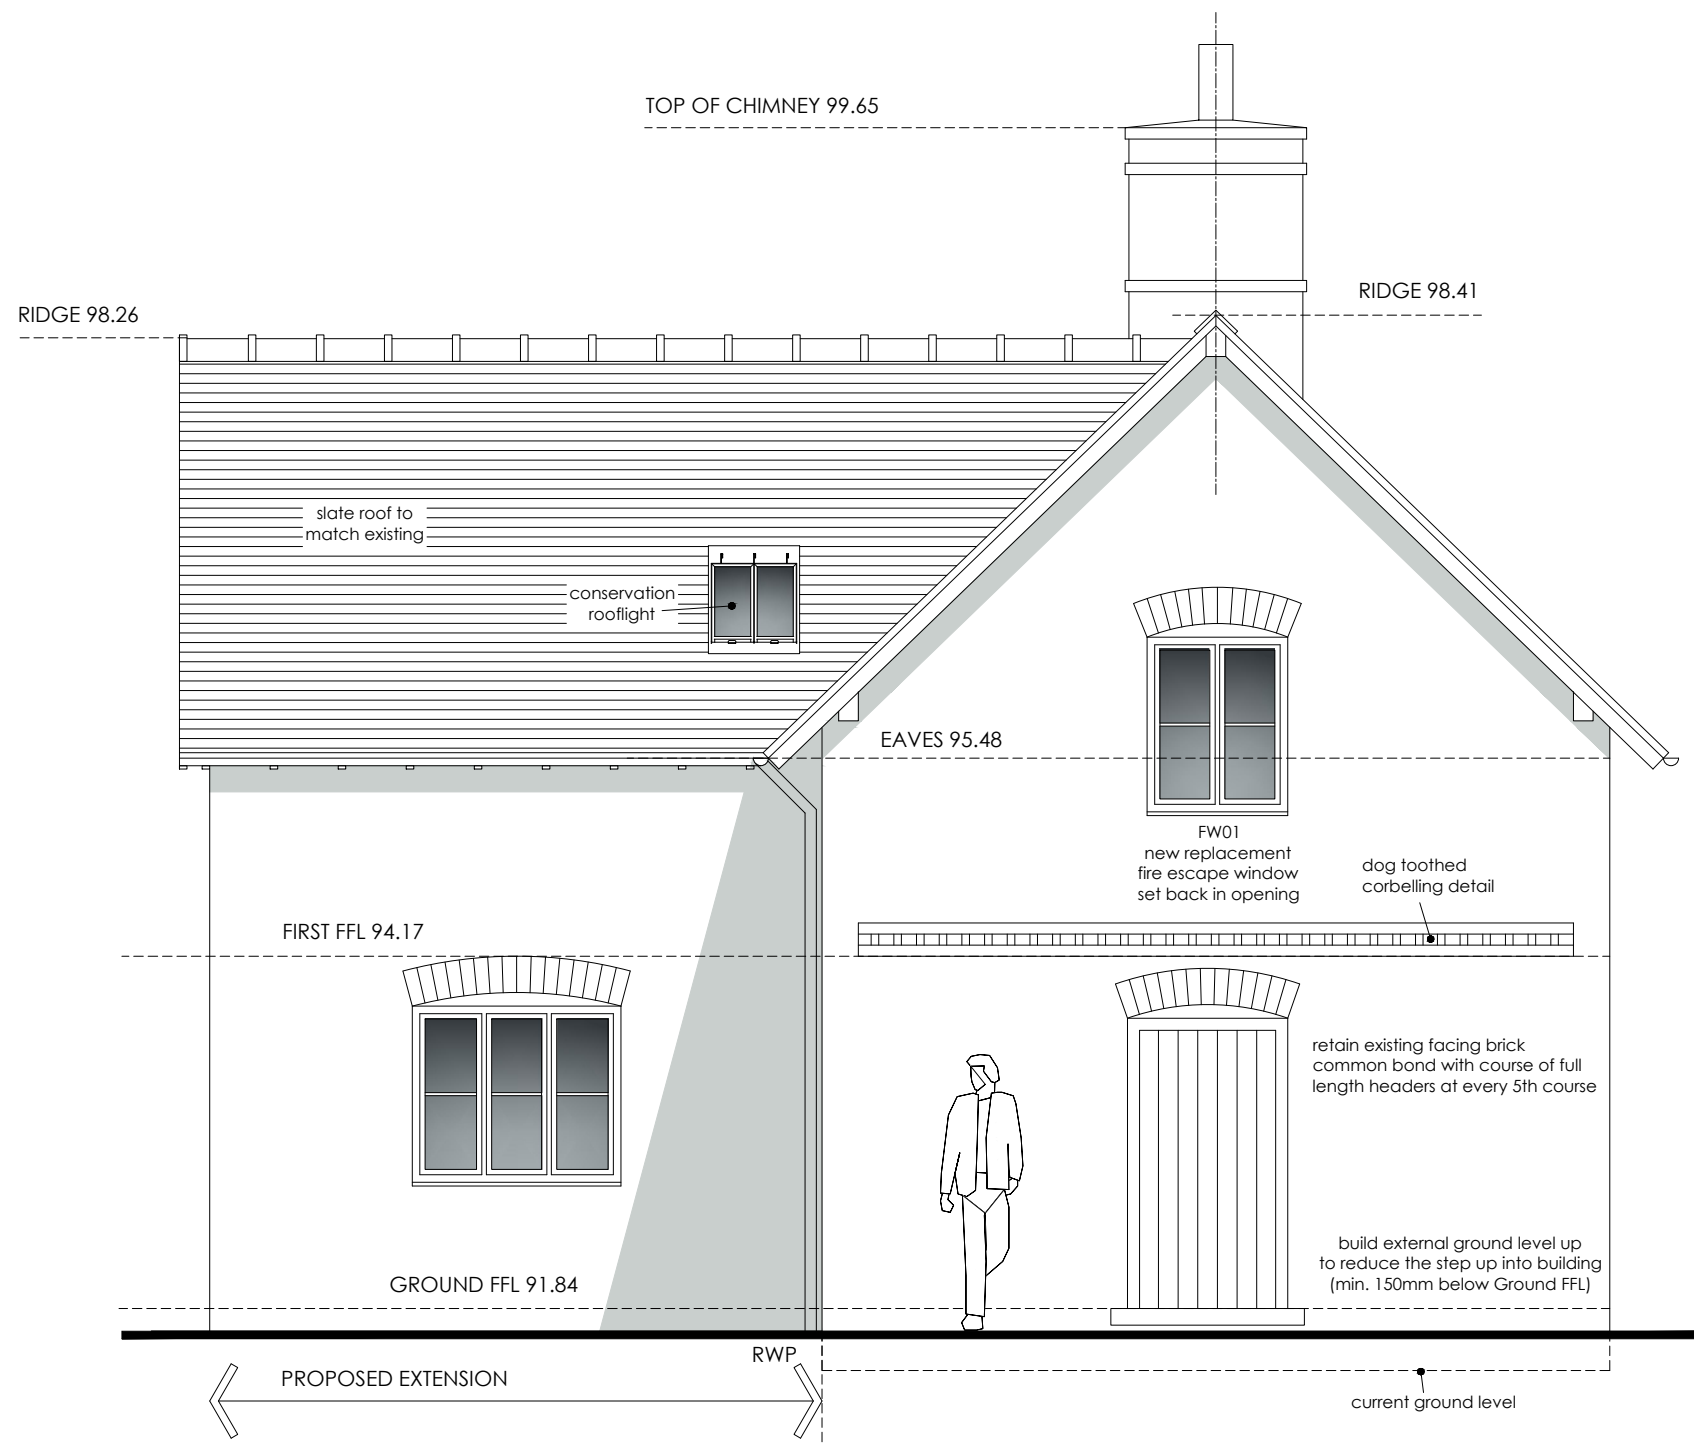


North West Elevation

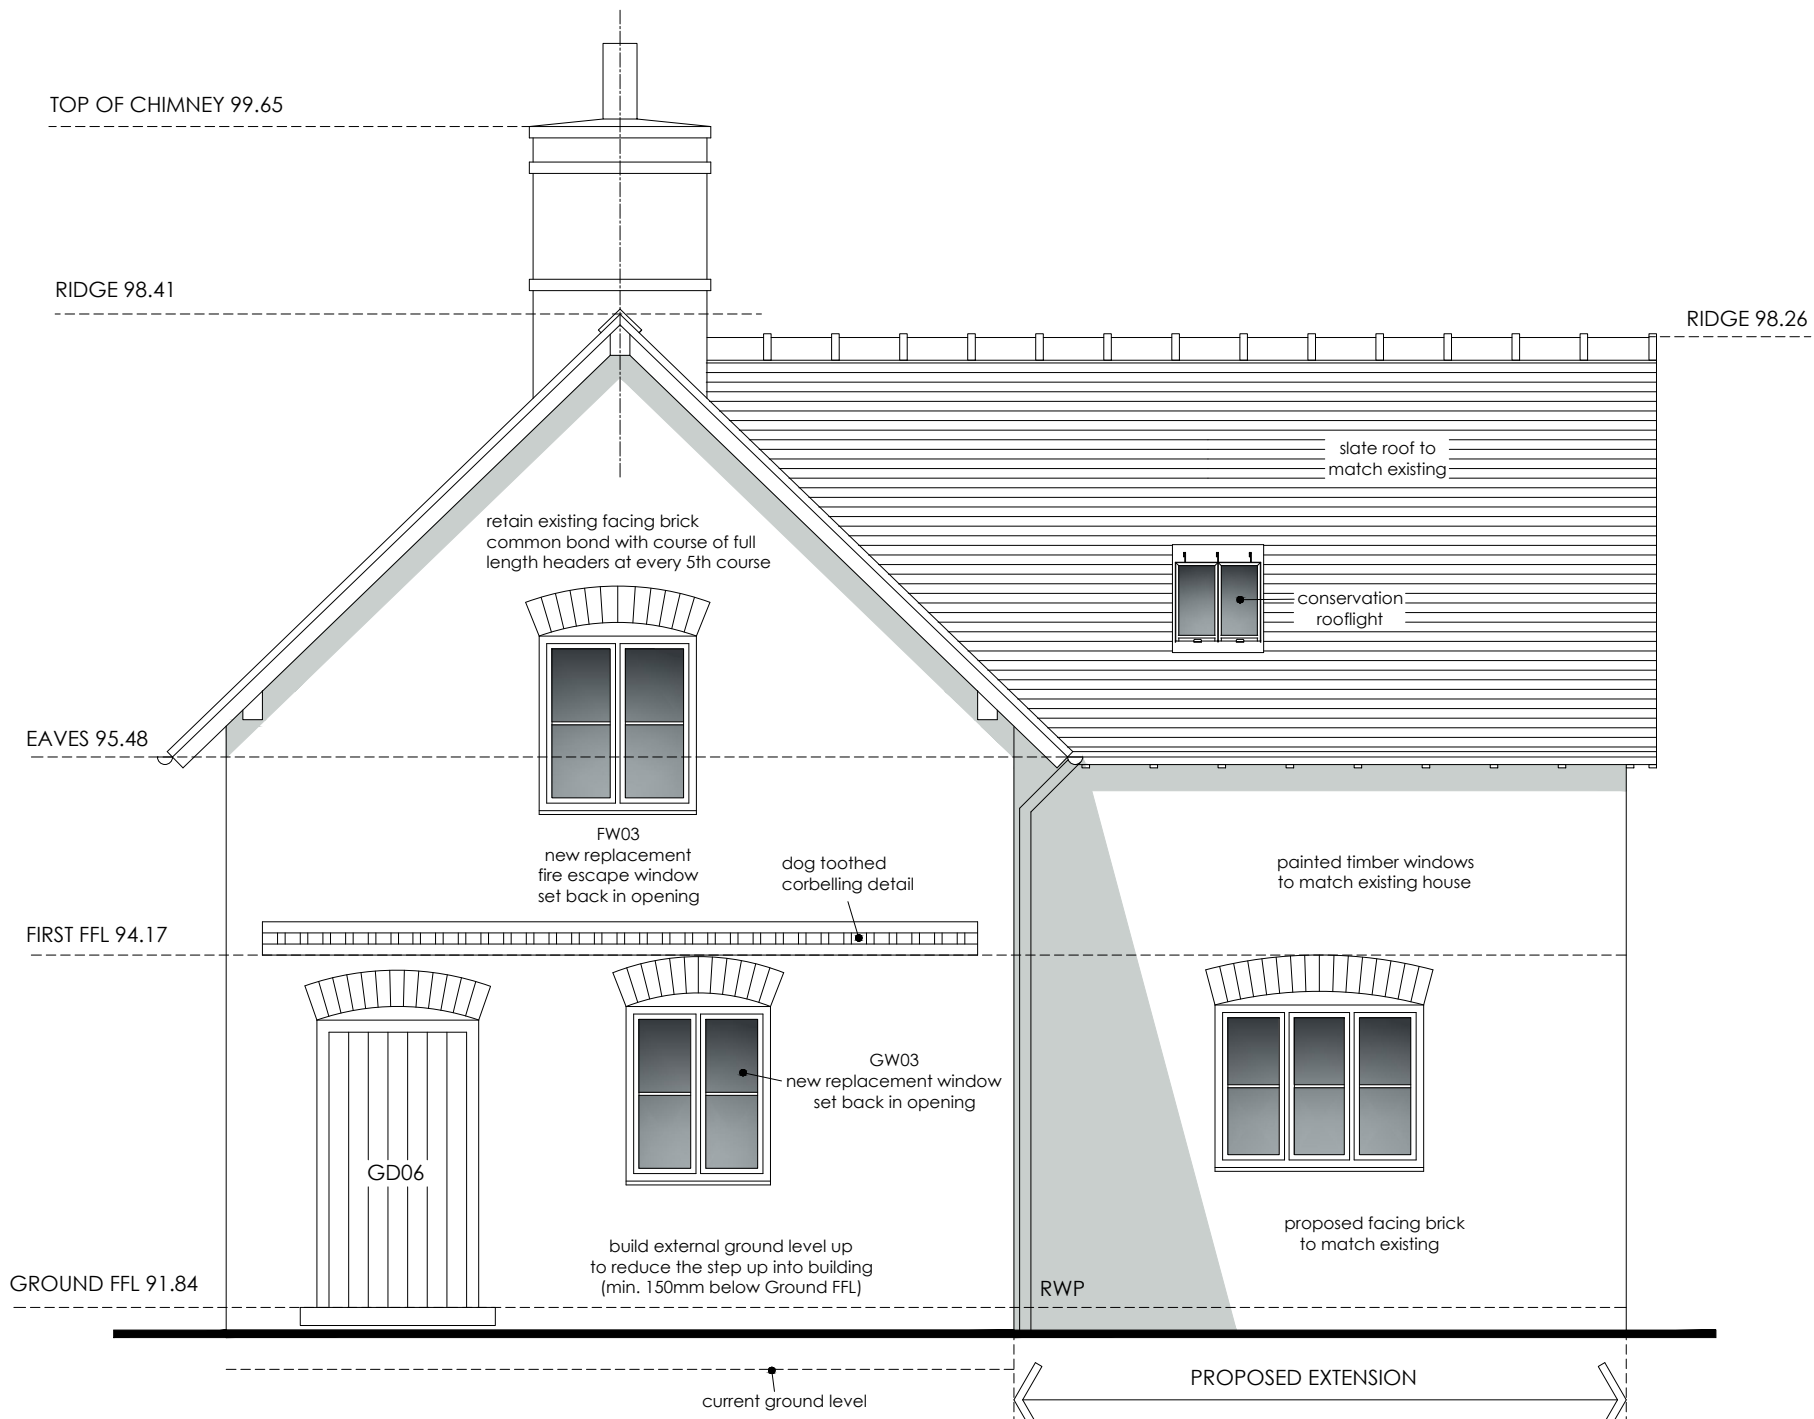

South East Elevation

DO NOT SCALE THIS DOCUMENT - USE FIGURED DIMENSIONS ONLY  
ALL DIMENSIONS MUST BE CHECKED ON SITE PRIOR TO COMMENCEMENT OF ANY RELATED WORKS  
THIS DOCUMENT IS COPYRIGHT OF THE ORIGINATOR, IT MUST NOT BE ALTERED, REPRODUCED OR DISTRIBUTED WITHOUT PRIOR CONSENT.  
THIS DOCUMENT MUST BE READ IN CONJUNCTION WITH ALL SUPPORTING DOCUMENTS PRODUCED BY THE ORIGINATOR AND OTHER PROJECT DISCIPLINES.  
OS MAPPING OBTAINED FROM PROMAP LICENCE No. 100022432  
REPRODUCED BY BERRYS UNDER OS LICENCE No. 100003668  
DISCLAIMER NOTES:

0 0.5 1 1.5 2 2.5  
SCALE 1:50  
m

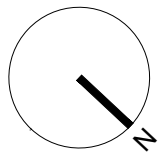

SCALE BAR & NORTH POINT:

RIBA  
Chartered Practice

BEECH HOUSE  
SHREWSBURY BUSINESS PARK  
SHREWSBURY  
SHROPSHIRE  
SY2 6FG  
TEL: 01743 271697  
shrewsbury@berrys.uk.com  
www.berrys.uk.com

ORIGINATING OFFICE:

PLEASE REFER TO TOPOGRAPHICAL SURVEY DRAWING  
DRAWING No. SA47064\_BRY\_ST\_PL\_C\_0002  
FOR FURTHER DETAILS AROUND GROUND FLOOR PLAN

|     |   |          |    |      |
|-----|---|----------|----|------|
|     | Reduce depth of extension by a further 450mm to 4.05m. Amend layout of bedroom 3. Amend pair of kitchen windows to single opening (S/E elevation) | 25.03.24 | OH | PF   |
| D   | Remove proposed drying to existing house & update GIA's                                                                                           | 07.02.24 | OH | PF   |
| C   | Reduce depth of extension by 450mm to 4.5m. Amend window openings further to feedback from conservation officer                                   | 12.01.24 | OH | PF   |
| B   | Amend position of the extension slightly to improve first floor link                                                                              | 27.10.23 | OH | PF   |
| A   |   |          |    |      |
| REV | DESCRIPTION   | DATE     | BY | CHKD |

BERRYS

|             |                                                                          |
|-------------|--------------------------------------------------------------------------|
| STATUS:     | PLANNING                                                                 |
| CLIENT:     | CLARE GRICE                                                              |
| PROJECT:    | MOSS VILLA, CHAPEL LANE<br>BRONINGTON, WHITCHURCH<br>SHROPSHIRE SY13 3HR |
| DRAWING:    | HOUSE EXTENSION<br>PROPOSED PLANS & ELEVATIONS<br>DEVELOPED DESIGN       |
| SCALE @ A1: | DRAWN BY: OH<br>CHKD BY: PF<br>DATE: 31.08.23                            |
| DRAWING NO: | SA48179 -BRY-XX -SK- A - 04 _ D                                          |
| REVISION:   |                                                                          |