


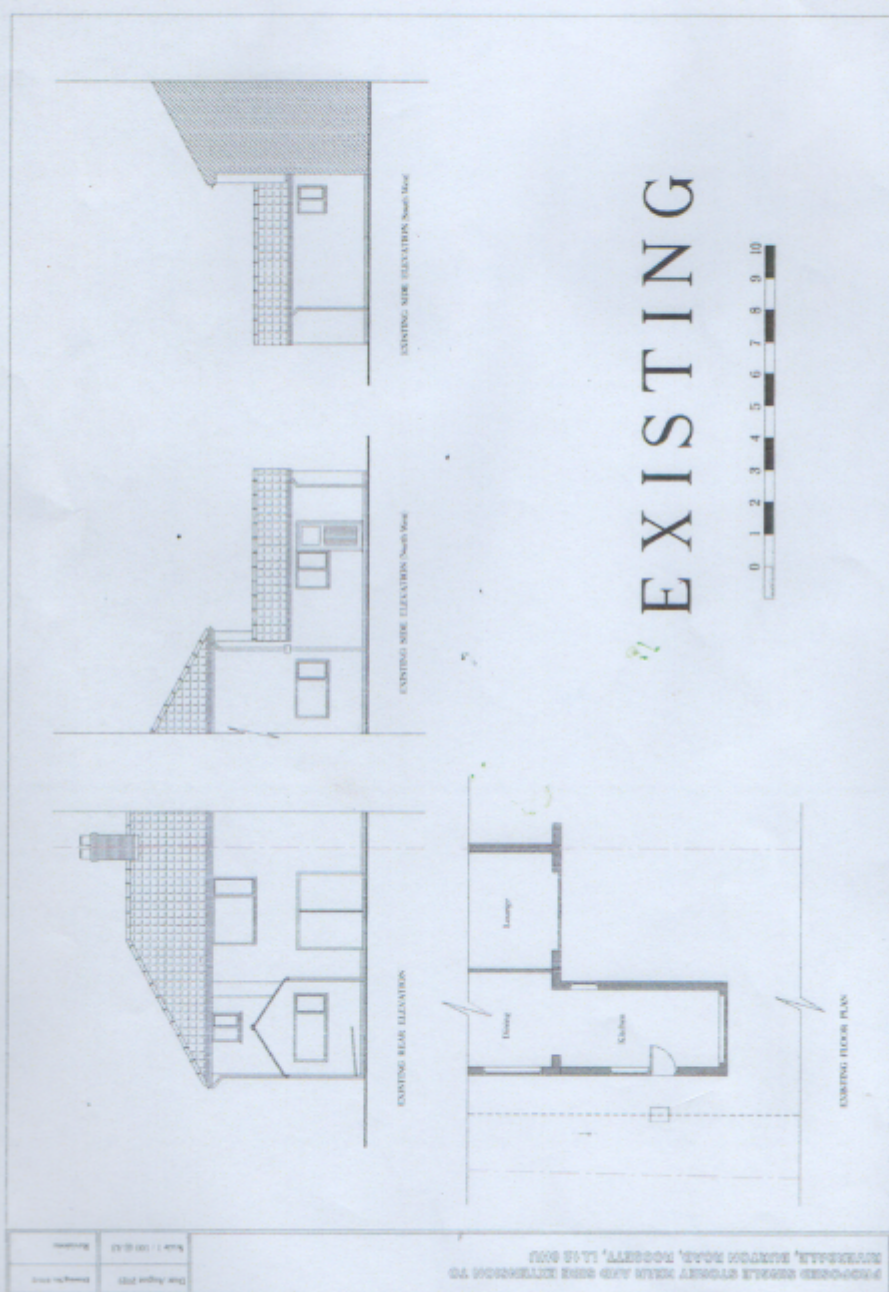

PROPOSED REAR ELEVATION WITH AND SIDE ELEVATIONS TO
 BURNHAM, BURNHAM ROAD, BURNHAM, Lincs 2002

Drawn by: J. J. J.	Scale: 1:100 (A3)
Checked by: J. J. J.	Author: J. J. J.