


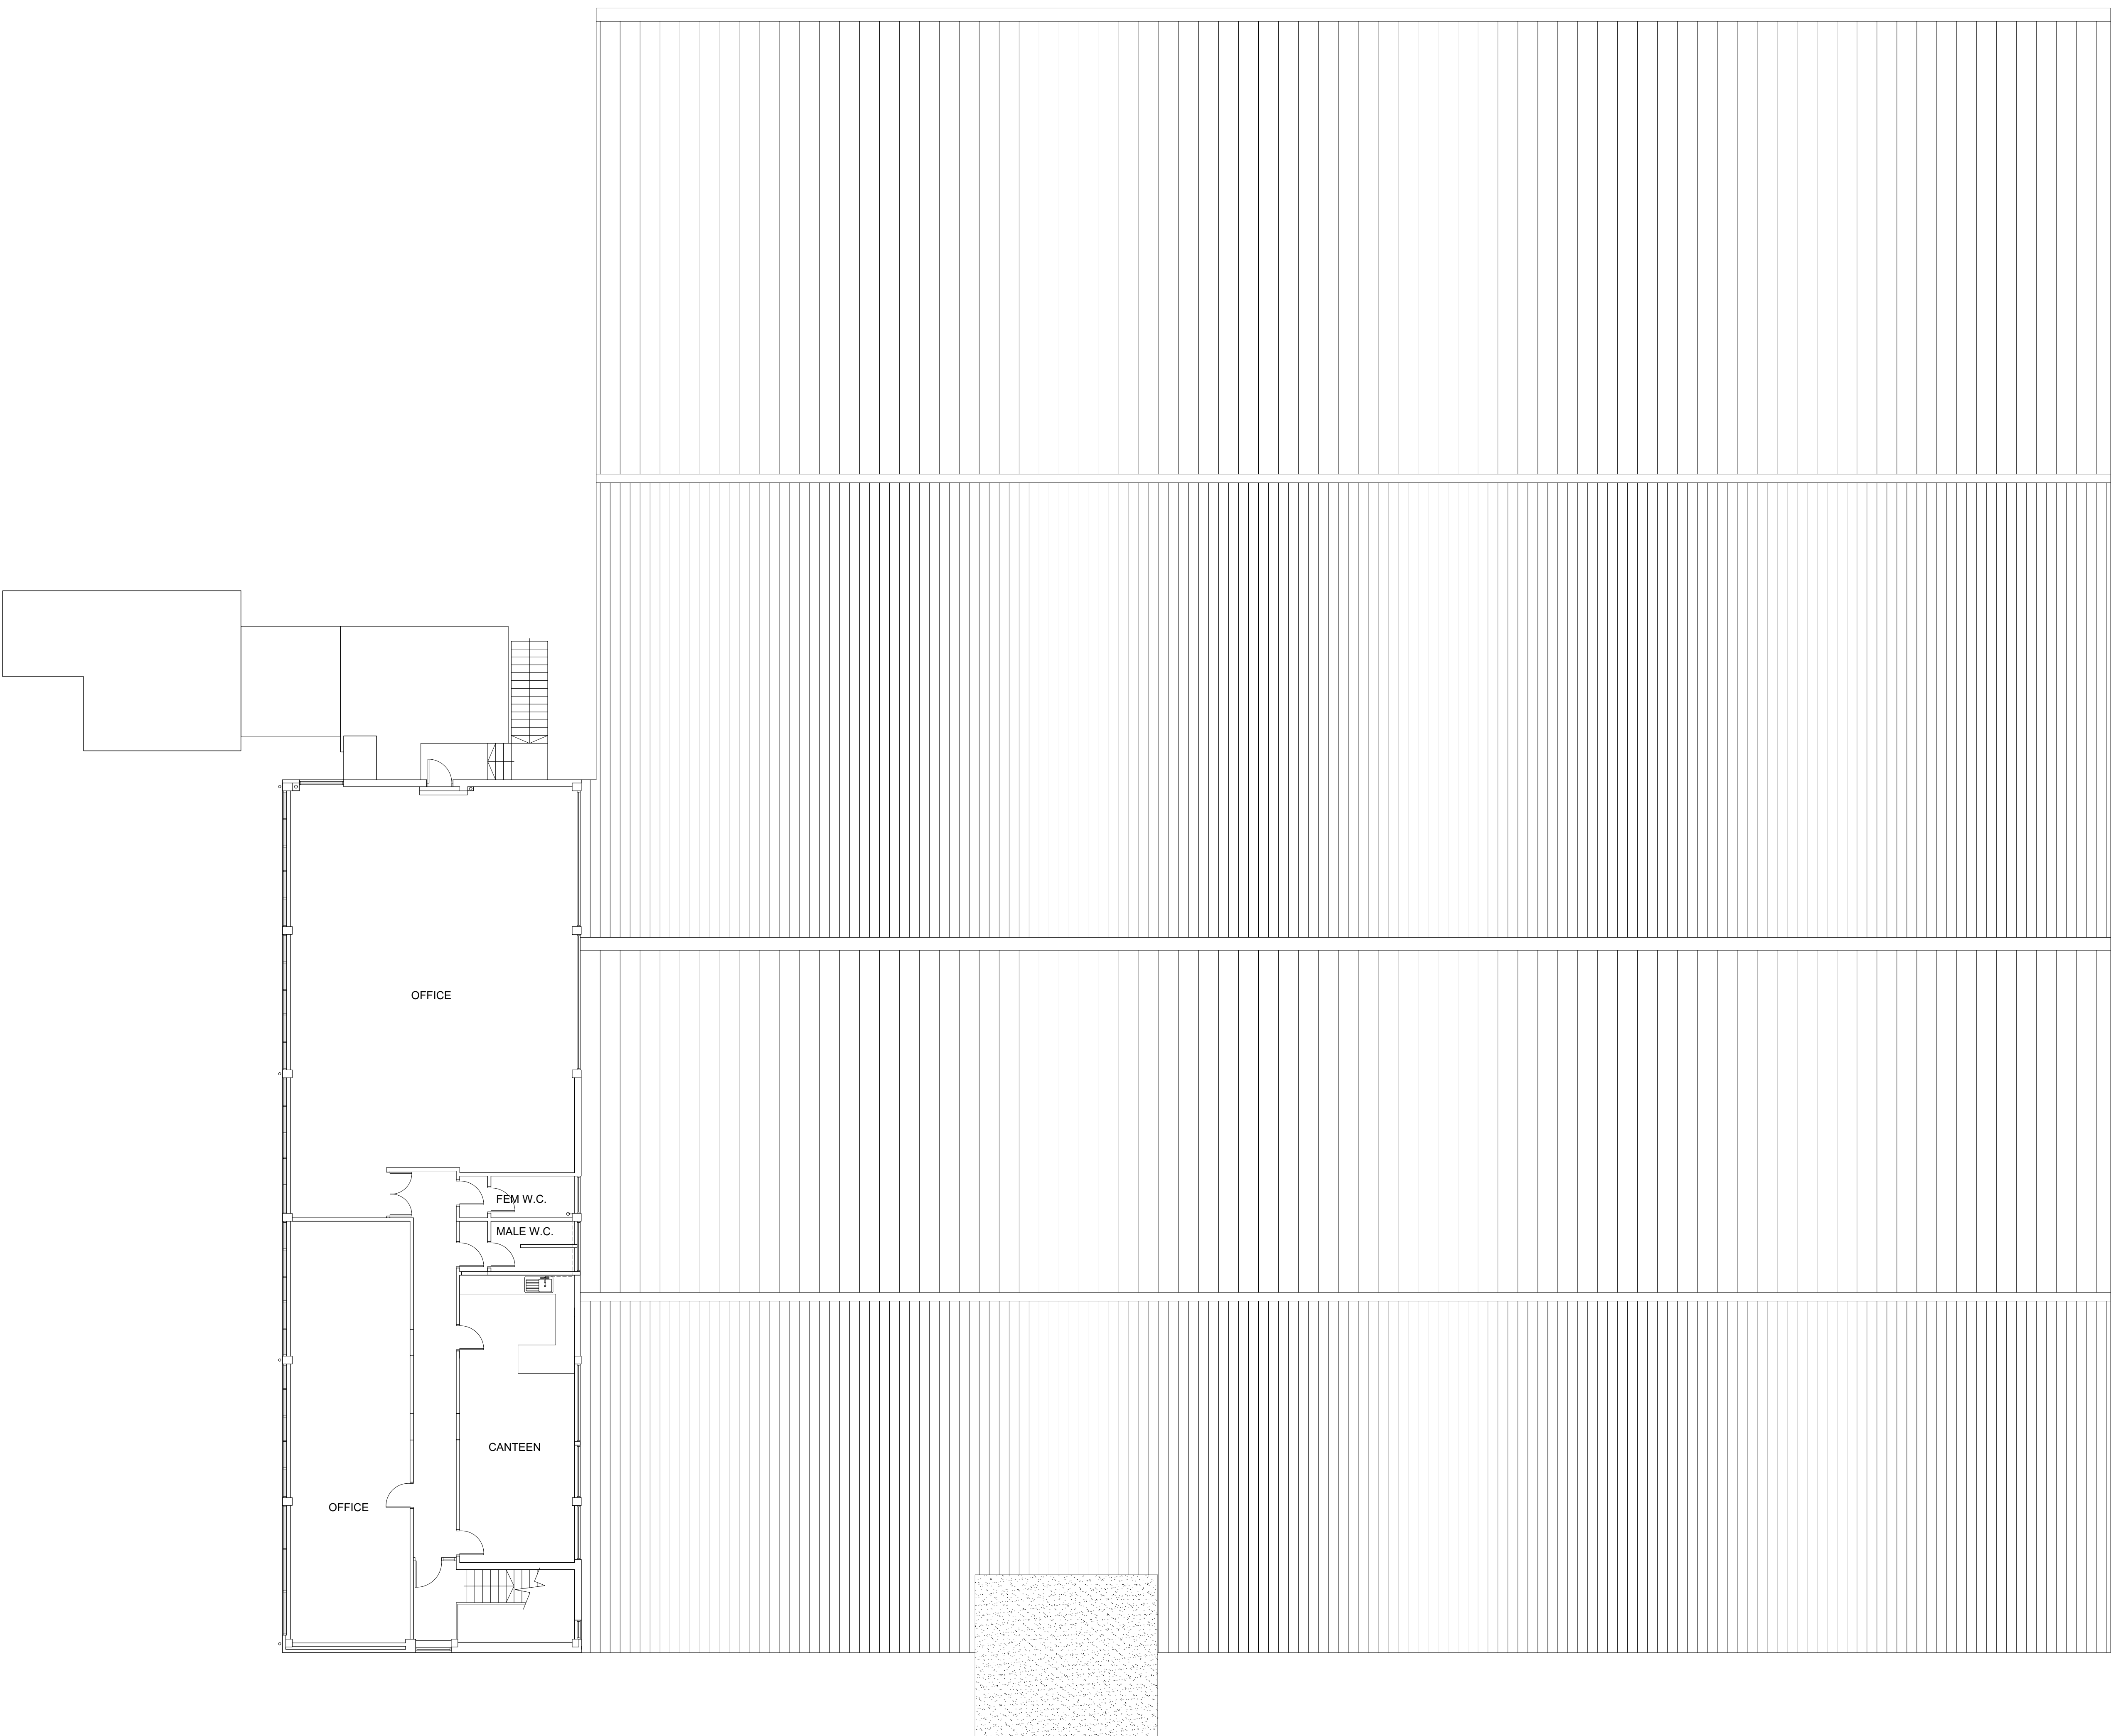

P01	Initial Issue	18.09.23
REV	DESCRIPTION BY CHK APP	DATE
RIBA PLAN OF WORK 2013 WORKSTAGE		LEVEL OF MODEL DEFINITION (LOD)
PURPOSE OF ISSUE - FIT FOR ...		CONSTRUCTION



lawray architects

CARDIFF
029 2052 8410
www.lawray.co.uk

LONDON
0207 138 3560

WREXHAM
01978 357 887

CLIENT
Sylvia Jeffery Limited

PROJECT TITLE
Sylvia Jeffery Limited Warehouse
Queensway, Wrexham, LL13 8YR

DRAWING TITLE
Existing First Floor Plan

DATE	SCALE @ A1	DRAWN	CHECKED	APPROVED
09.23	1:100	CB	CB	CB

PROJECT No	DRAWING No	PROJECT - ORIGINATOR - YEAR - LEVEL - TYPE - ROLE - CLASSNUMBER	REV
19946	QSJ-LAW-X-X-DR-A-031002		P01

DO NOT SCALE

Any discrepancy or query concerning this drawing should be referred to the Architect

Copyright © LAWRAY

Registered Office: Greenmeadow Springs, CARDIFF CF15 7AS Reg. Co. No. 2724178, VAT Reg. No. 134 2146 06