



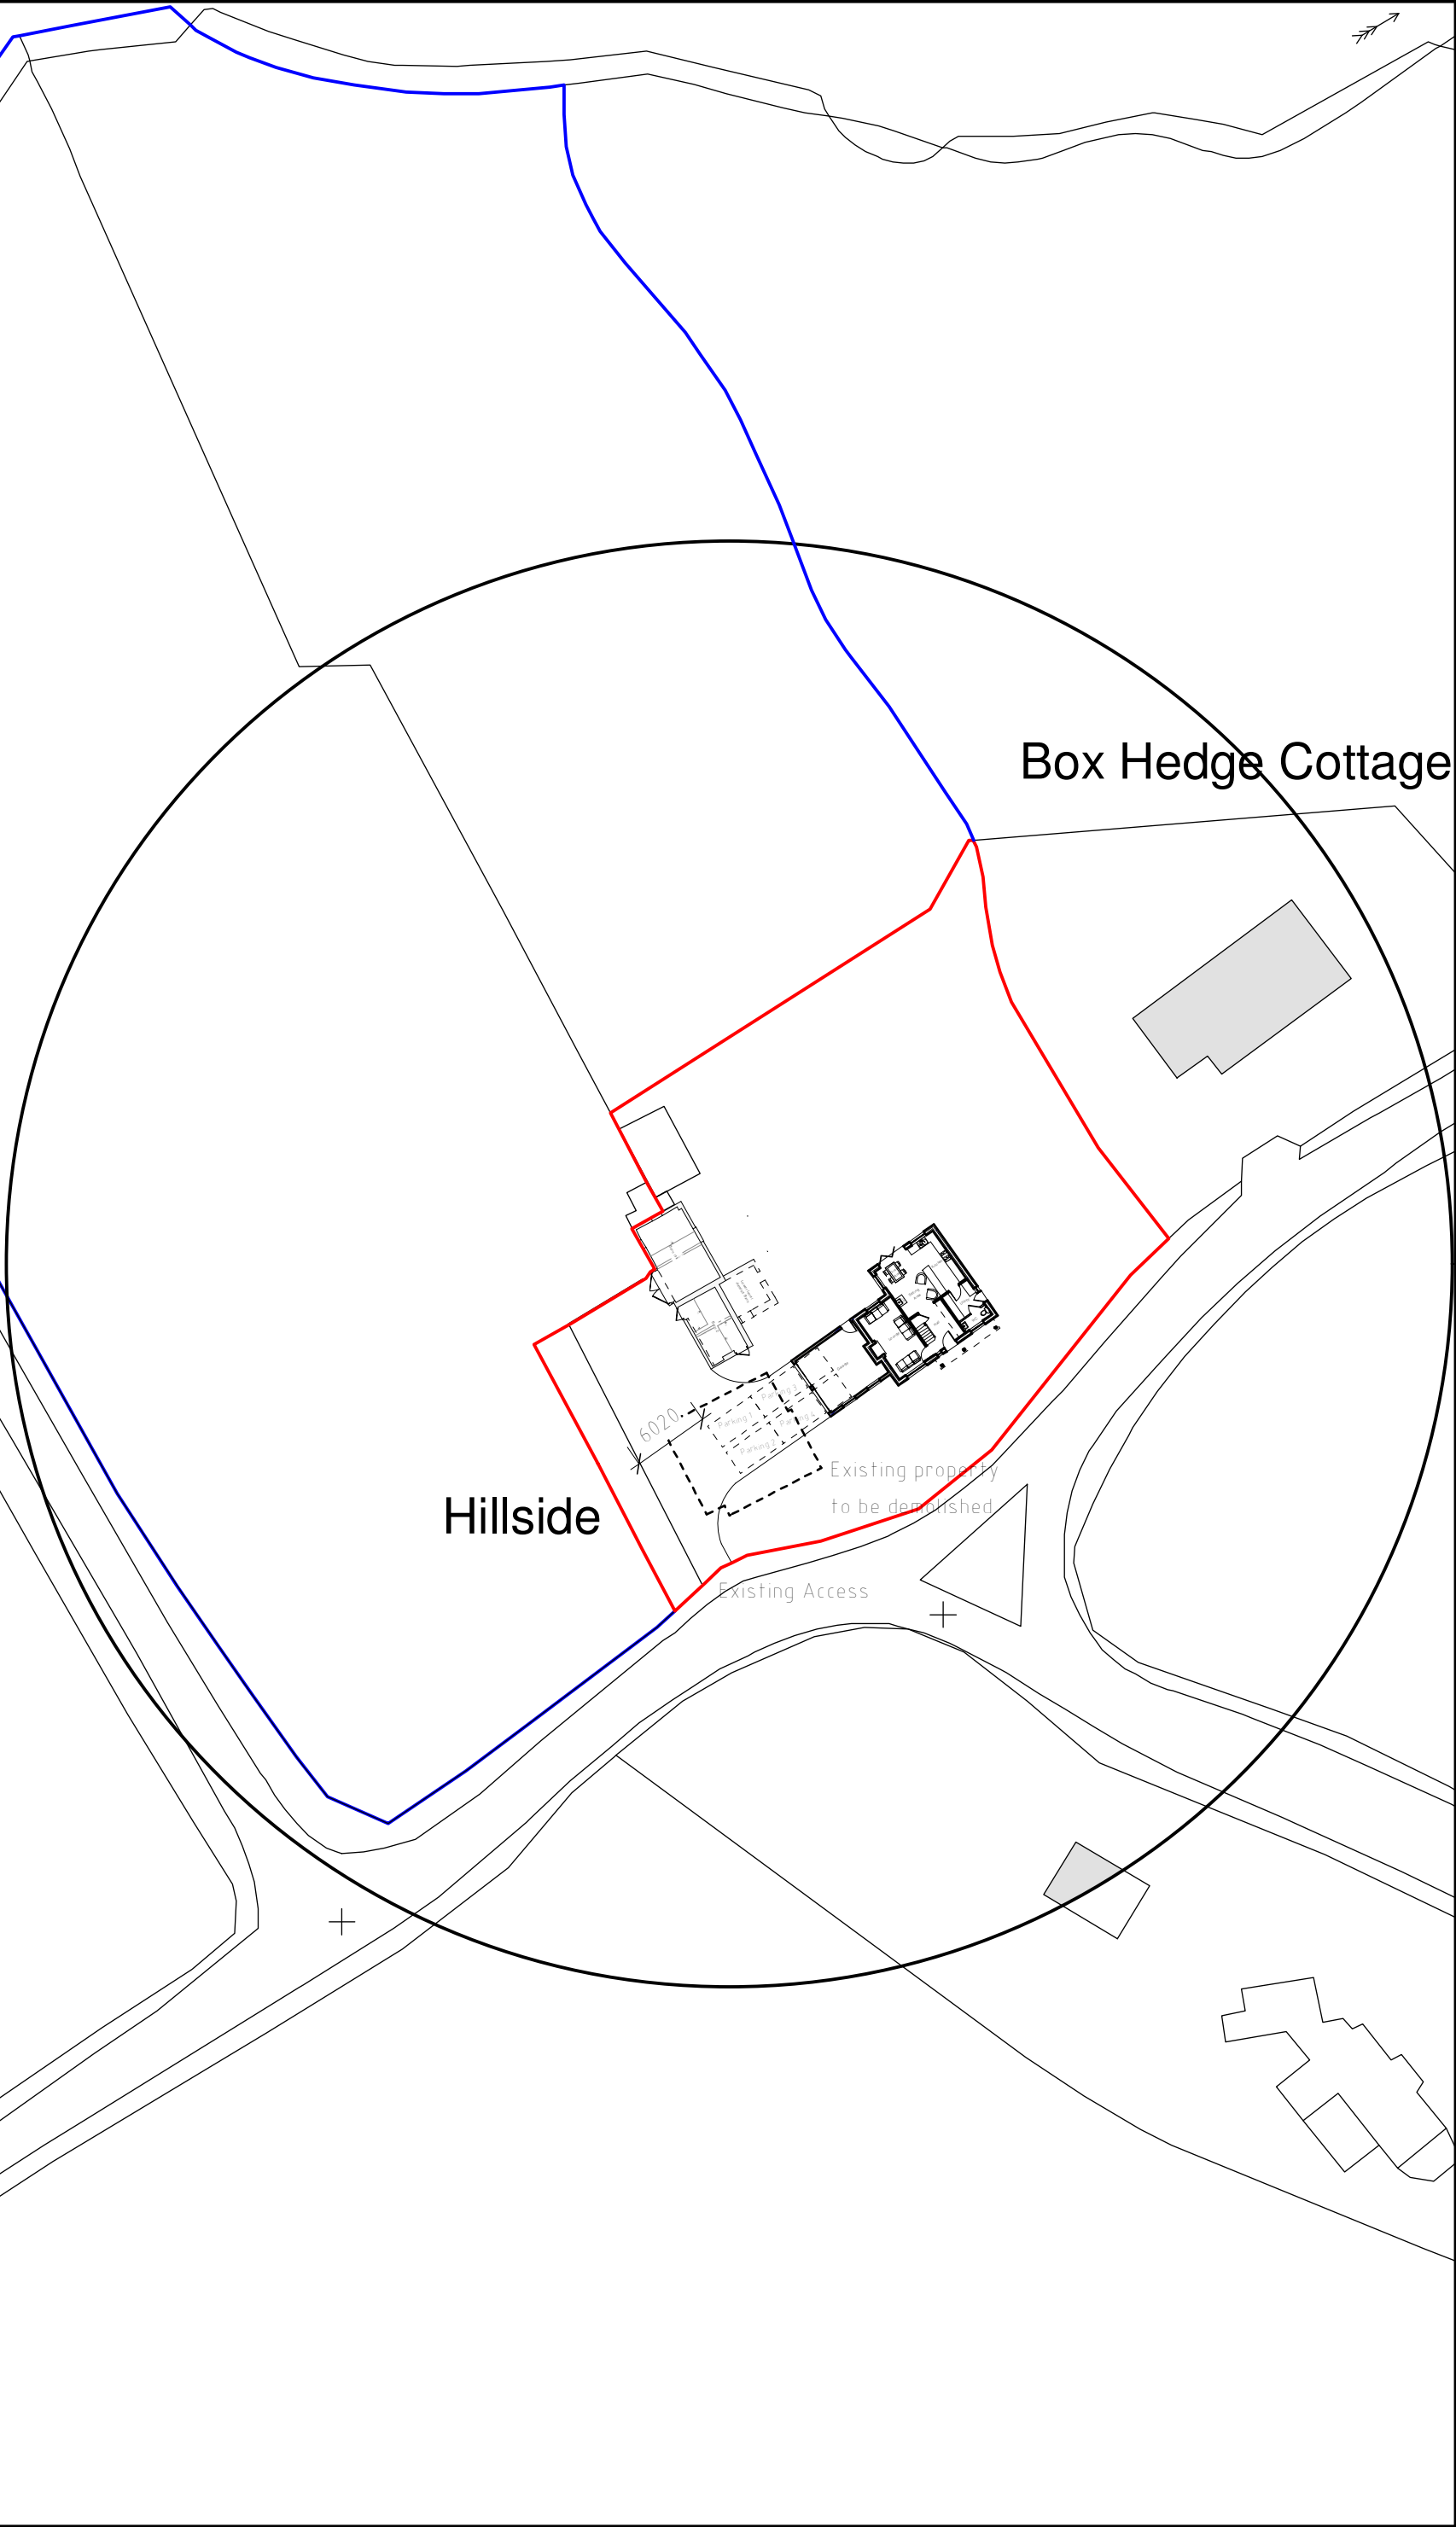


Site Plan 1:500

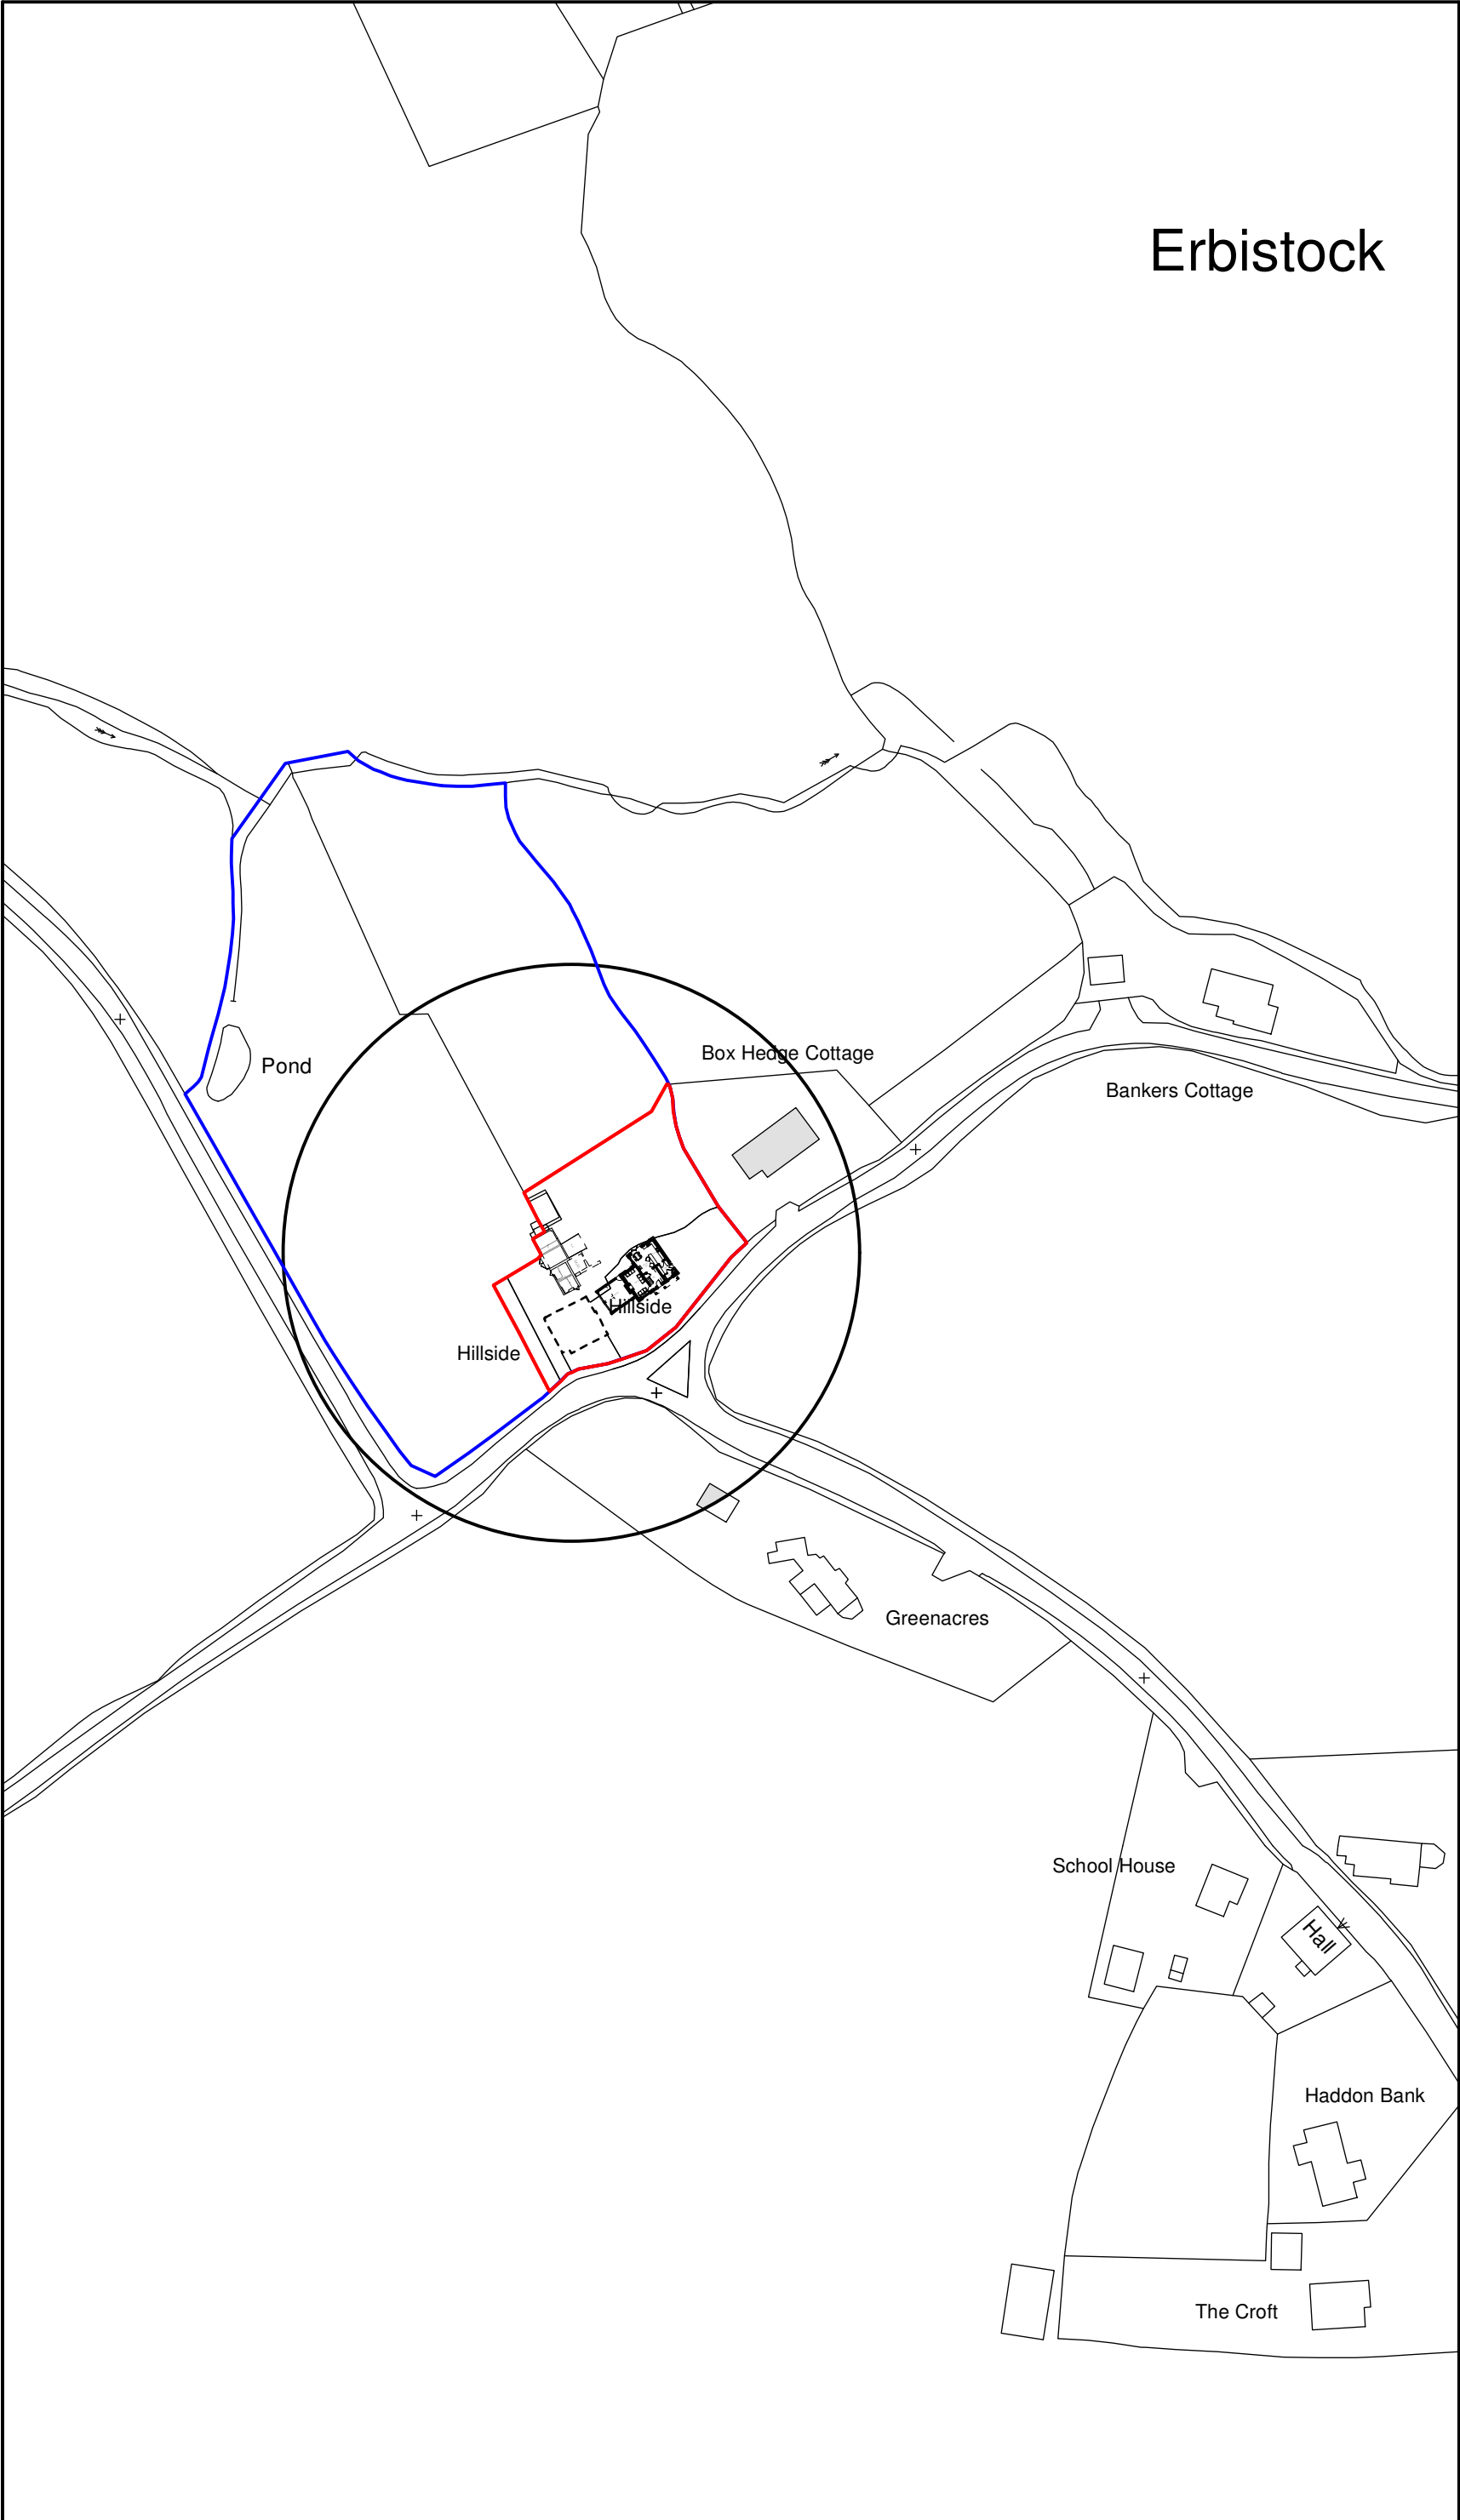

Location Plan 1:1250



2 No bird boxes to be fitted to sides of the existing mature trees within garden to enhance wildlife to the site. Boxes to be fitted with 6 weeks completion of development.

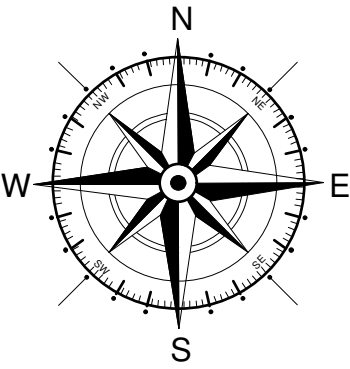

Key	
	Surrounding Buildings
	Application Site
	Land Owned by Applicant

A	07/24	Dimension at rear of parking	SIH
Rev	Date	Detail	Initial

Project: Proposed Alterations to, Hillside, Erbistock, Wrexham, LL13 ODL	
Title: Planning: Site & Location Plan	Scale: (A2) 1:500 & 1:1250

Drawn By: L. Fowles	Date: Mar 2024
Drawing No: W200/004	Sheet: 1 of 1

Office 3K4,
Redwither Business Tower,
Wrexham. LL13 9XT
Tel: 01978 356500
www.blueprintarchitectural.com
© copyright all rights reserved