




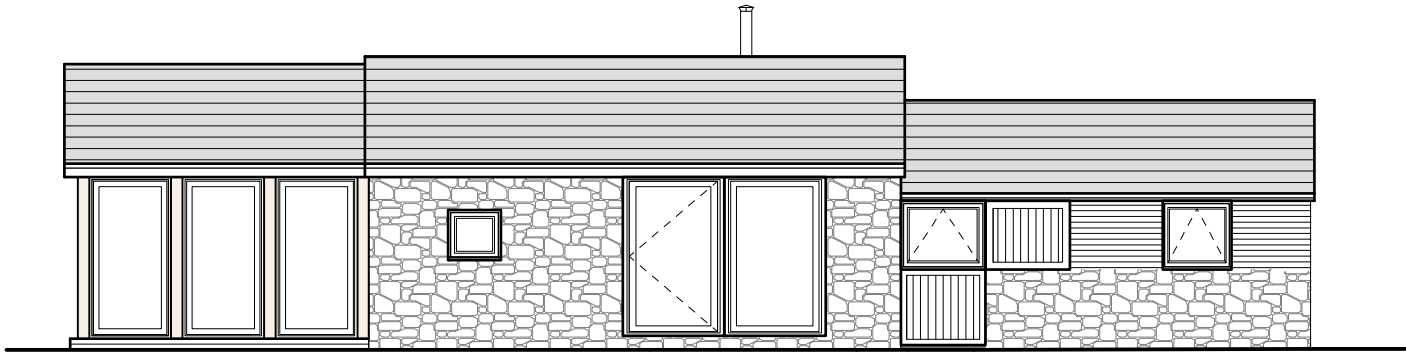


Front Elevation 1:100

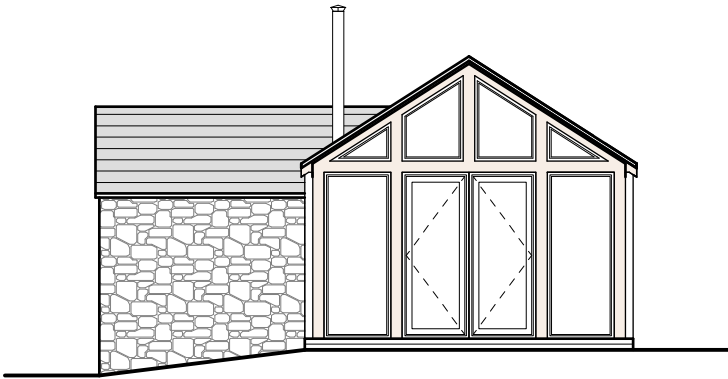

Side Elevation 1:100

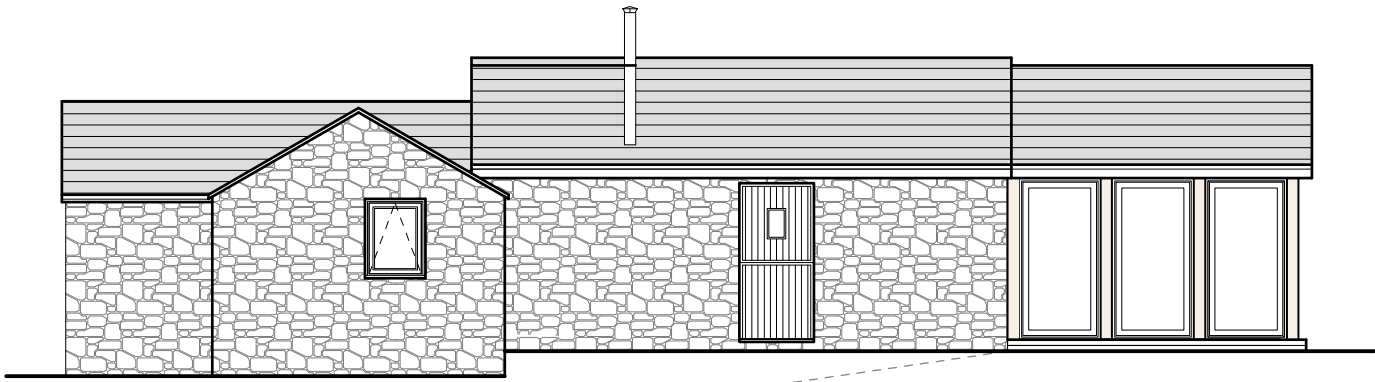

Rear Elevation 1:100

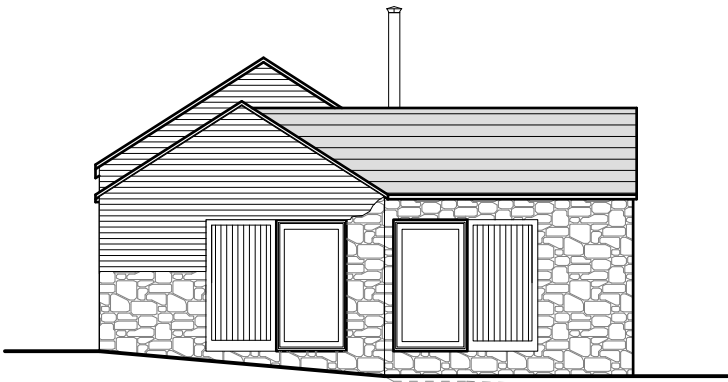

Side Elevation 1:100


External Facing Materials
External facing material to comprise stonework and brickwork to match existing and to Local Authority Approval.

Roofing Materials
Roof coverings are to be slates to match existing and to Local Authority Approval.

All doors and window are to be good quality softwood with a natural finish..

All fascias and soffits are to comprise timber to match windows.

Rainwater to be collected in uPVC guttering and uPVC downpipes to match existing, to discharge to soakaways located in garden.

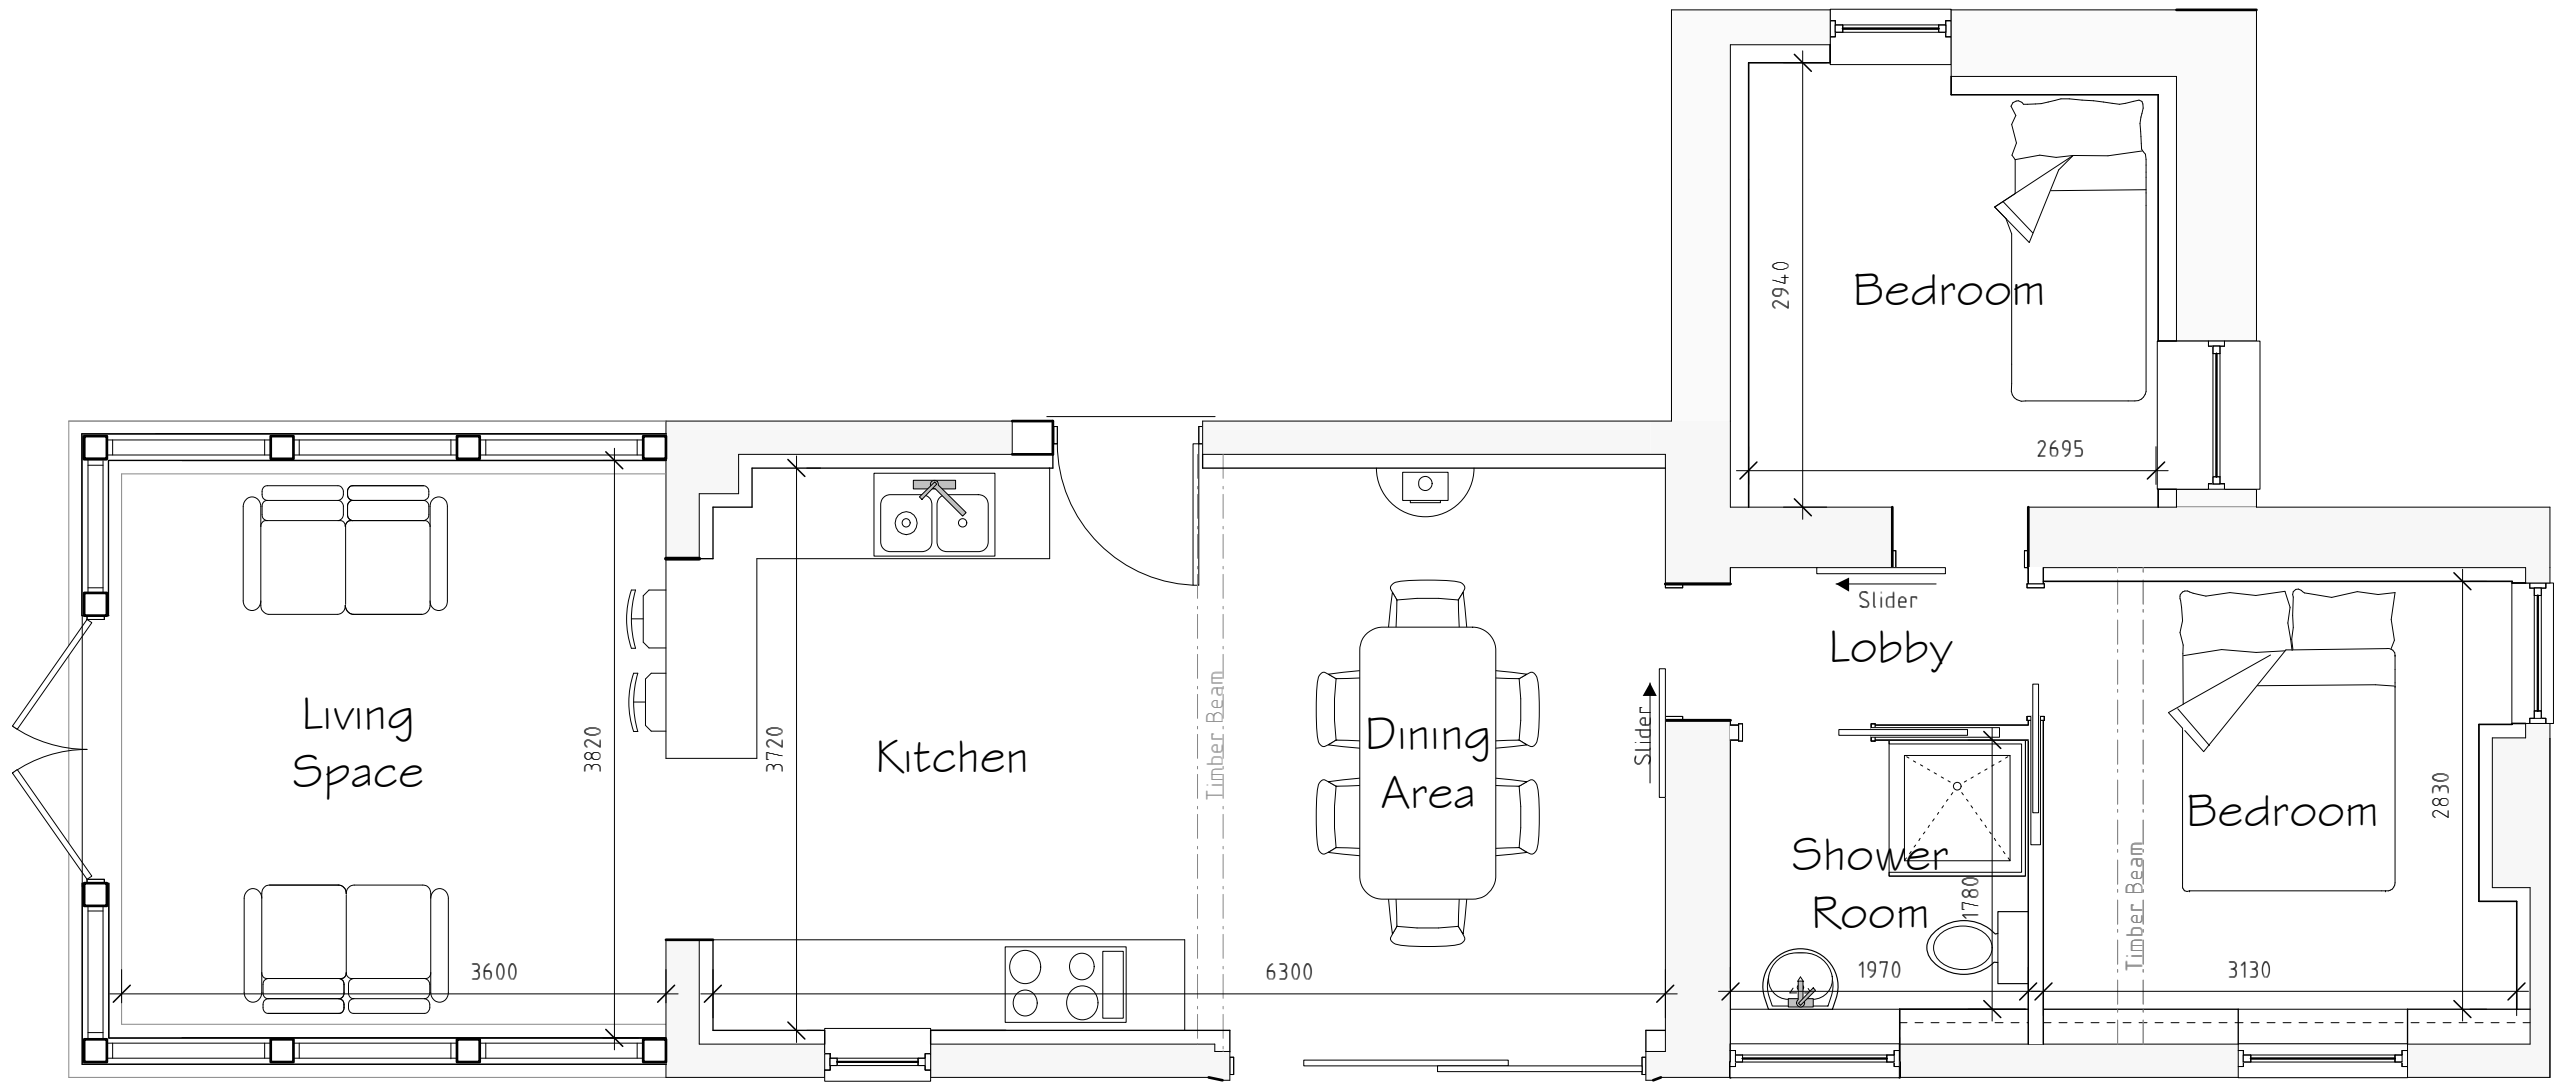

Floor Plan 1:50

F	08/24	Design Changes	SIH
E	08/24	Design Changes	SIH
D	01/24	Design Changes	SIH
C	08/23	Design Changes	SIH
B	08/23	Design Changes	SIH
A	08/23	Design Changes	E.M.J
Rev	Date	Detail	Initial

Project:
Proposed Alterations to,
Barn at Hillside,
Erbistock, Wrexham,
LL13 0DW.

Title:
Planning

Scale: (A2)
1:50 &
1:100

Drawn By:
E.M.Jackson

Date:
Aug 2023

Drawing No:
W202/003

Sheet:
1 of 1

blueprint
architectural services

Office 3K4,
Redwither Business Tower,
Wrexham. LL13 9XT
Tel: 01978 356500
www.blueprintarchitectural.com
© copyright all rights reserved