



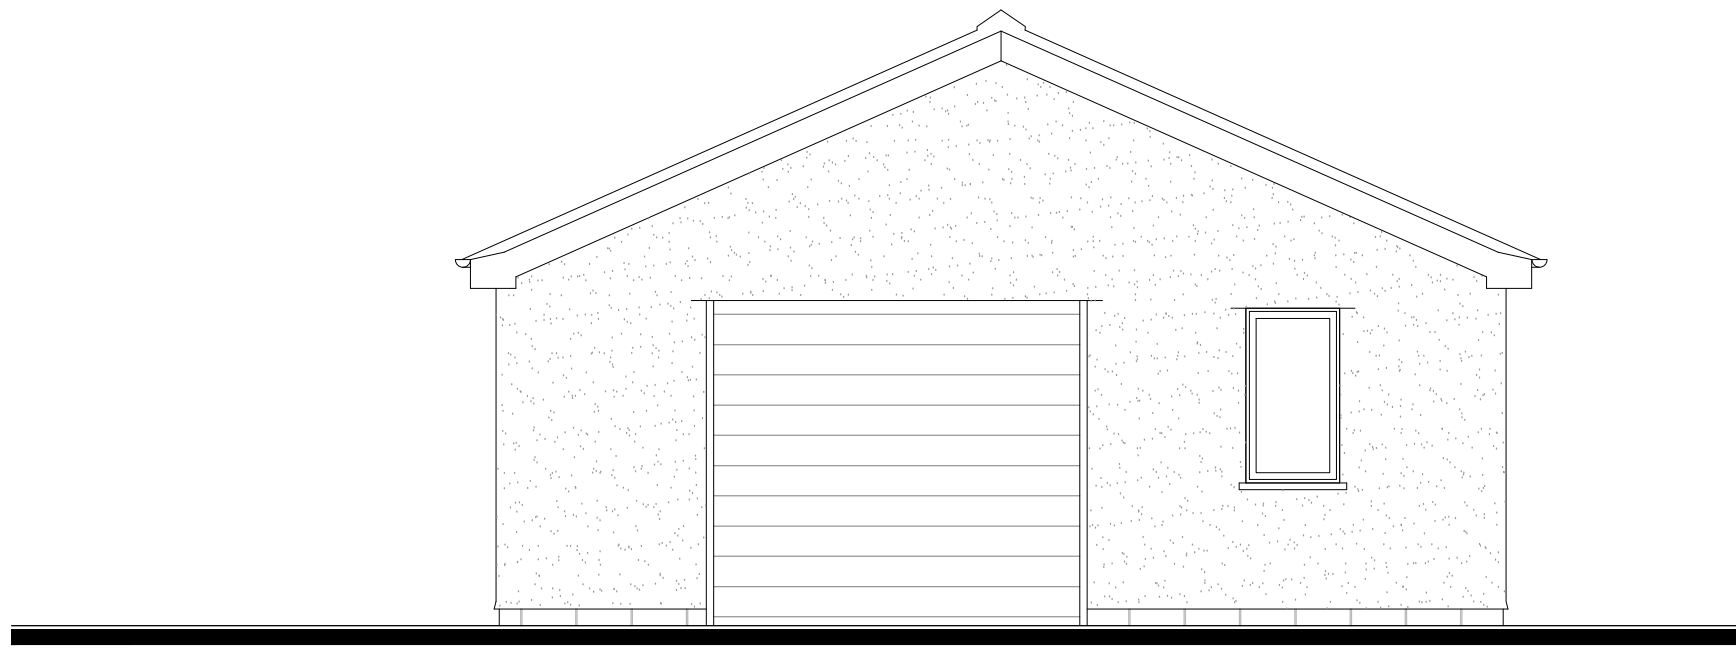


Existing Front Elevation

1:50

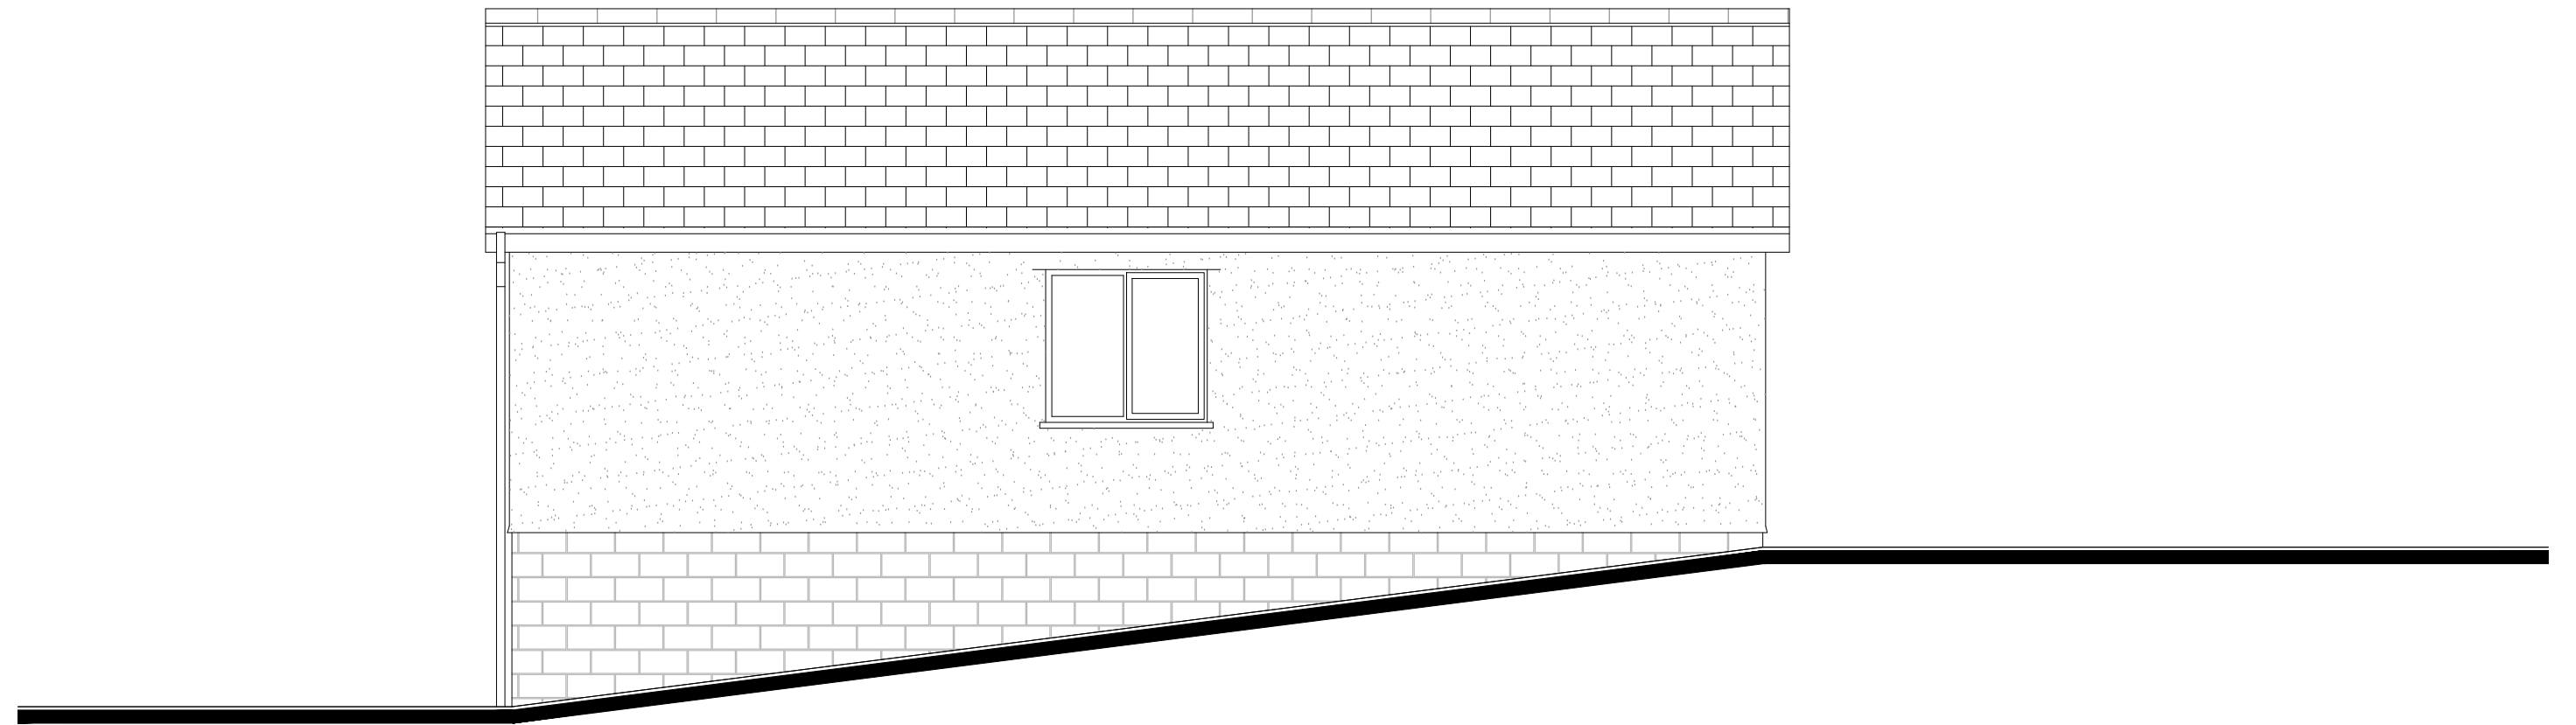


Existing Side Elevation

1:50

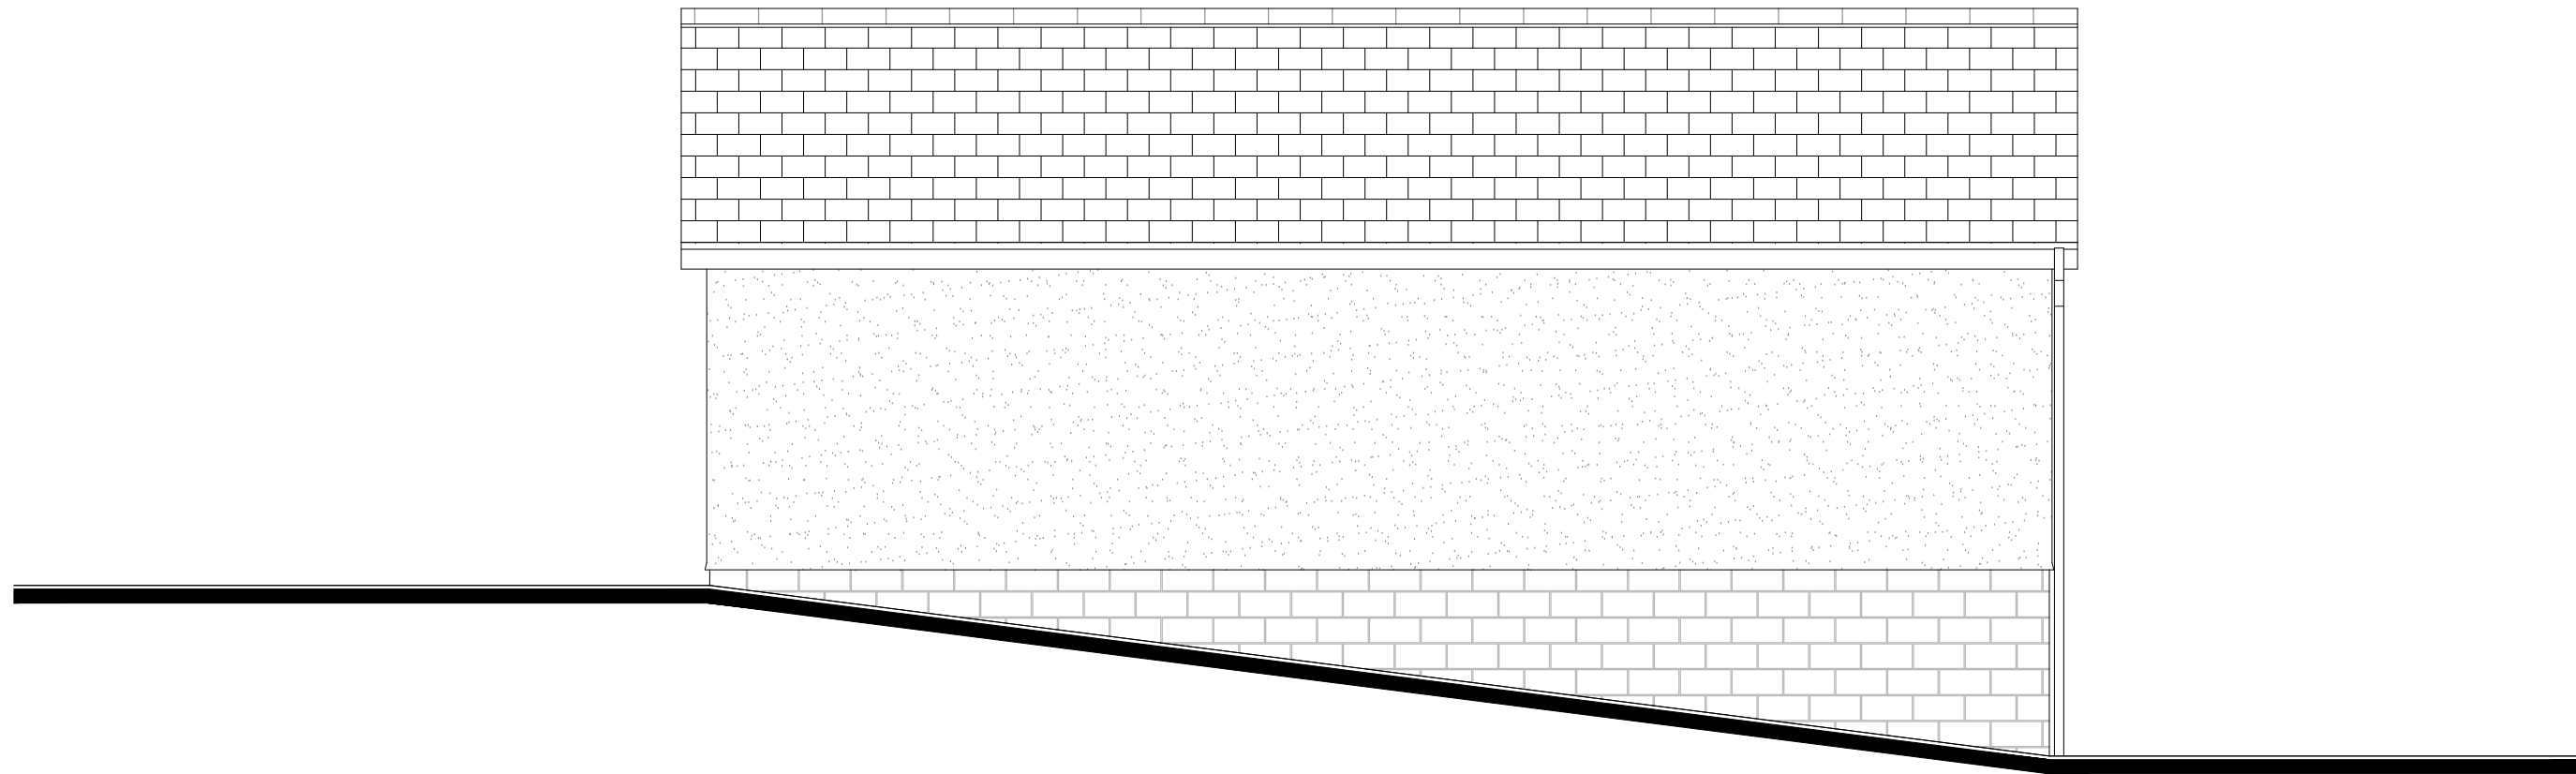


Existing Side Elevation

1:50

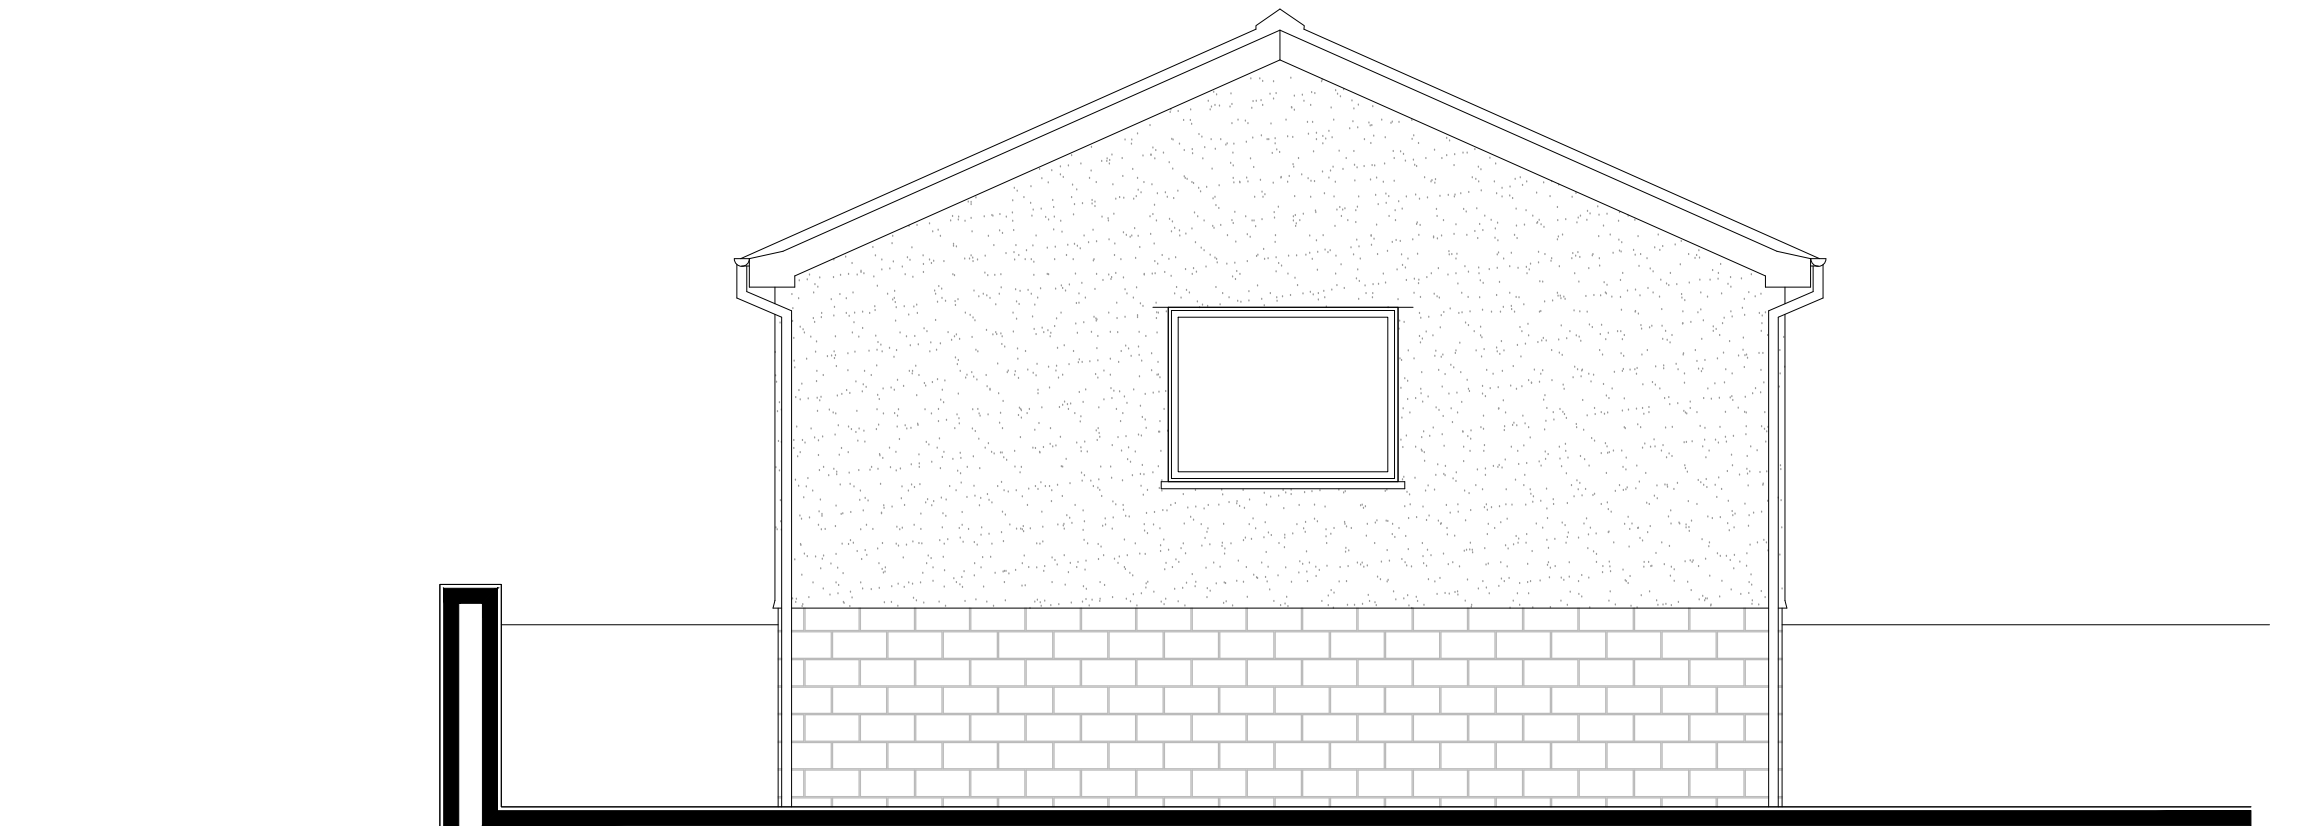

Existing Rear Elevation

1:50

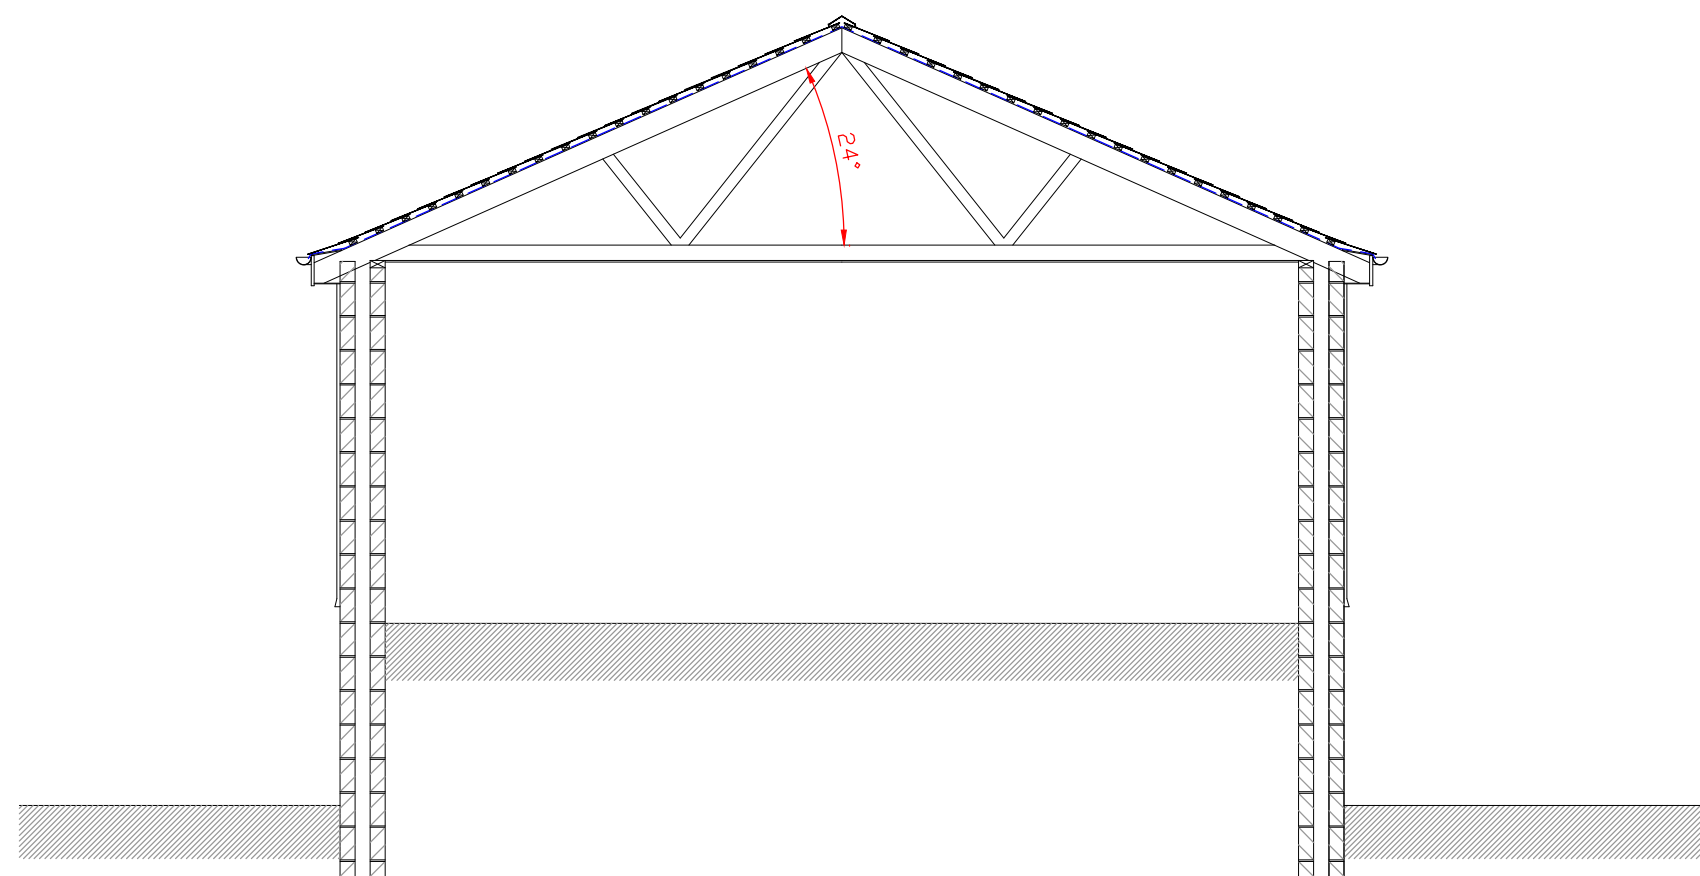

Existing Cross Section

1:50

 CULLIS-ARCHITECTURAL-DESIGN 25 Sunningdale Close Wrexham North Wales LL13 9QU T 01978 264376 M 07791 480768 E ajones540@btinternet.com		Client	Mr. & Mrs. Hill.		
		Drawing Title	Existing Elevations.		
		Job Title	Proposed Annexe to Fron Esgyn, Pleasant View, Froncysyllte, Wxm.		
		Date	Scale	Rev	Draw No.
		June 2024	1:50 at A1		PD289/02