

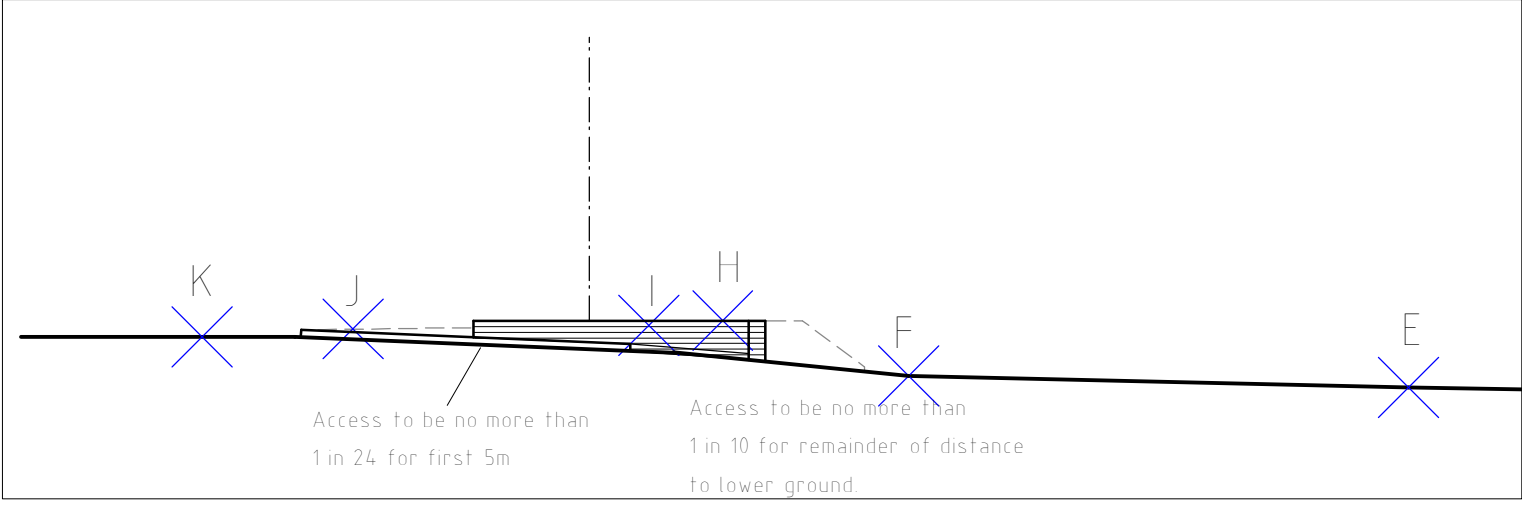


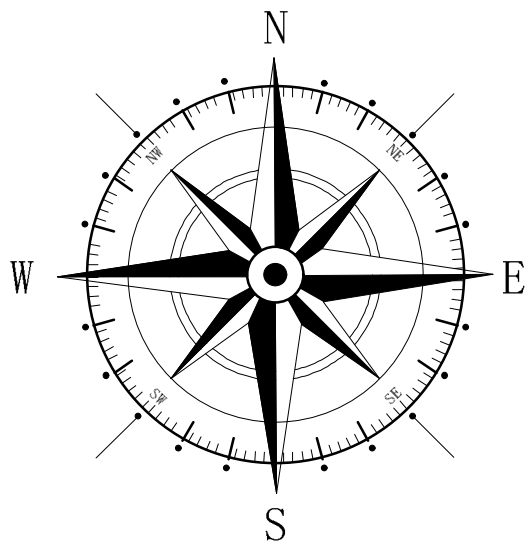

Section Z-Z 1:100

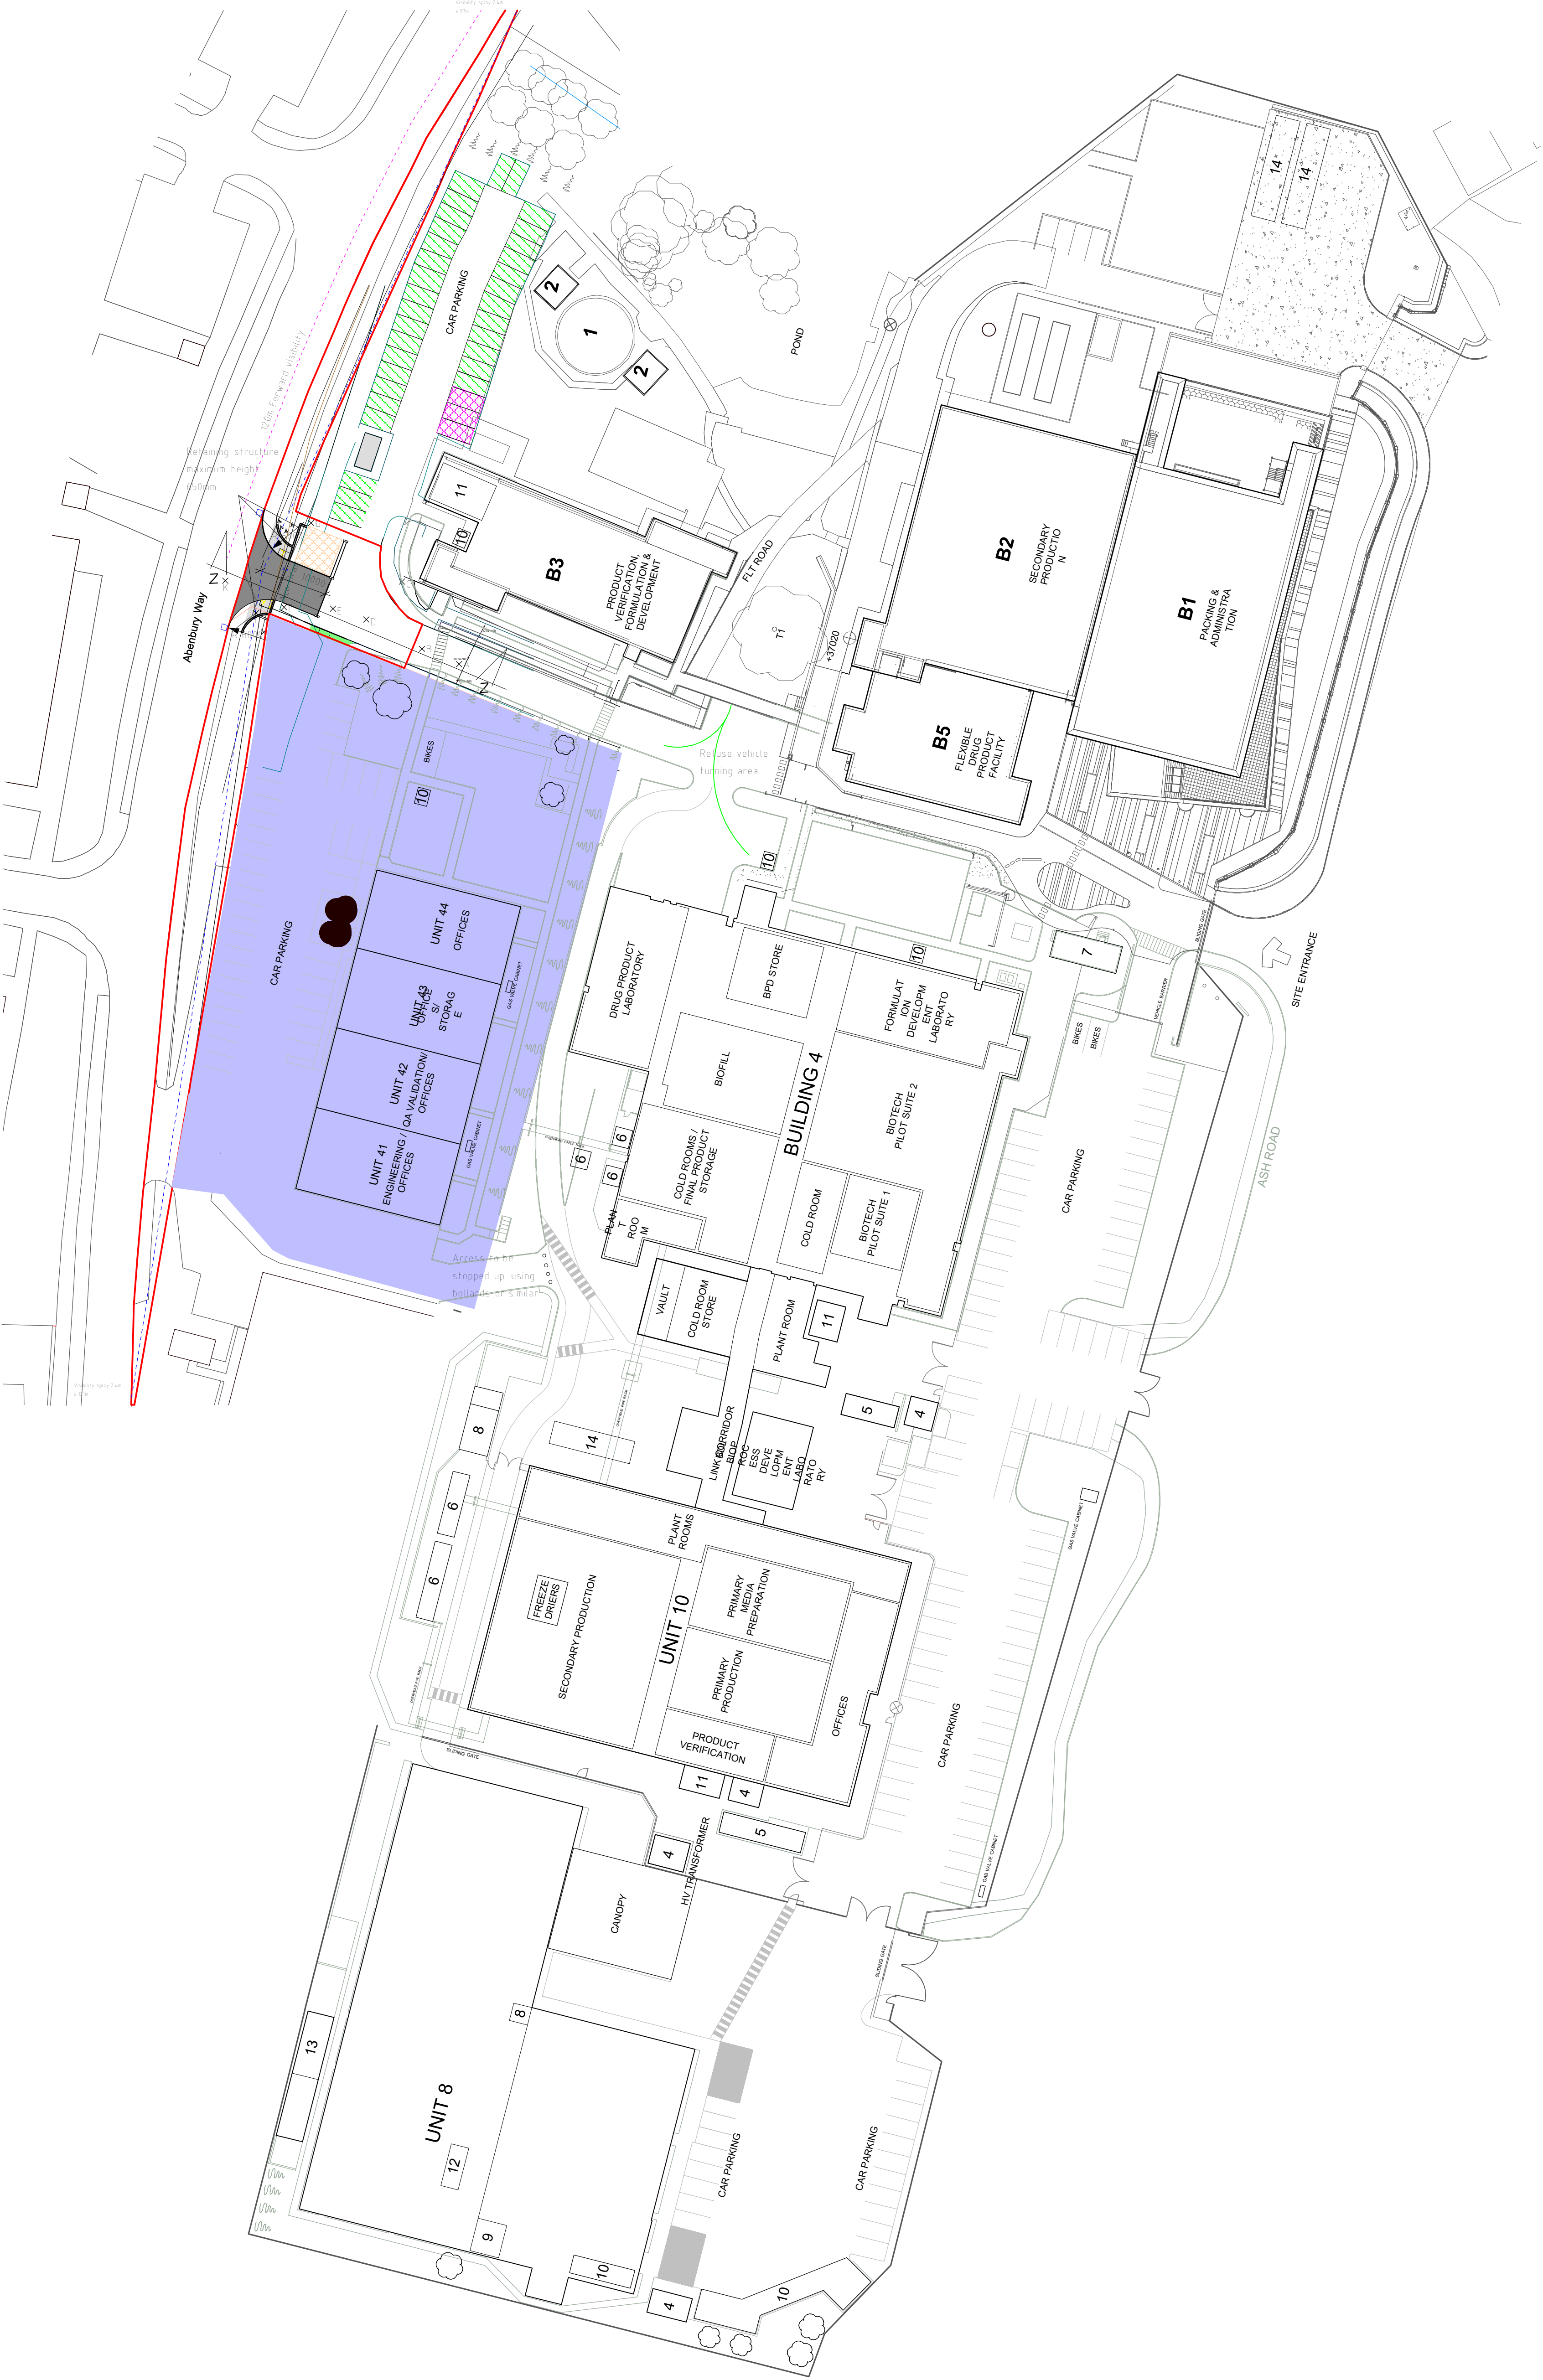

KEY	
	Application Site
	Tactile paving with dropped kerbs
	Proposed refuse collection point
	Existing refuse collection point
	Parking spaces to utilize access point
	Leased site which is due to expire

Rev	Date	Detail	Initial
C	02/25	Highways Amends	D JE
B	02/25	Highways Amends	D JE
A	02/25	Highways Amends	D JE

Project: Proposed Alterations to, Ipsen Biopharm Ltd Unit 9, Ash Road North, Wrexham, LL13 9UF	
Title: Highways Plan	Scale: (A1) 1:500
Drawn By: D.J.Edwards	Date: Dec 2024
Drawing No: 1008/005	Sheet: 1 of 1

Office 3K4,
Redwither Business Tower,
Wrexham. LL13 9XT
Tel: 01978 356500
www.blueprintarchitectural.com
© copyright all rights reserved

Site Plan 1:500