



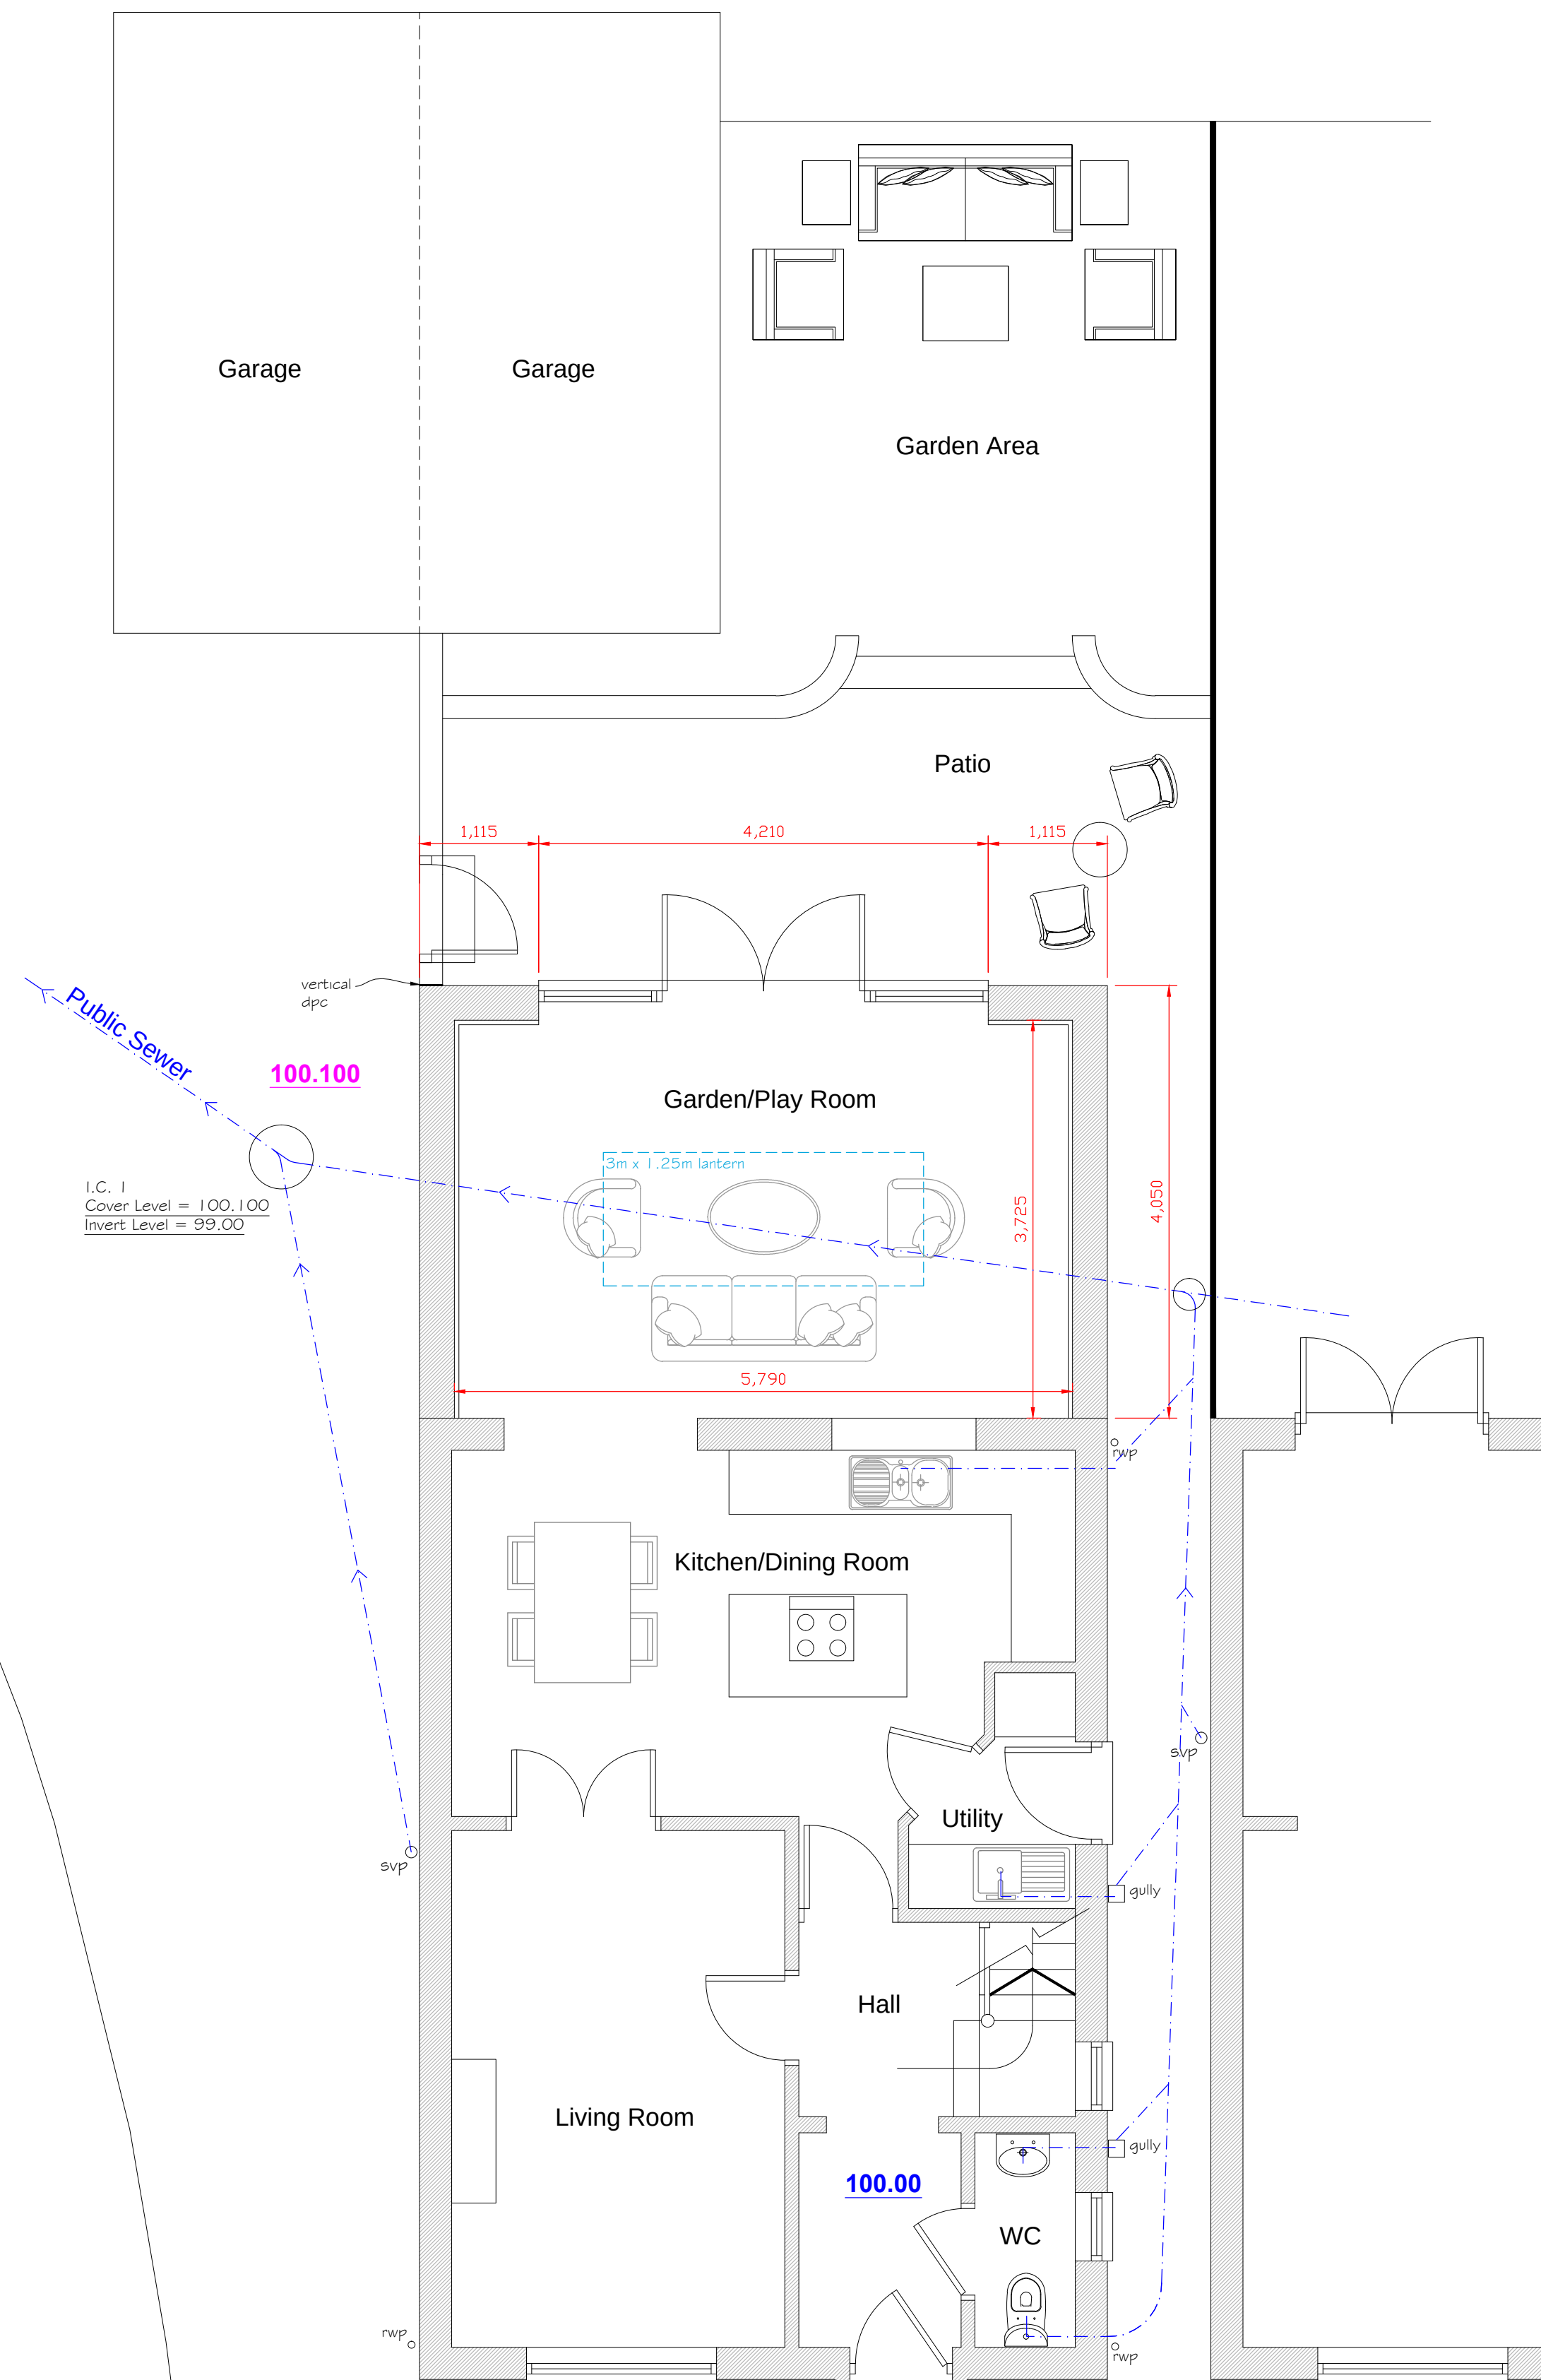

Proposed Ground
Floor
1:50

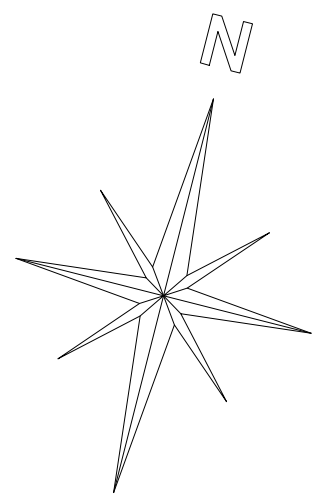

Proposed Site Plan
Scale 1:200

 CULLIS-ARCHITECTURAL-DESIGN 25 Sunningdale Close Wrexham North Wales LL13 9QU T 01978 264376 M 07791 480768 E ajones540@btinternet.com	Client: Mr. & Mrs. Janssen.			
	Drawing Title: Proposed Plan & Site Plan.			
	Job Title: Proposed Alterations to 6 Telford Rise, Chirk, Wxm .			
	Date: March 2024.	Scale: 1:50 & 1:200 at A3	Rev:	Drawn: PD287/03