

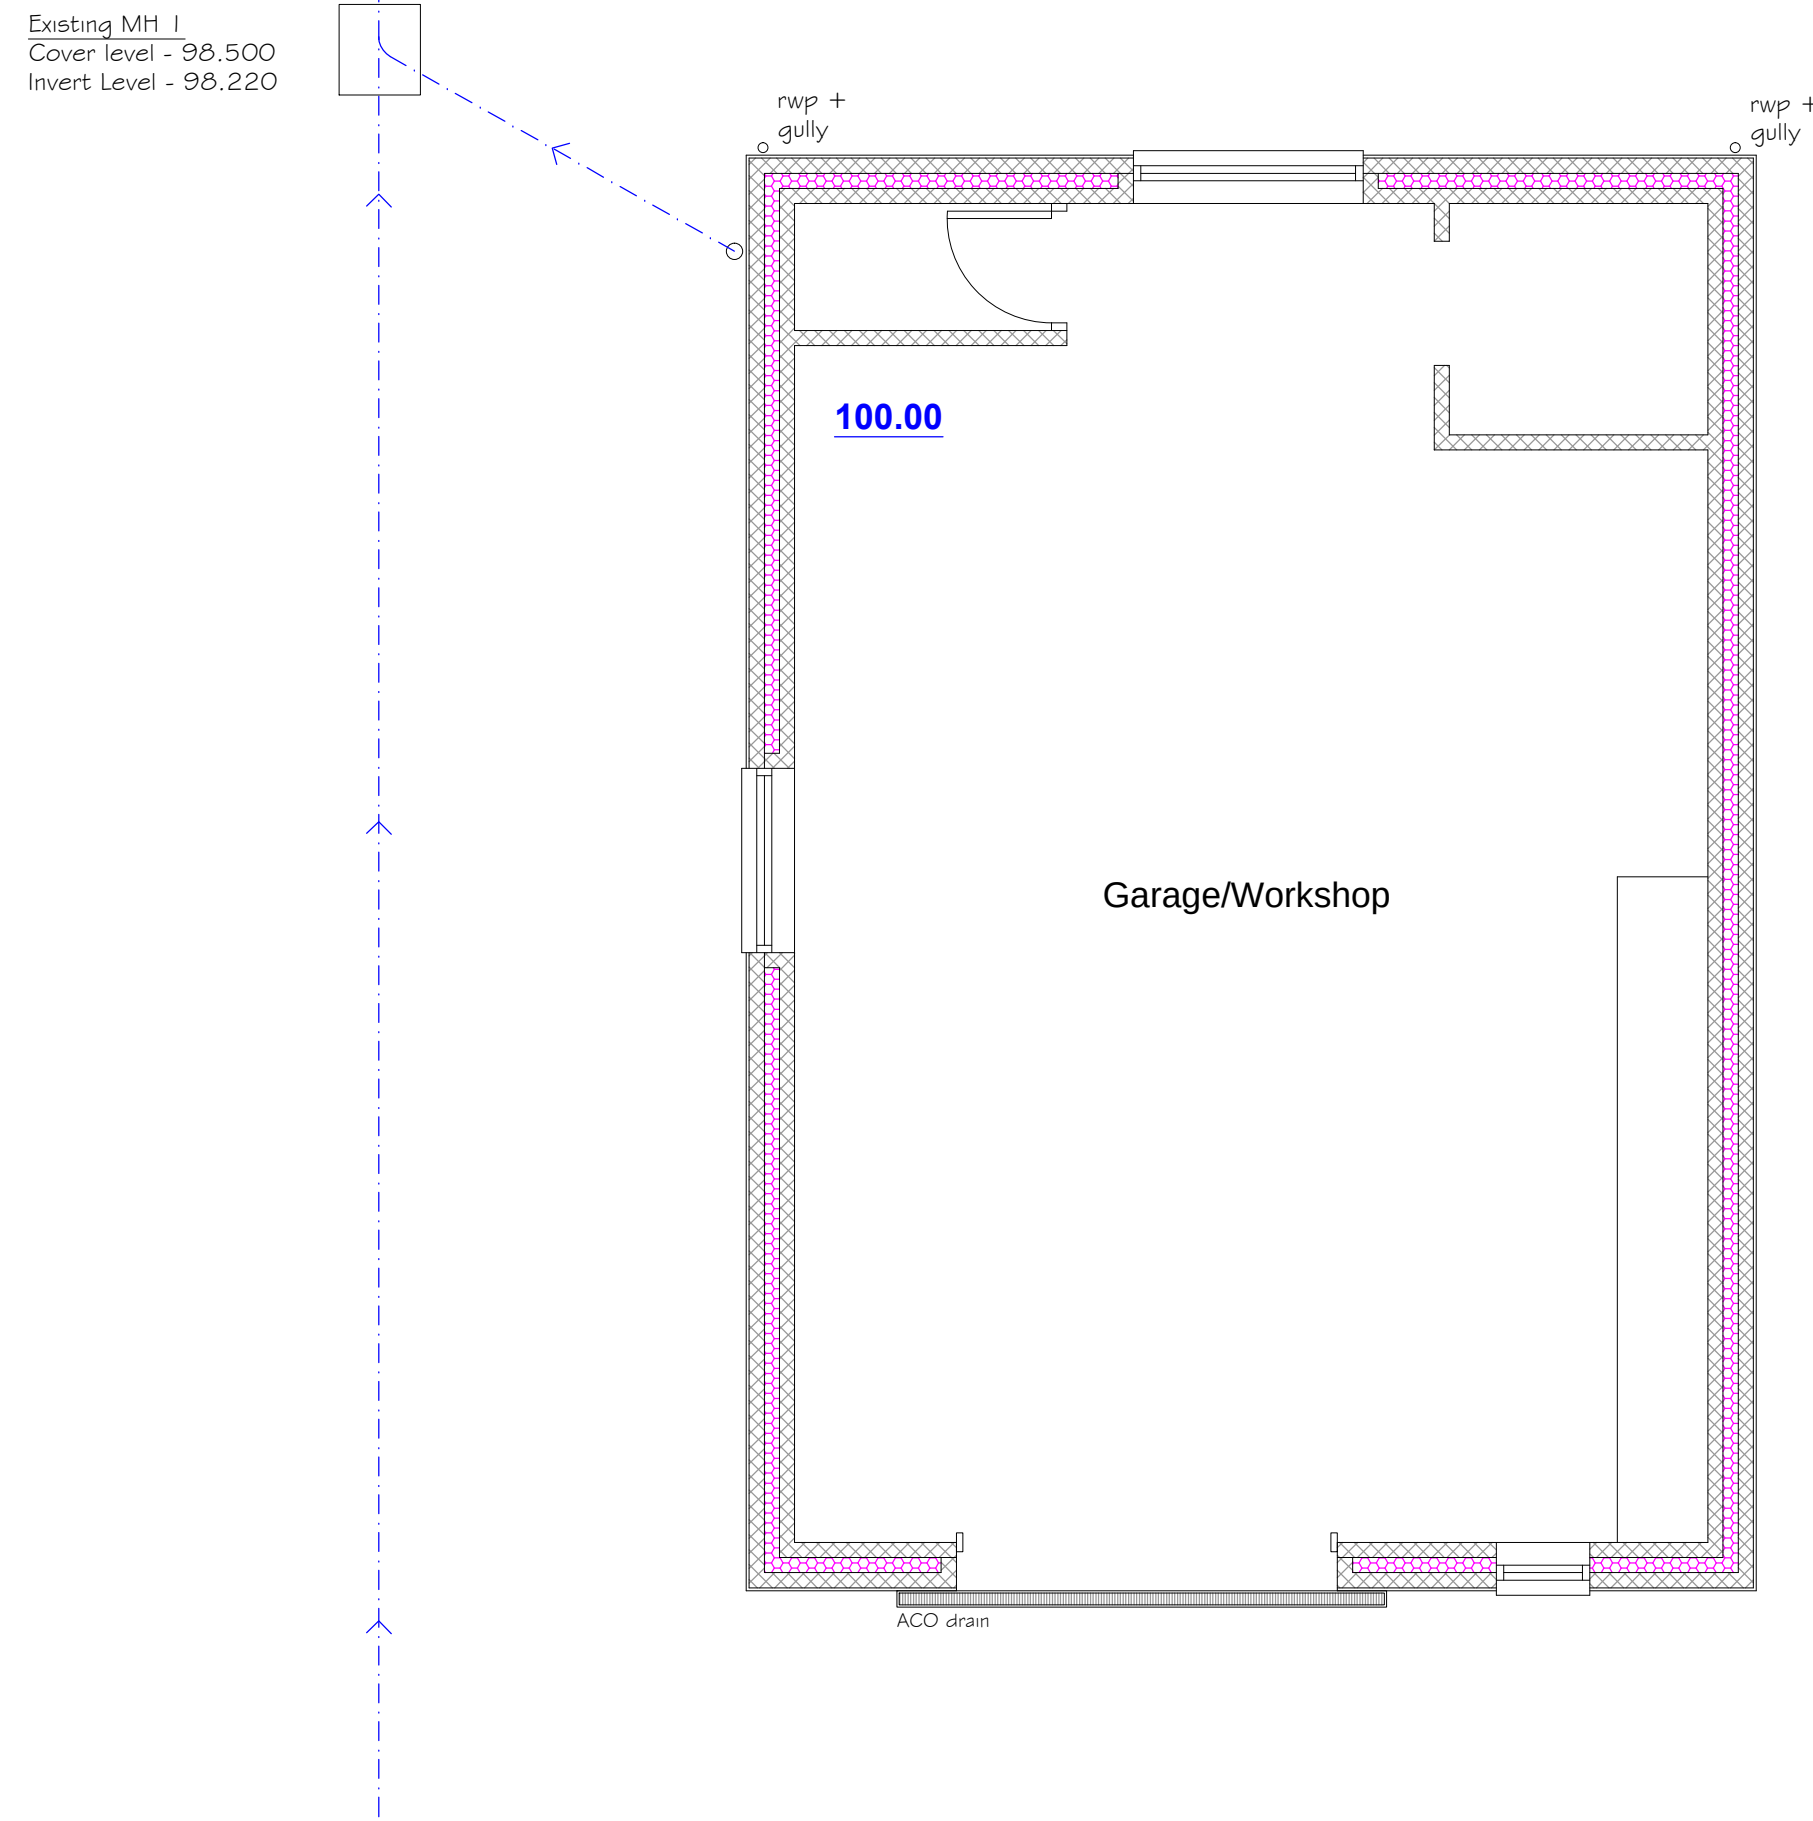


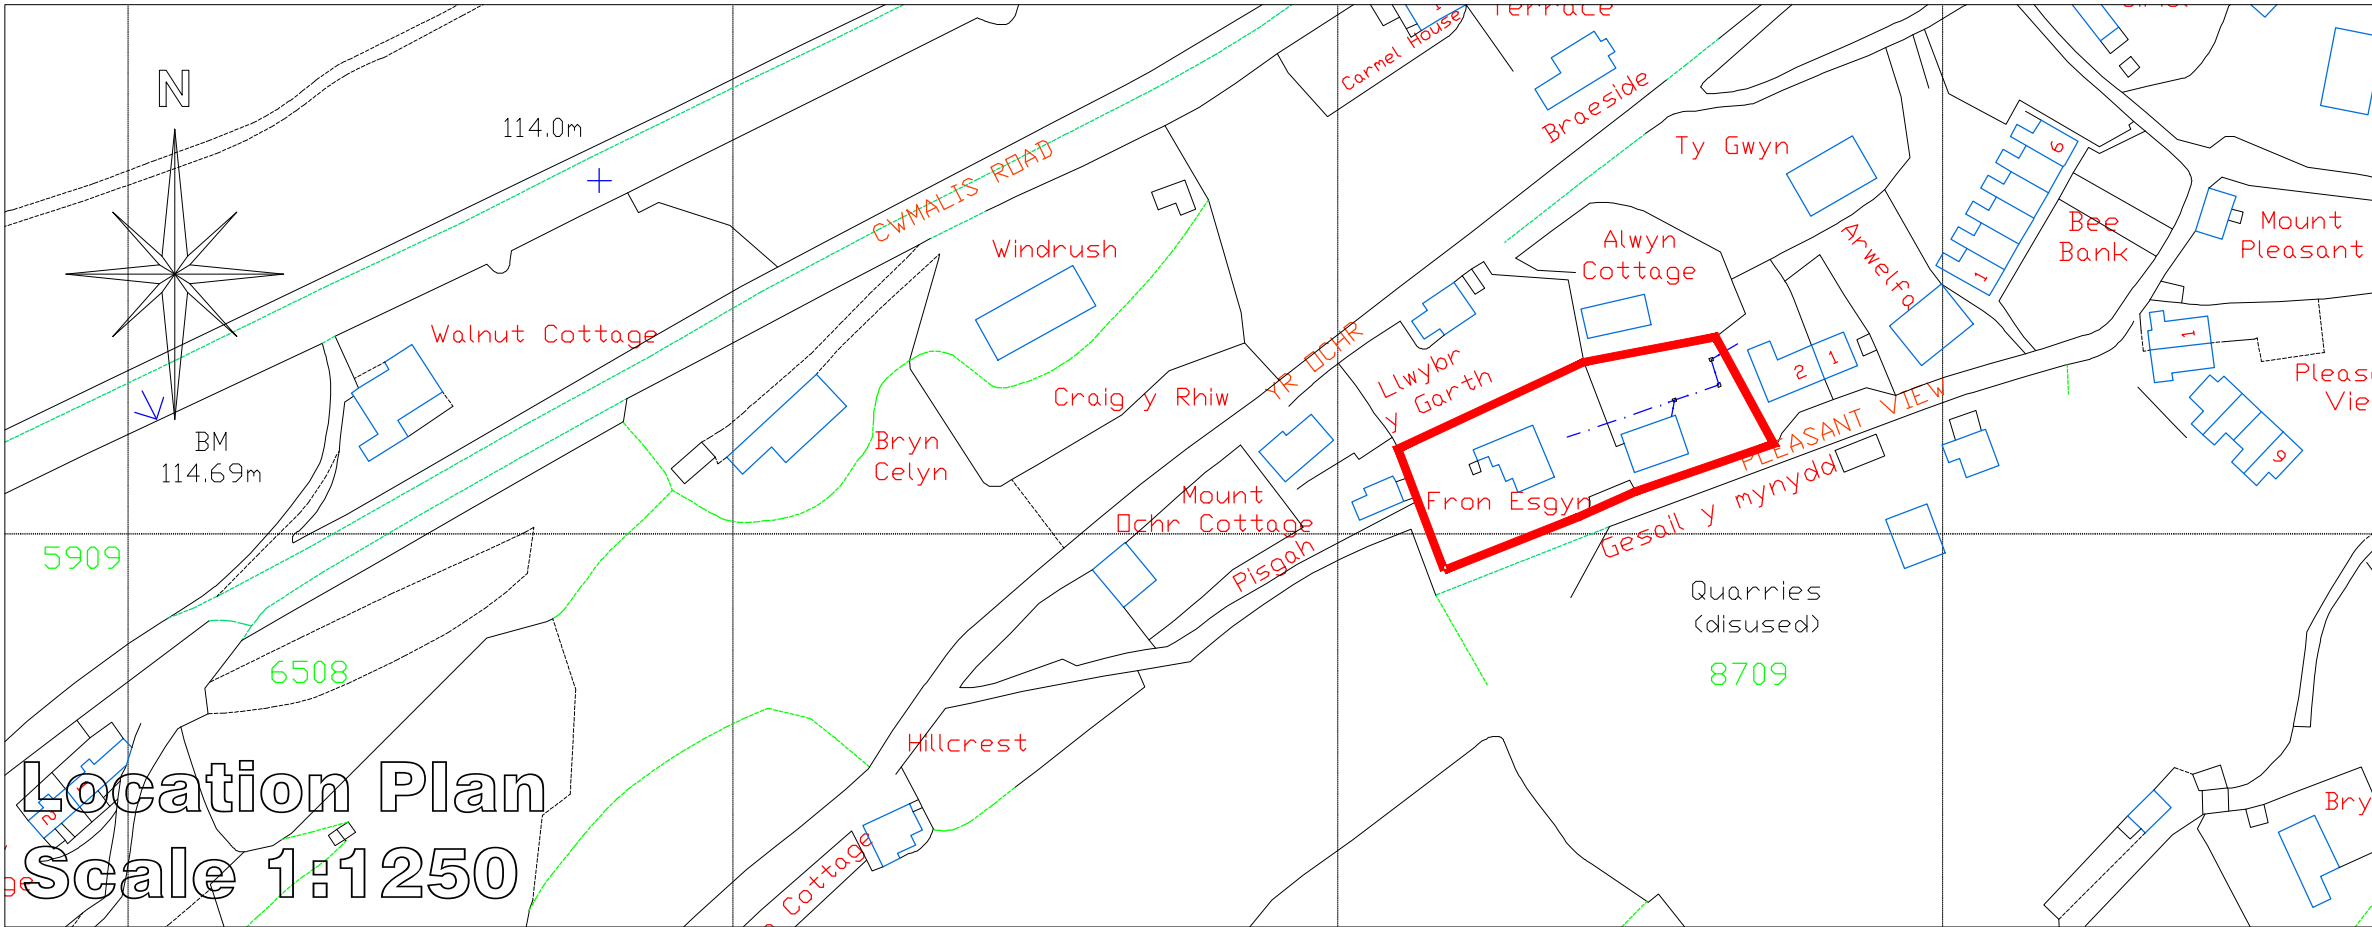

Existing Floor Plan
1:50

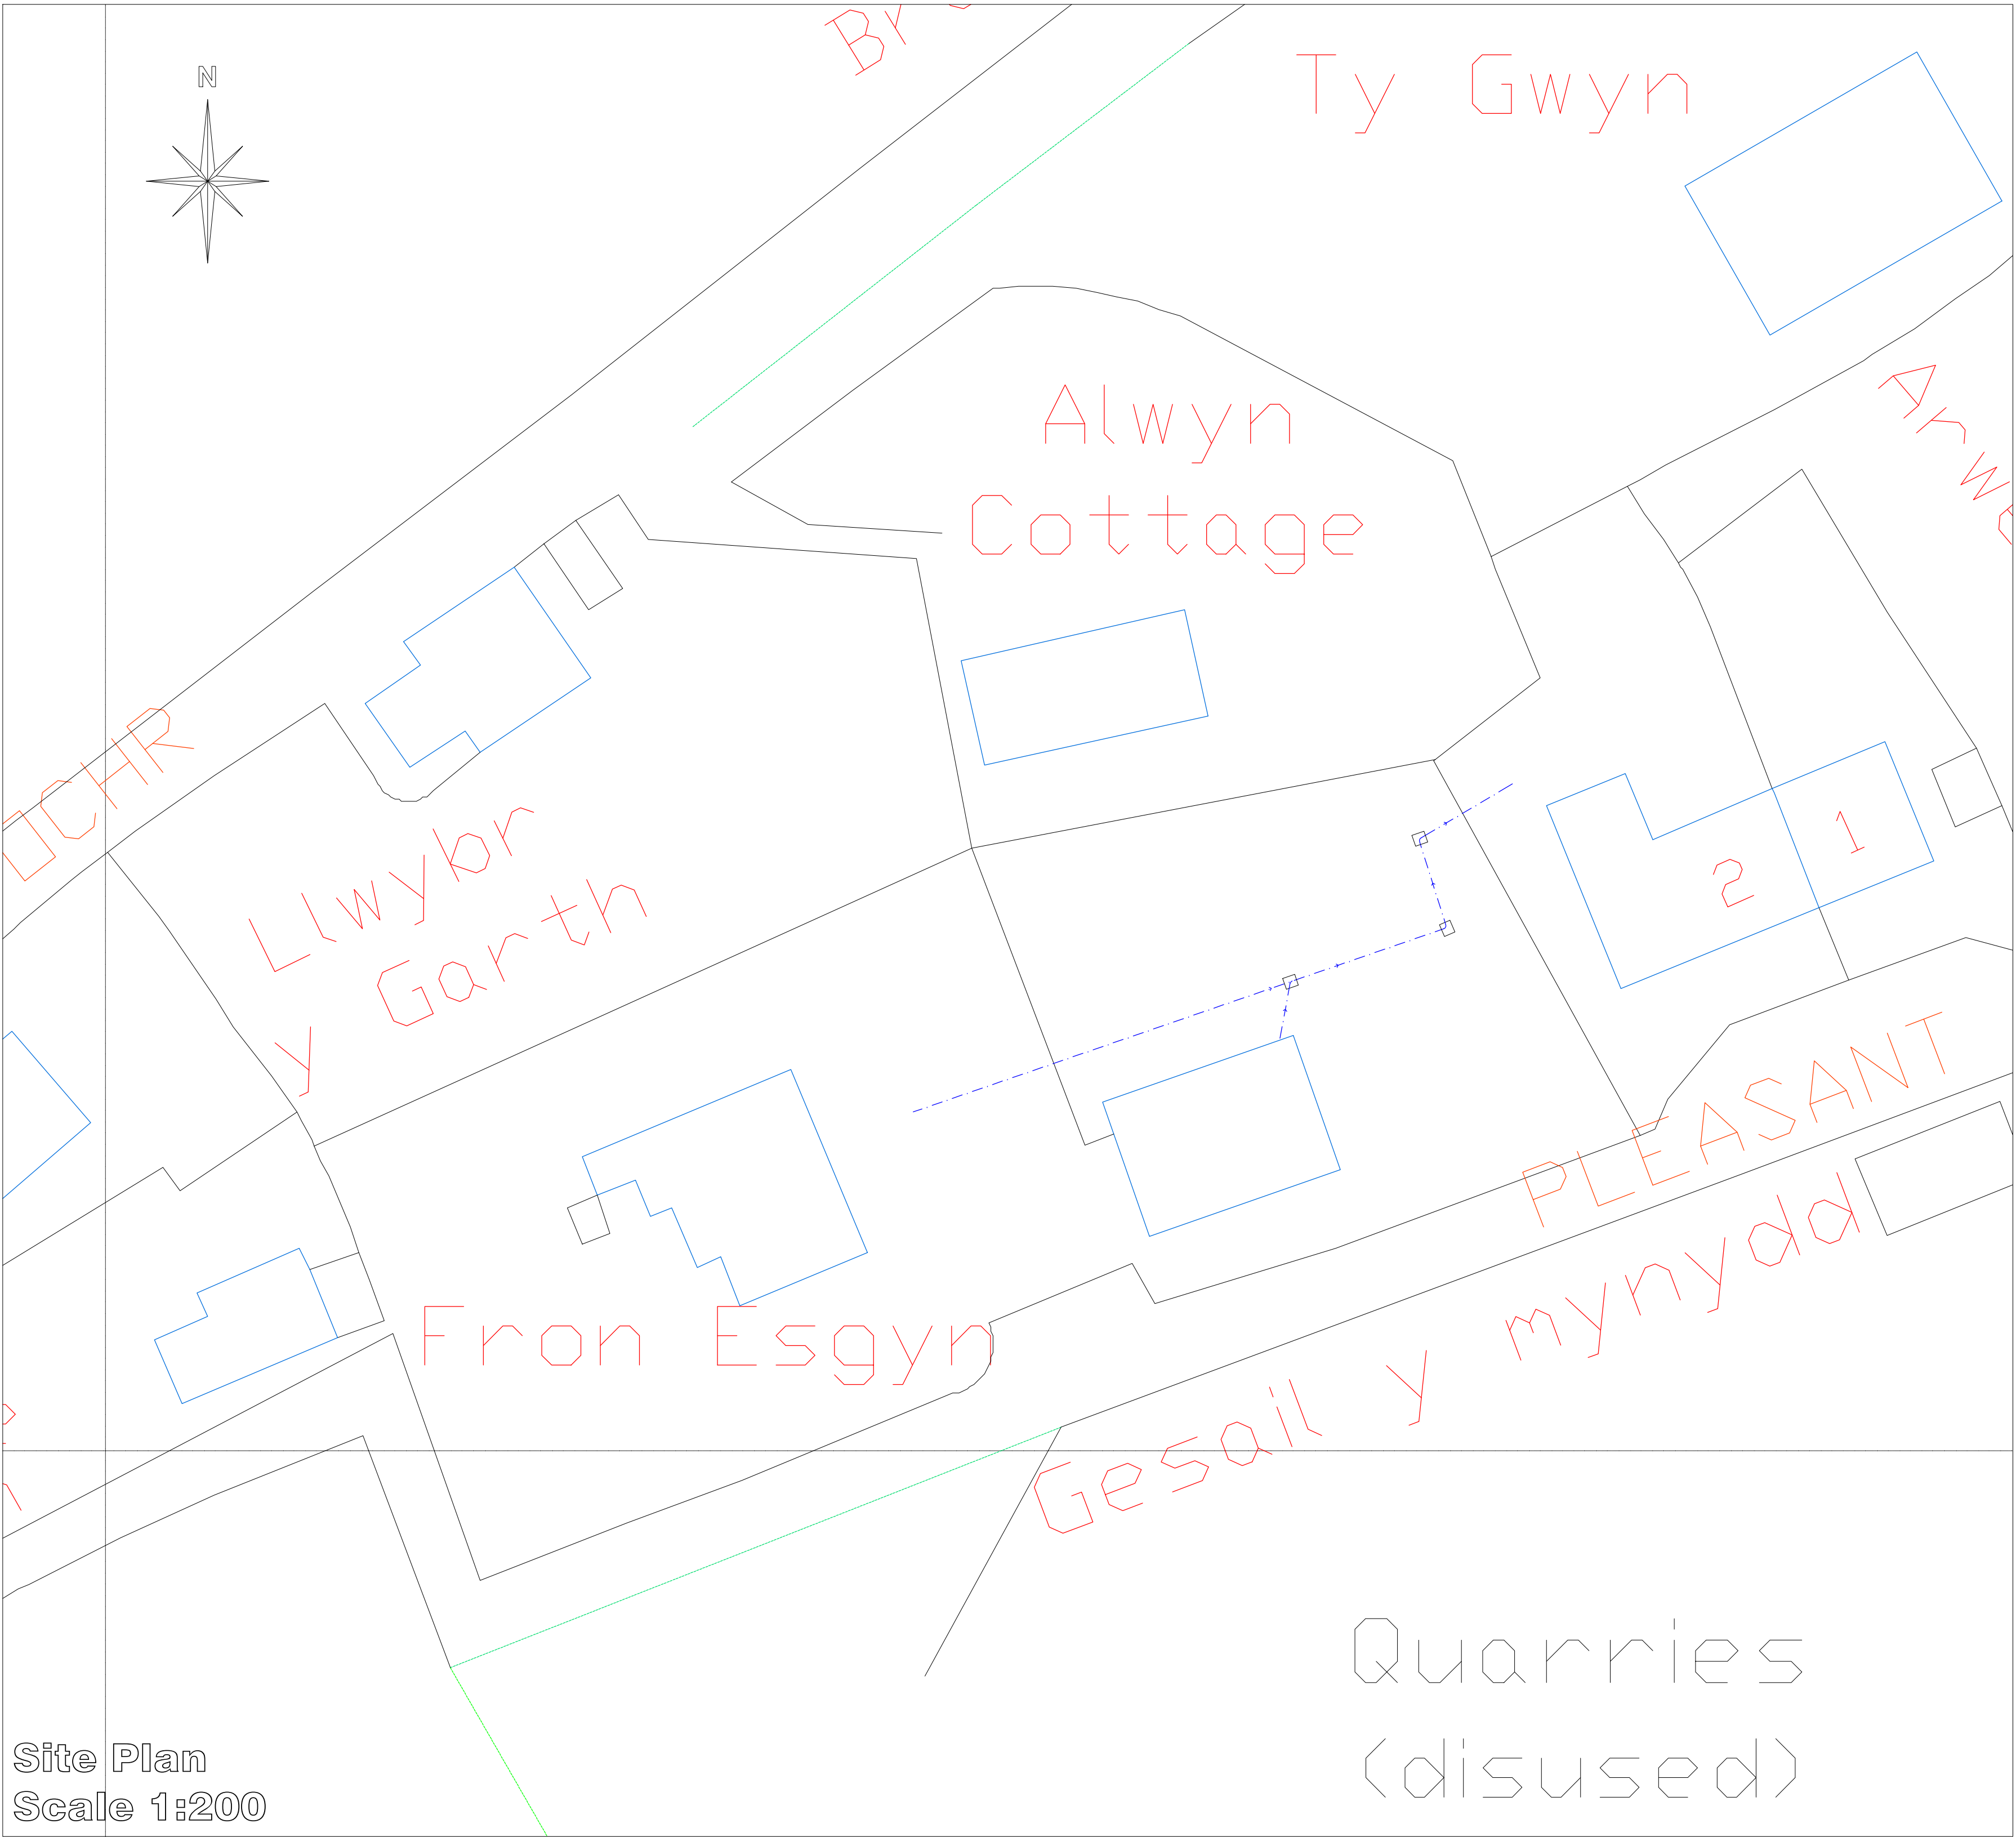

 25 Sunningdale Close Wrexham North Wales LL13 9QU T 01978 264376 M 07791 480768 E ajones540@btinternet.com	Client: Mr. & Mrs. Hill.			
	Drawing Title: Existing Plan, Location Plan & Site Plan.			
	Job Title: Proposed Annexe to Fron Esgyn, Pleasant View, Froncysyllte, Wx.m.			
	Date: June 2024	Scale: 1:50, 1:200 & 1:1250 at A1	Rev:	Draw No: PD289/01