


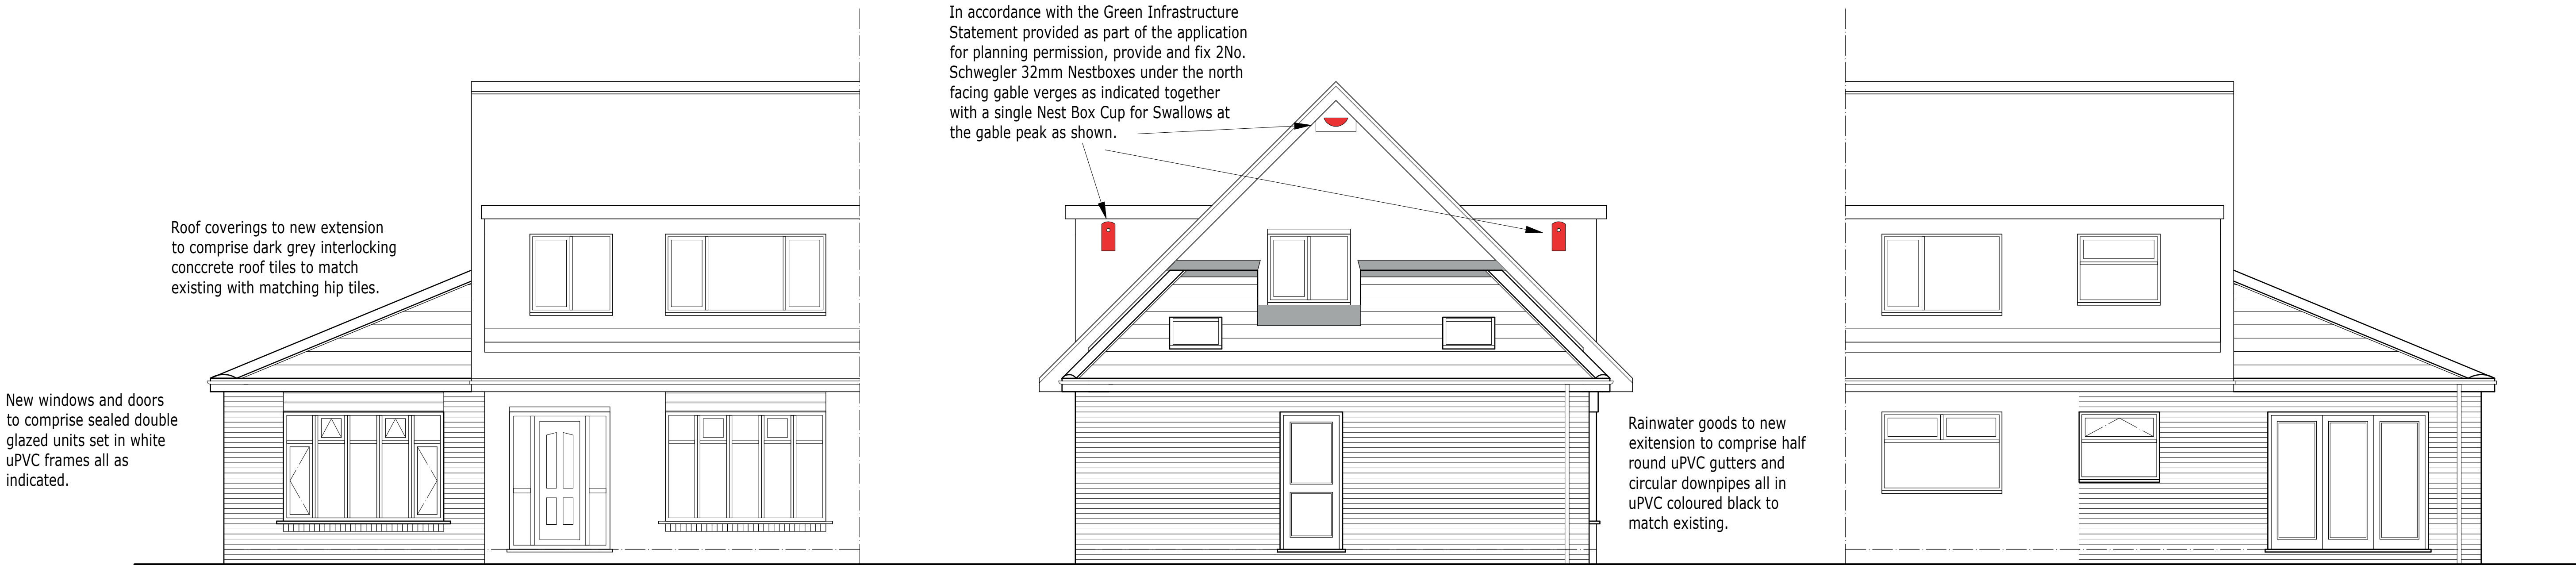


PROPOSED FRONT ELEVATION.


Facing brickwork to new extension to comprise mid red / brown clay, metric facing bricks to match existing set in naturally toned mortar with bucket-handle finish all to match existing.

PROPOSED SIDE ELEVATION.

PROPOSED REAR ELEVATION.

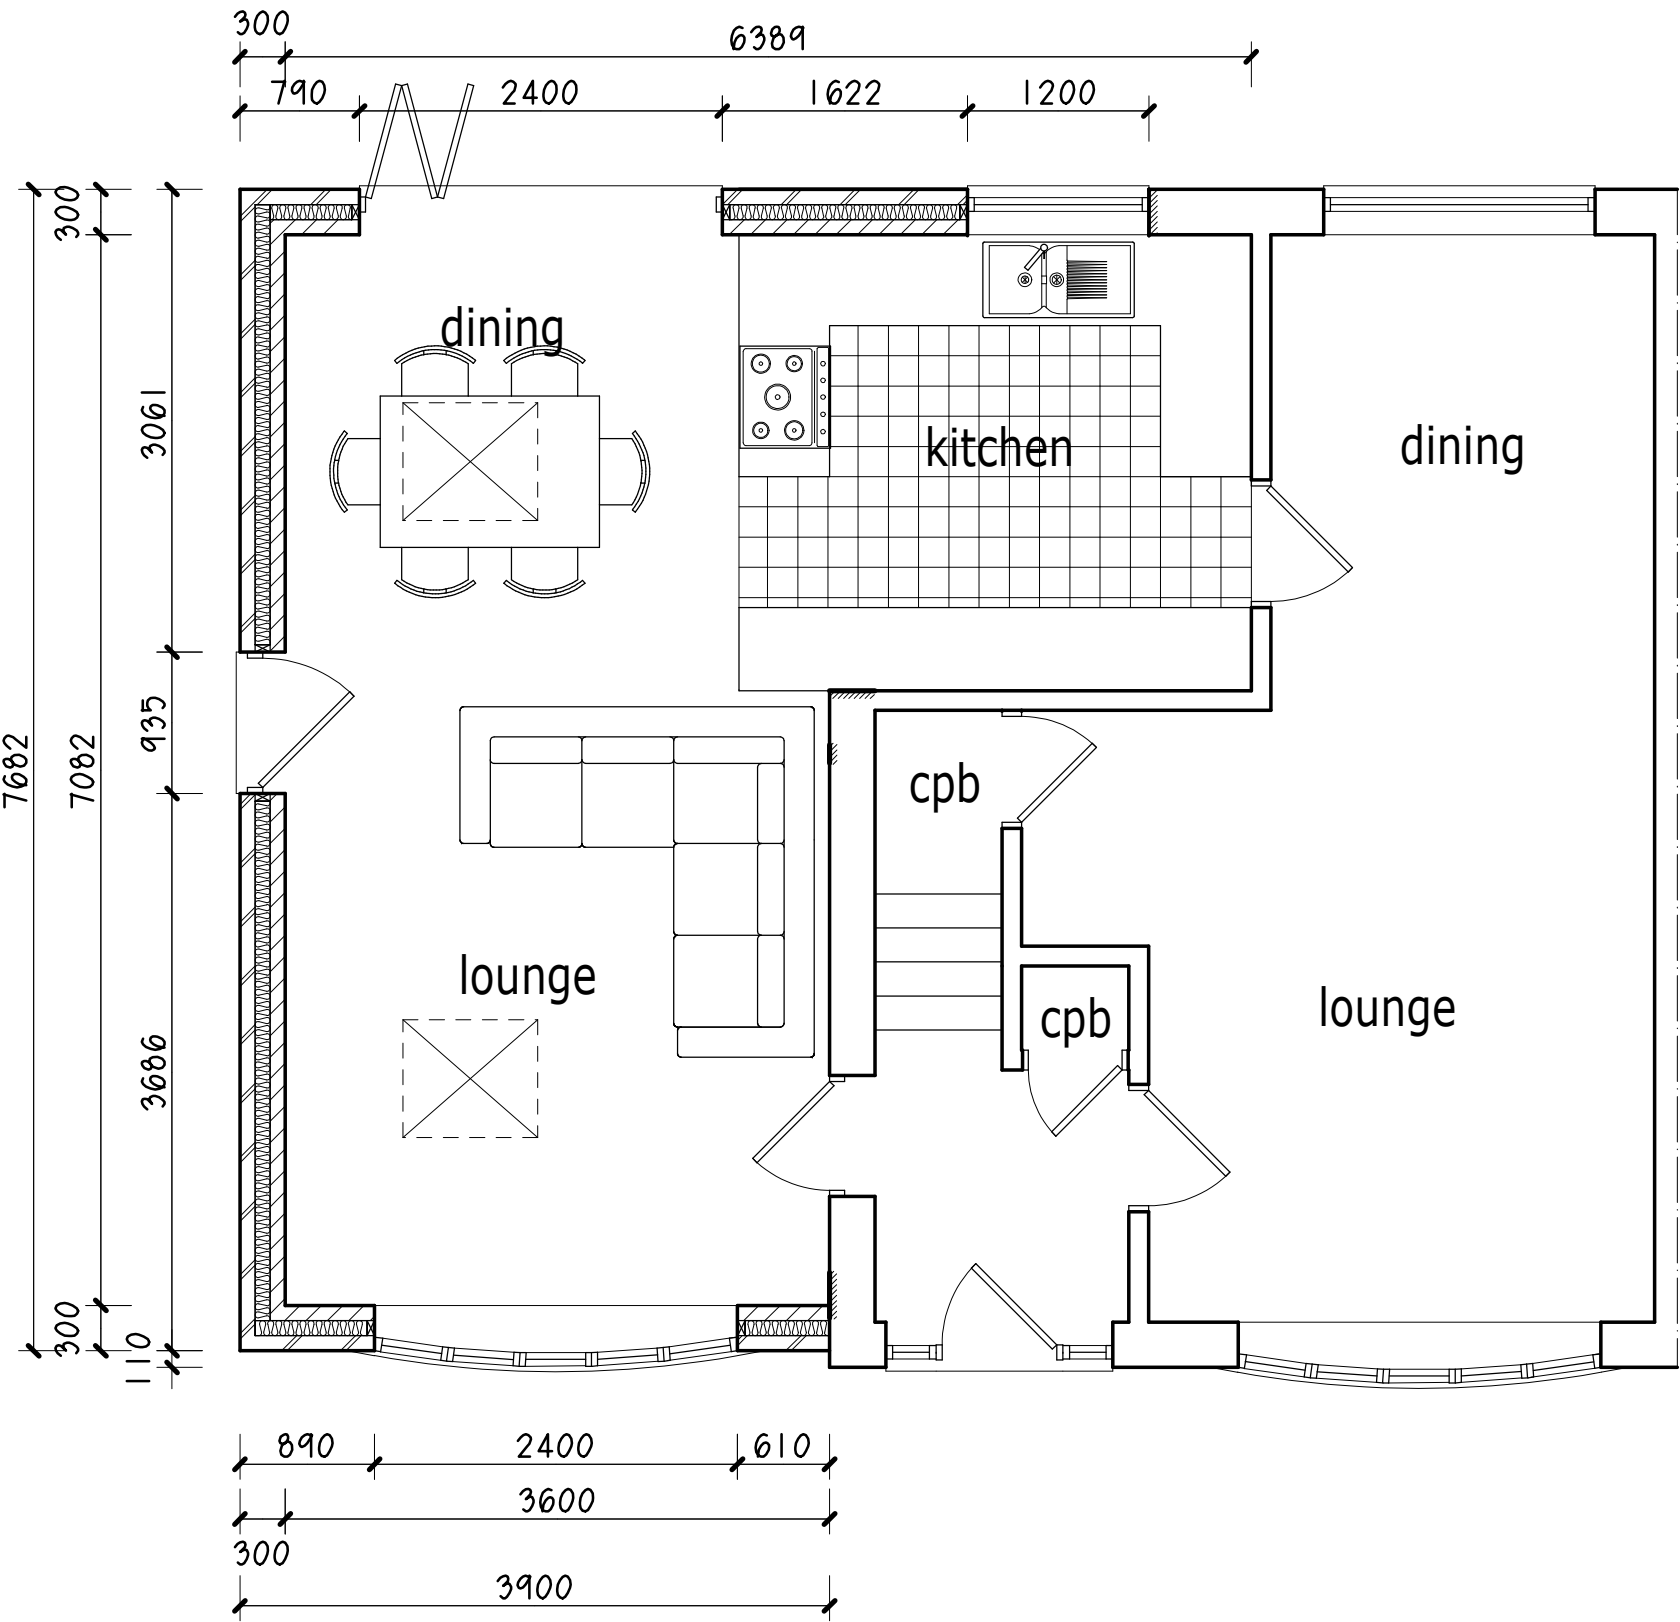

PROPOSED GROUND FLOOR PLAN.

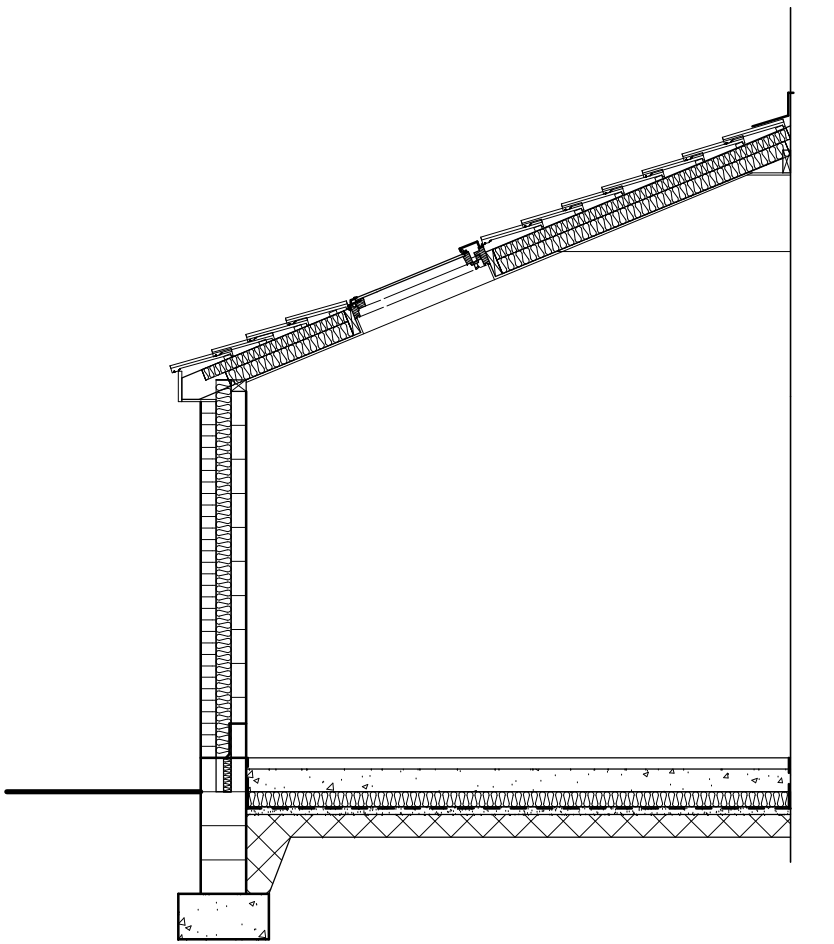

SECTION THRO LOUNGE EXTENSION.

REVISION A. 06/2024. Bird boxes added to the north facing elevation all as indicated.

Project.
PROPOSED EXTENSION
AND ALTERATIONS TO
4, BEECH AVENUE,
BRADLEY,
WREXHAM, LL11 4DG.

Client.
Mr & Mrs M.A. WILLIAMS.

Title.
PROPOSED GROUND FLOOR
PLAN & ELEVATIONS.

Drawing No.
10676.04A.dsj

Date.
April 2024.

Scale.
1:50@A1.

D.S. Jones & Co.
Architectural & Planning
Consultants.
The Studio,
26, Prospect Drive,
Coedpoeth, Wrexham, LL11 3PE.
Tel : 01978 750195 / 07880 874522.
E : dsjonesandco@live.co.uk

