


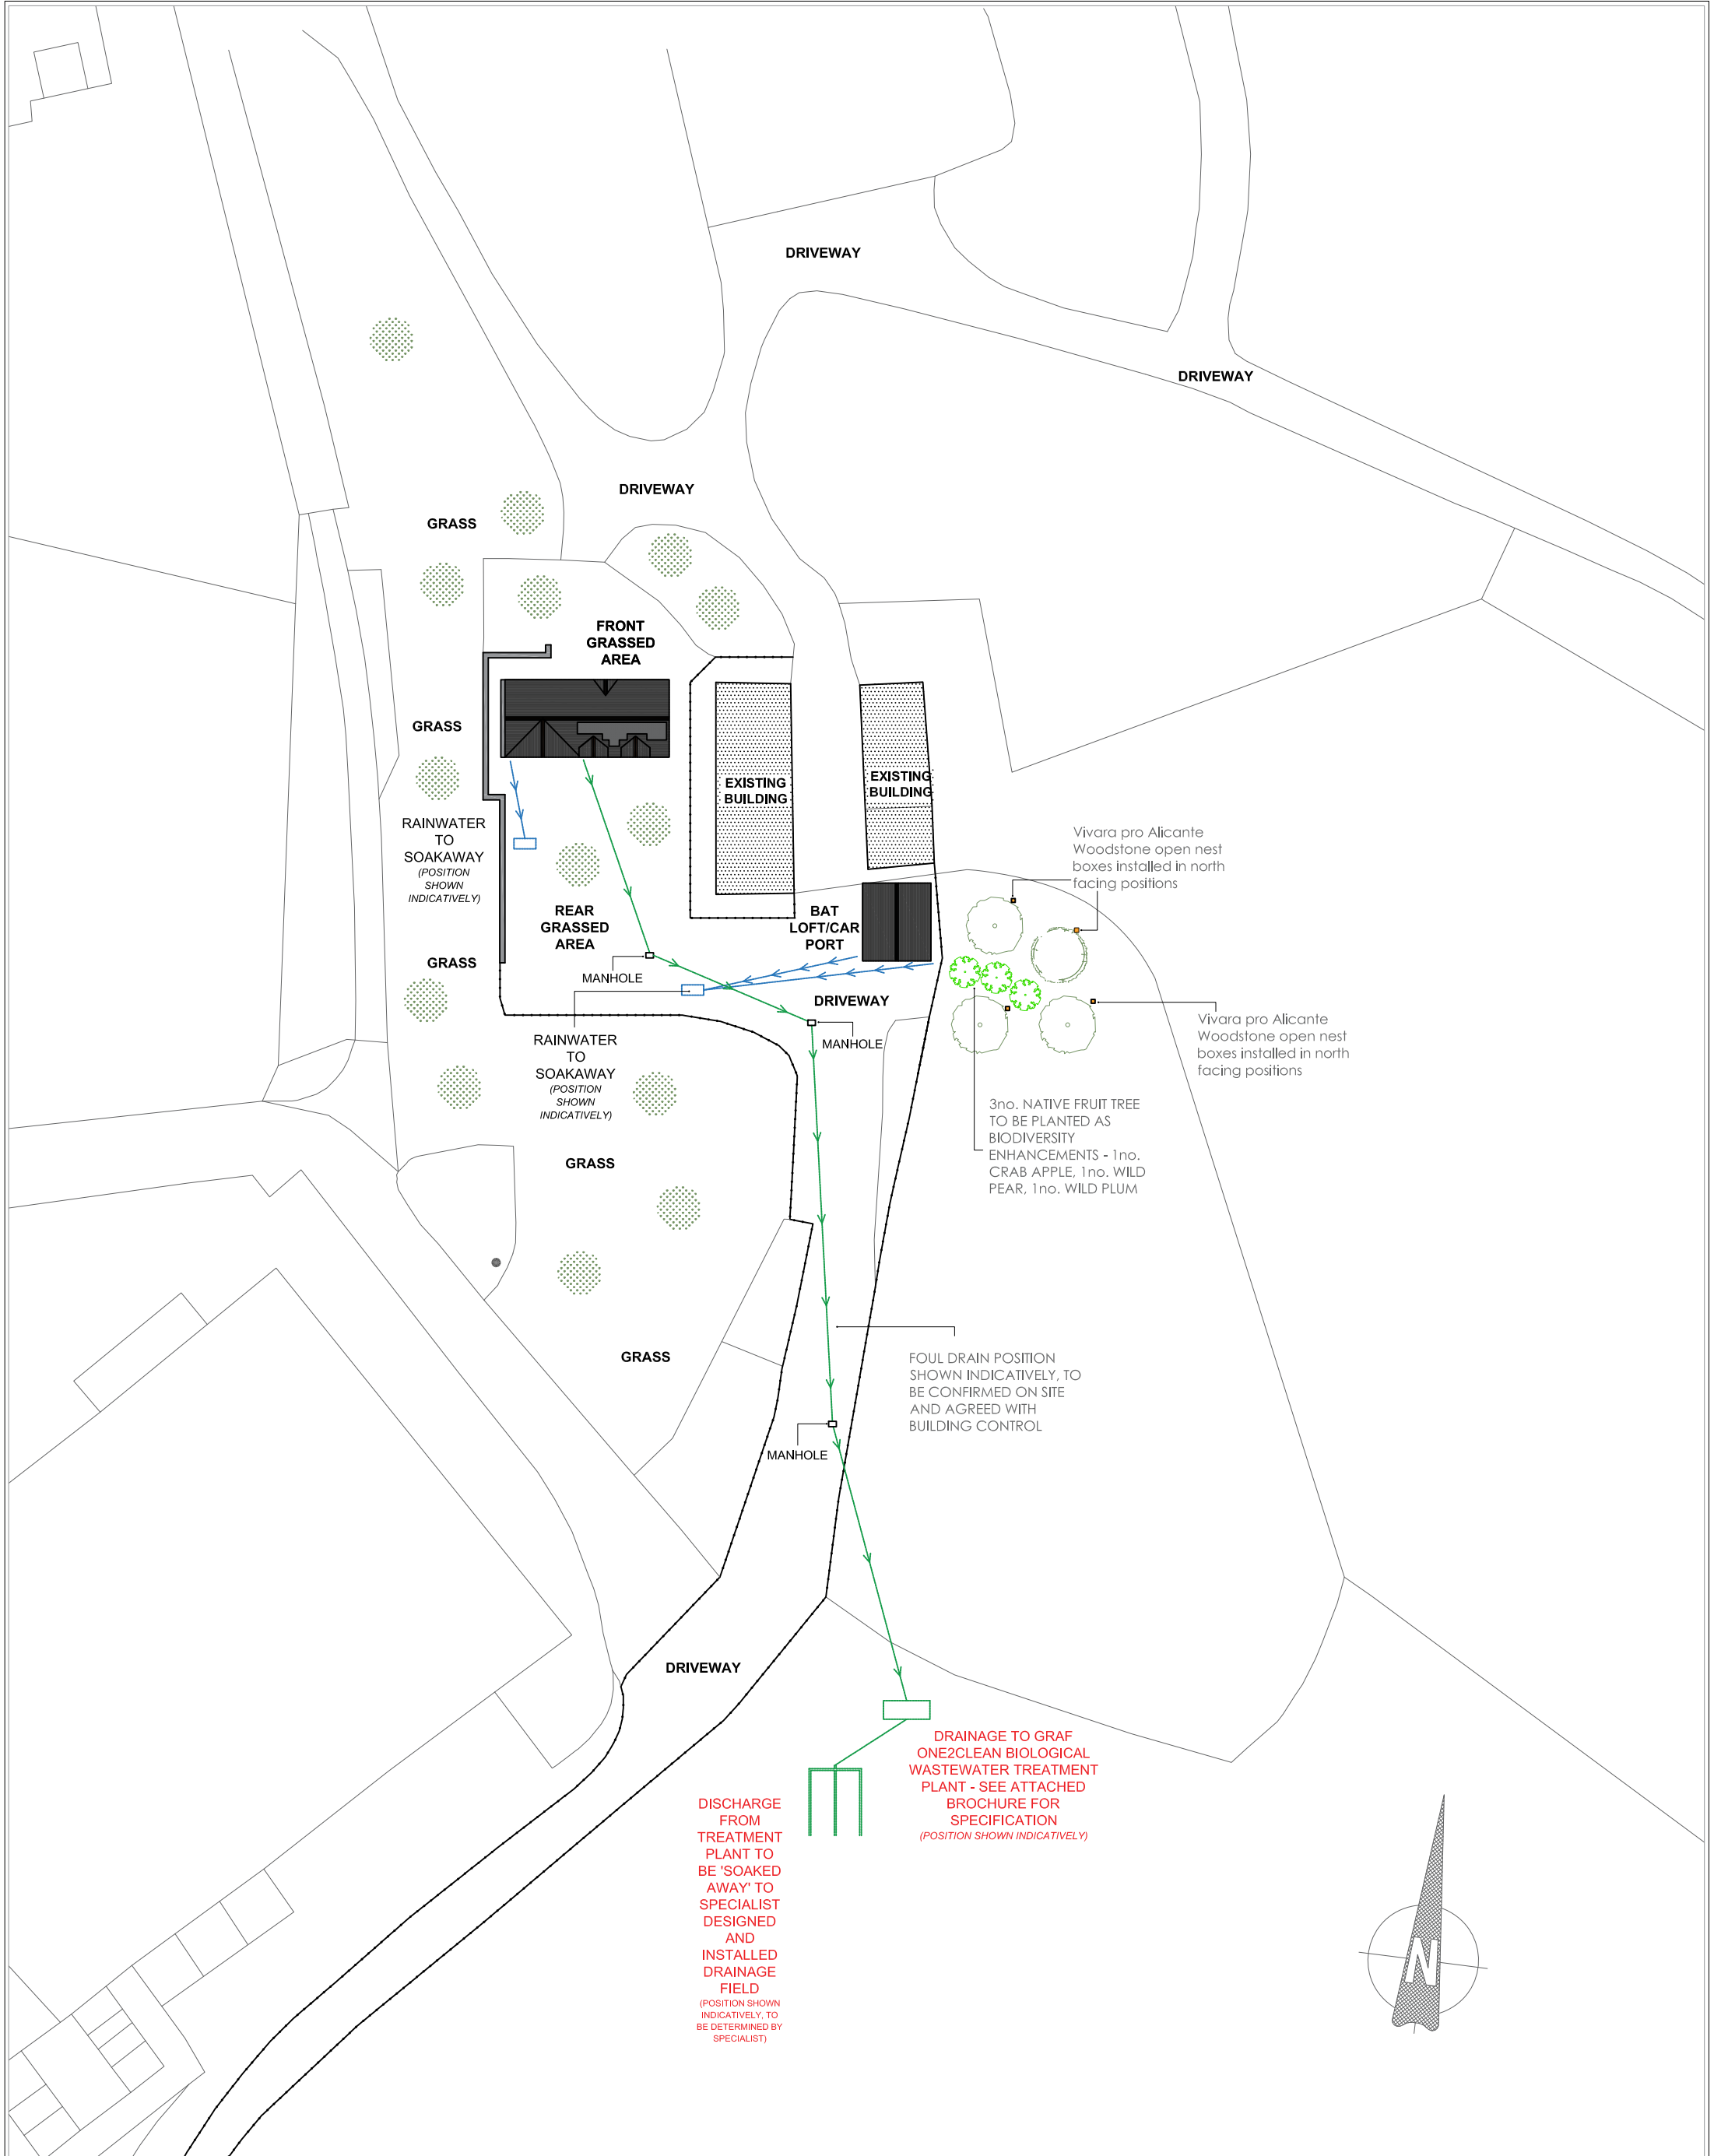

PROPOSED SITE PLAN



Project	Proposed Conversion of Outbuilding to form Home Office and Additional Facilities and the Construction of Associated Car Port and Bat Loft at Plas Nantyr - Planning Drawings	Landline – 01824 702444 Mobile – 07833340997 www.tyarchitecture.co.uk info@tyarchitecture.co.uk	Ty Architecture Cyt 15A Clwyd Street Ruthin Denbighshire LL15 1HF
Address	Plas Nantyr, Nantyr, LL20 7DD		
Client	Portia Kennaway		
Scale	Scale 1:500 @A3	Drawing:- Ty/1305/PL03C	