


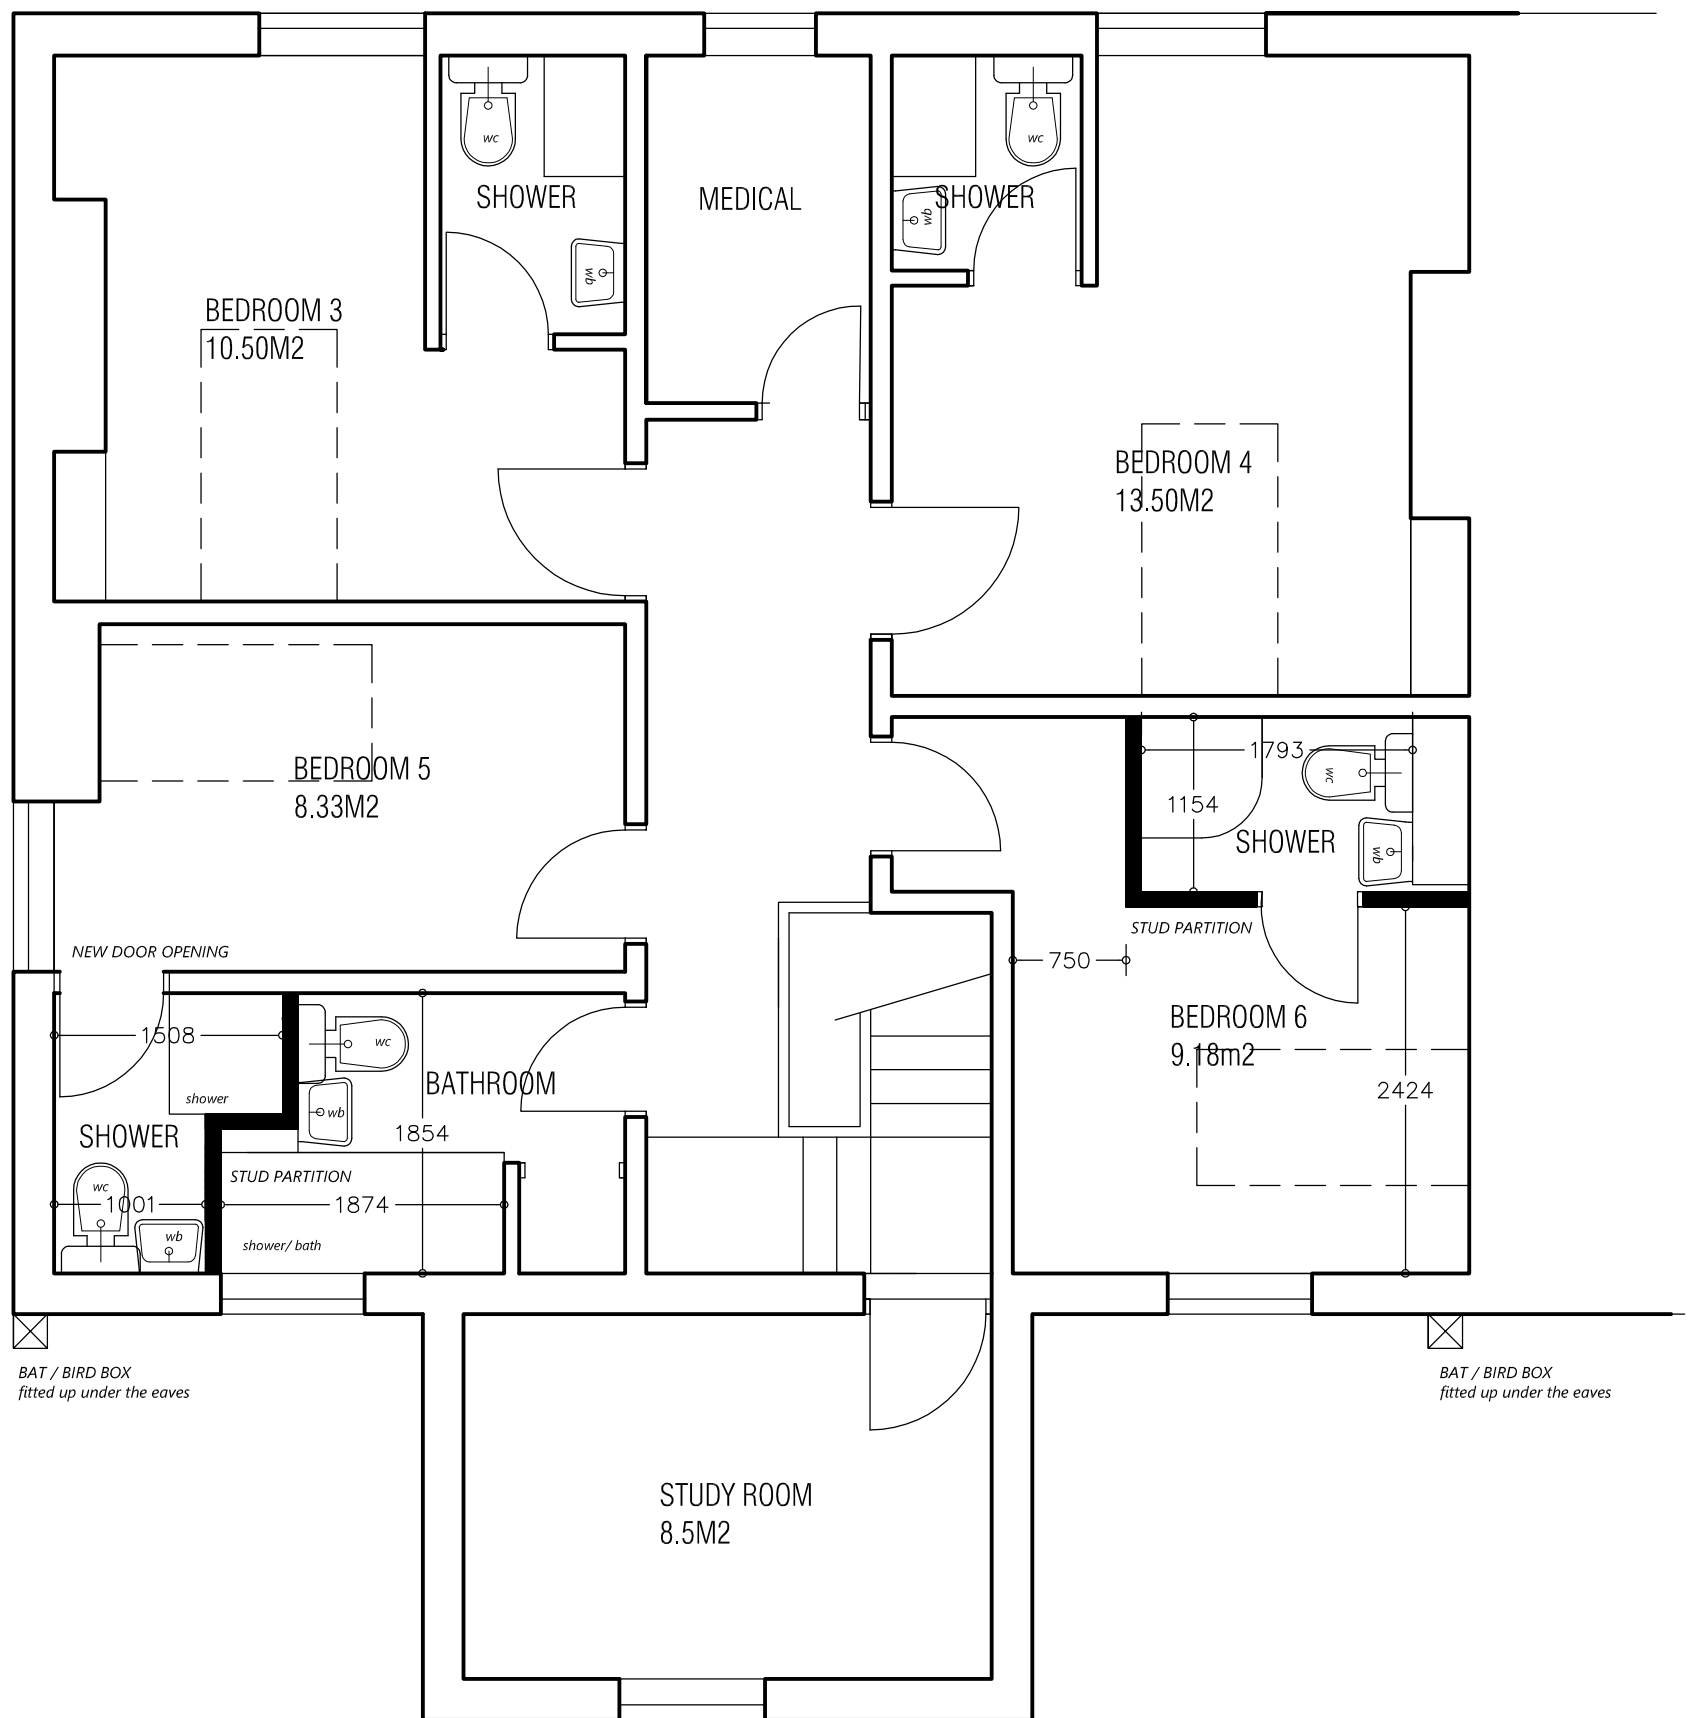

FIRST FLOOR PLAN

EDGE
ARCHITECTS

RIBA
Chartered Practice

EDGE Architects NW Ltd.
10 Everard Road, Rhos on Sea
Conwy, LL28 4EY
01745 585517
info@edge-architects.com

CLIENT:
MR ANDREW SAIDU

ADDRESS:
21 SAILSBURY ROAD
WREXHAM

PROJECT:
PROPOSED CONVERSION TO HMO
Proposed first floor

DRAWING No: 24.CON-088-04
REV C

DATE: FEB 2024
SCALE: 1:50 @A3