



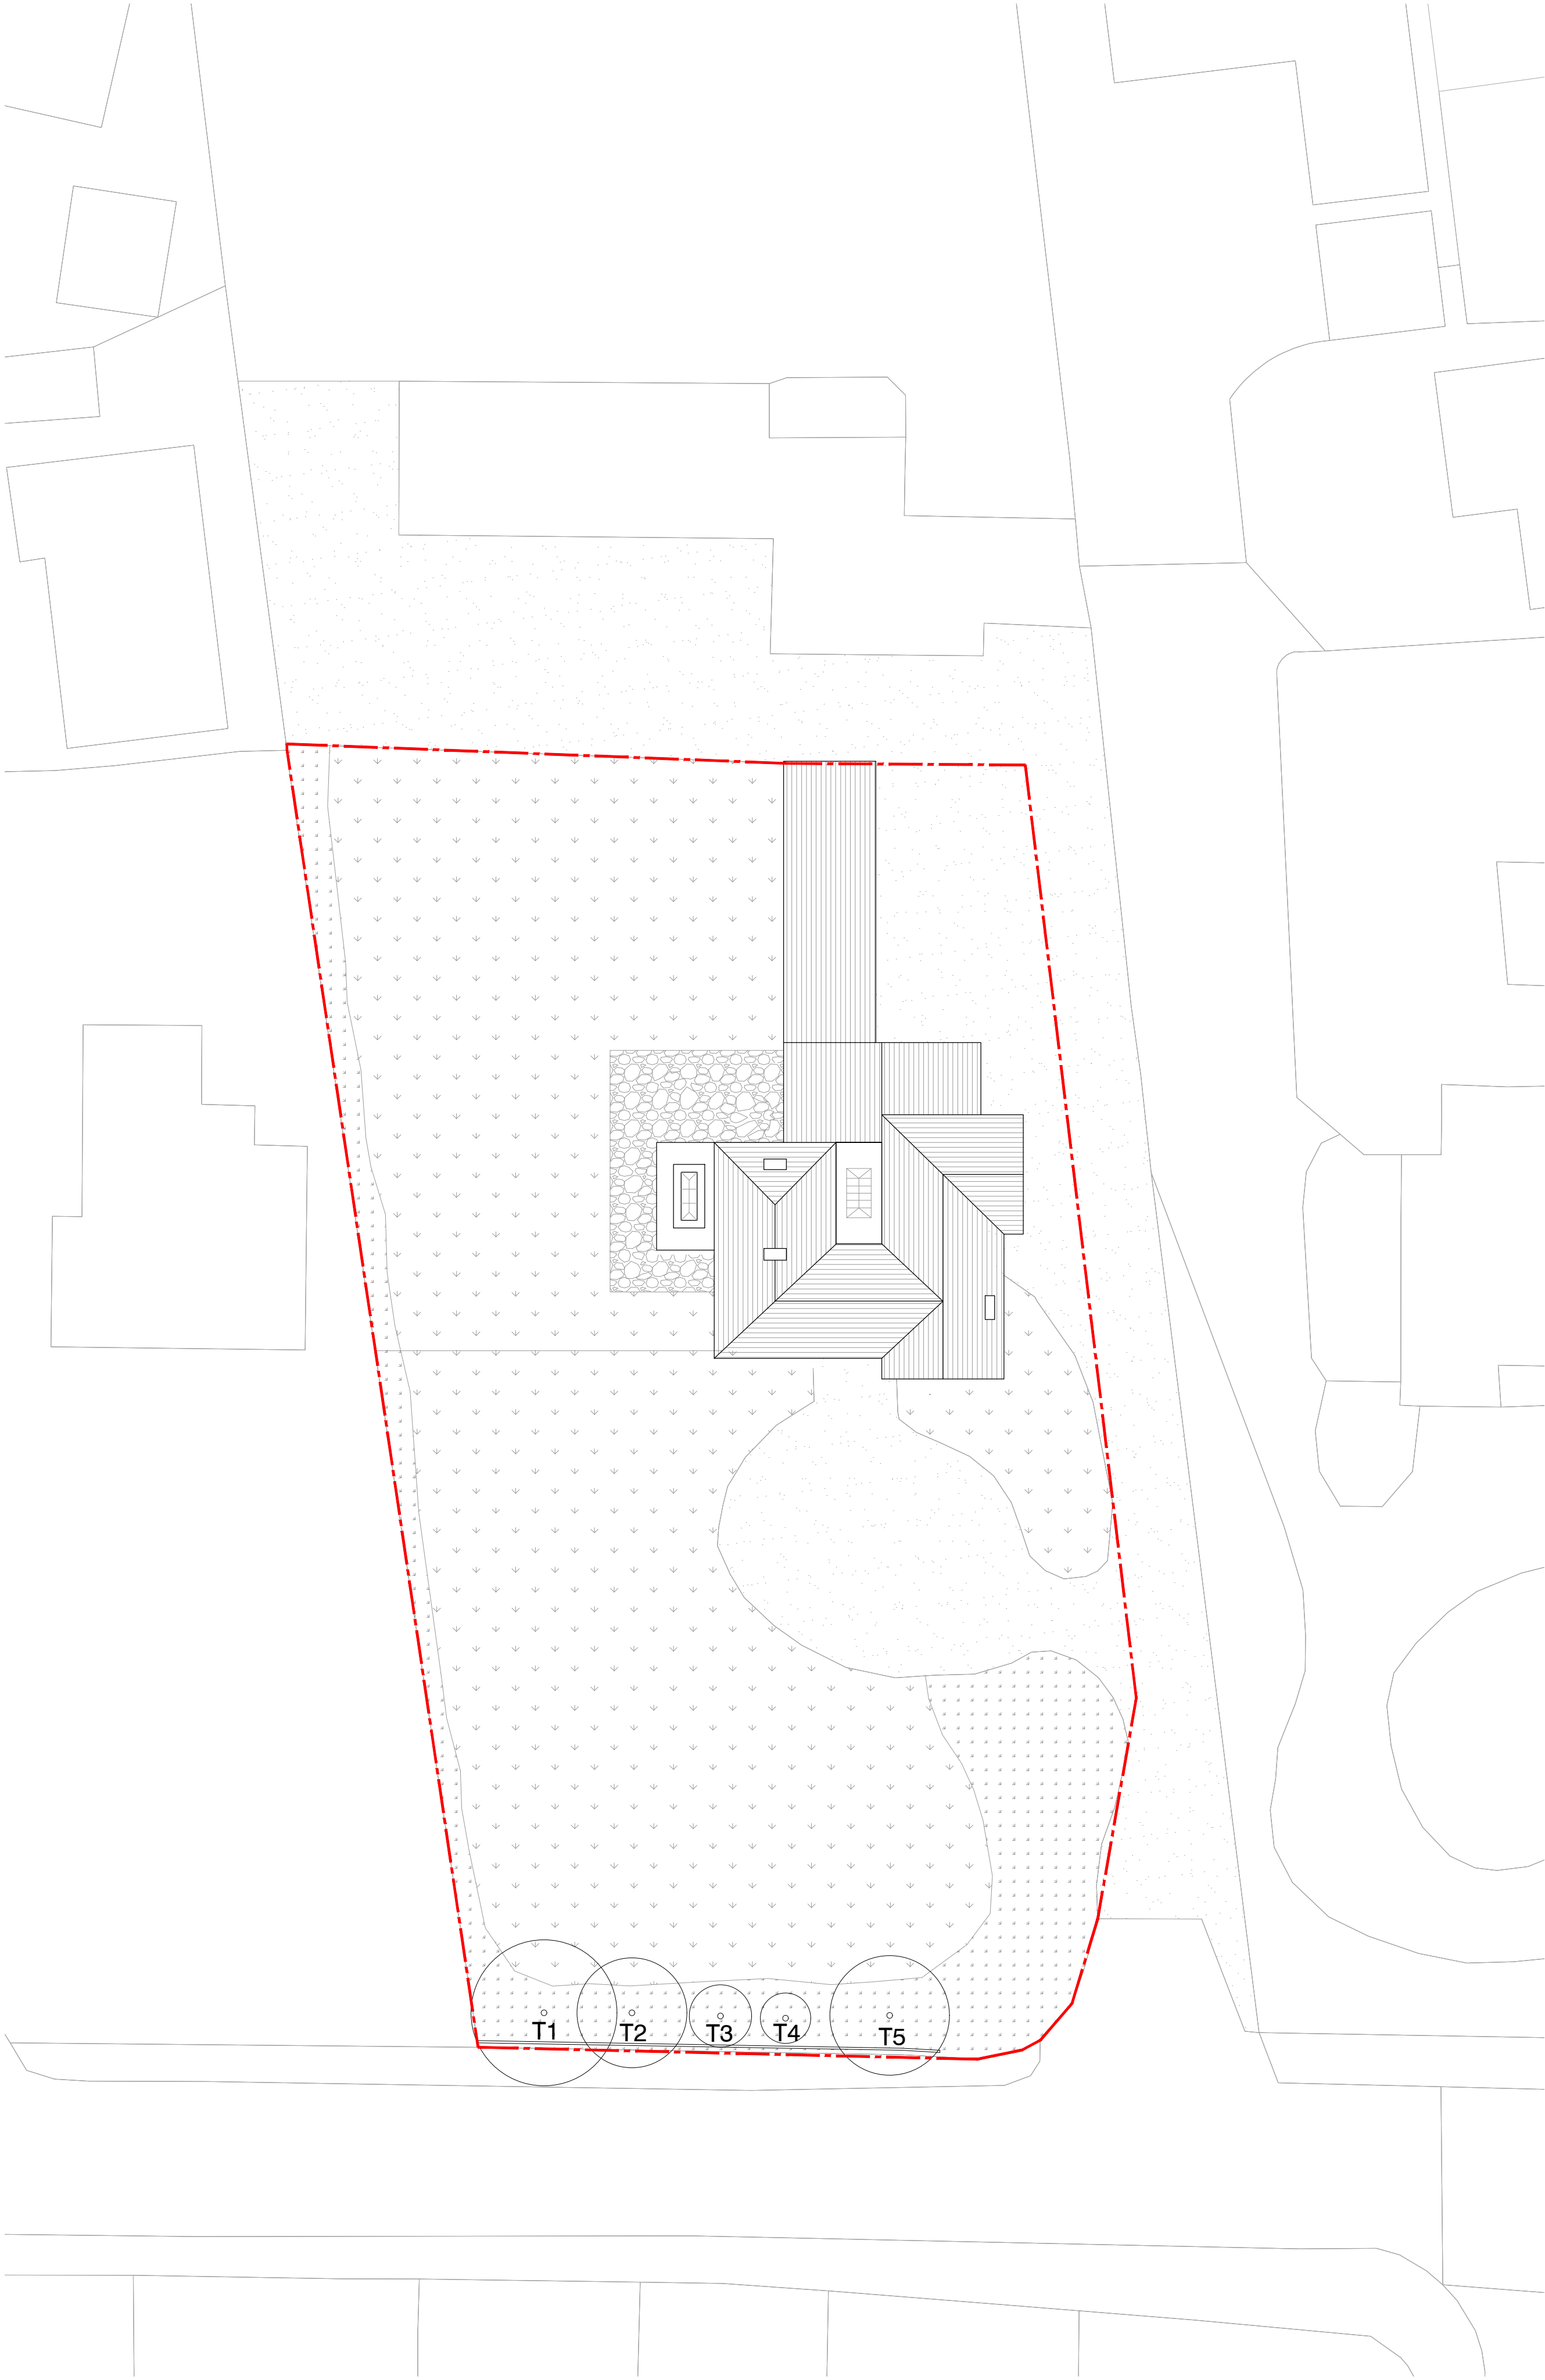

Existing Site Plan

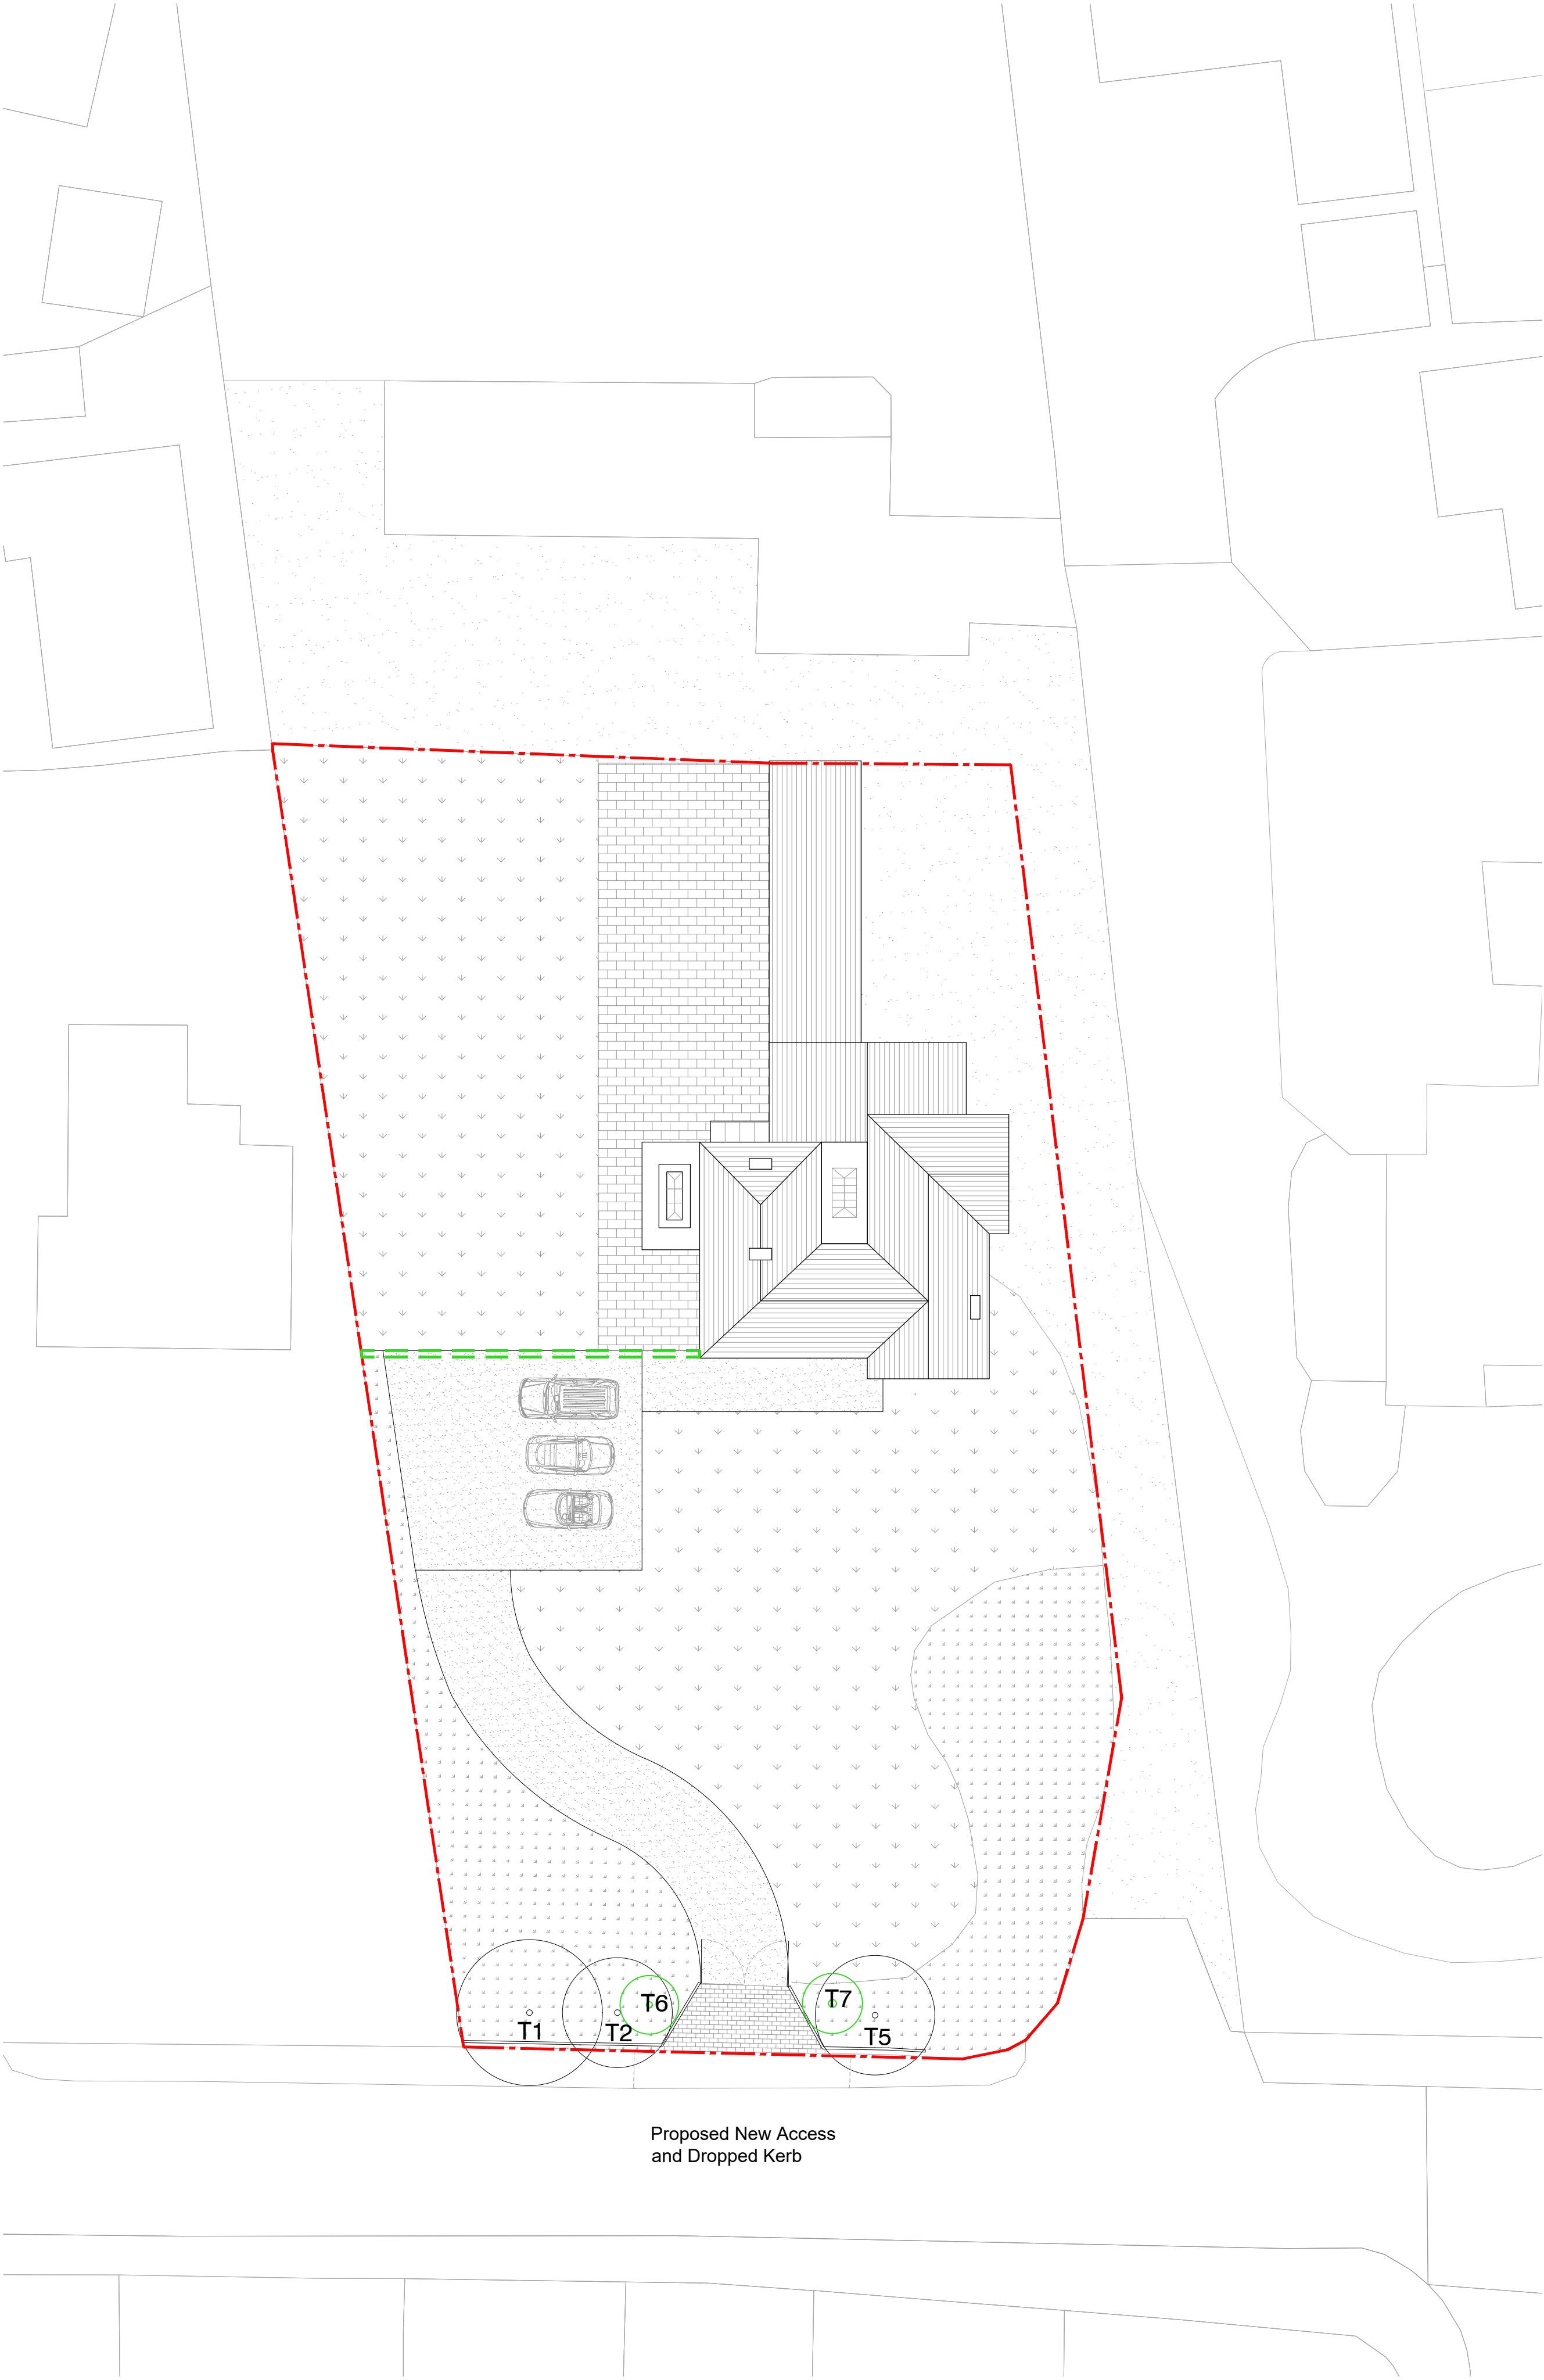

Proposed Site Plan

This drawing is for indicative representation only and should not be used for any purposes other than planning. Do not scale from, or use this drawing for construction.

The contractor is to complete the detailed design for the purpose of construction and building regulations approval.

The Structural Engineer to carry out full assessment of scheme and provide all calculations for building control approval prior to starting construction.

CDM REGULATIONS 2015. All current drawings and specifications for the project must be read in conjunction with the Designer's Hazard and Environment Assessment Record.

All intellectual property rights reserved.



Notes:

- T1. Tall conifer to be retained
- T2. Short conifer to be retained
- T3. Dead tree to be removed
- T4. Dead tree to be removed
- T5. Tall conifer to be retained

Proposed planting:

- Yew hedge
- T6. Blackthorn tree
- T7. Hawthorn tree

11/04/24	Updated with proposed planting	C
25/02/24	Updated following client comments, issued for planning	B
15/02/24	Updated following client comments	A
05/12/23	First issue for planning	
Date	Comment	Revision

Project Title
**33 Chester Road
Extension**

Drawing
**Existing and Proposed
Site Plans**

Scale	Date	Drawing no.	Rev.
1:50@A1 / 1:100@A3	05/12/2023	2125_2200	C

James Mather Architecture
Unit 7, Astra Road,
Trafford Park,
Manchester
M17 1SU
07512 054 068
james@jm-a.co.uk