



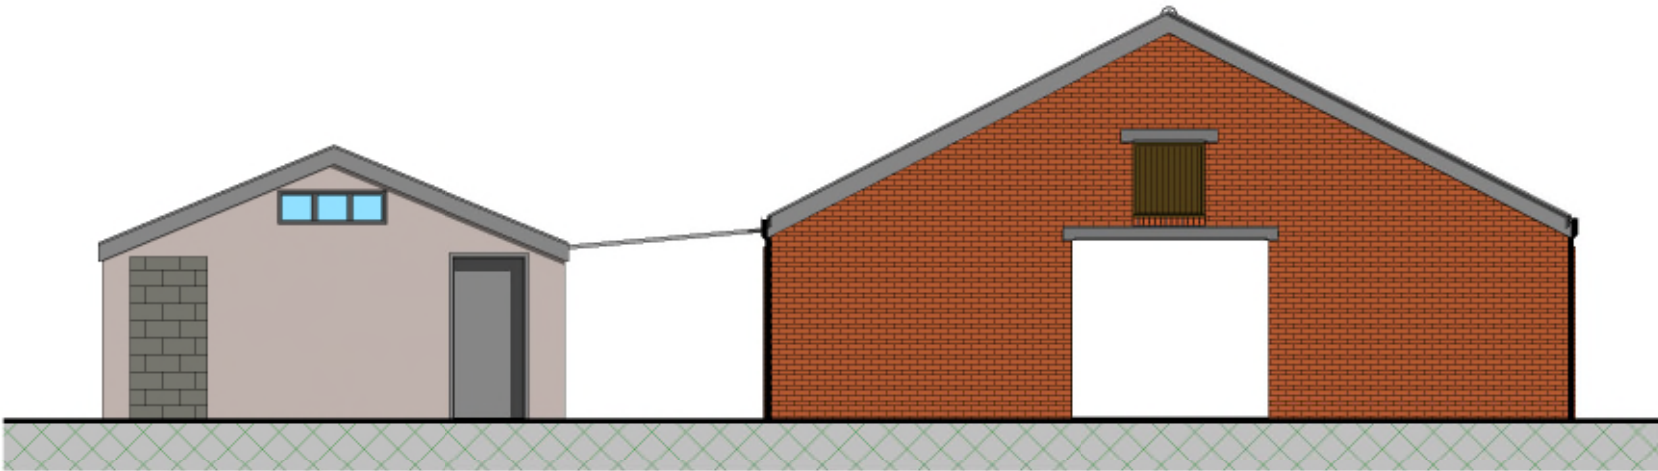

NORTH ELEVATION.




EAST ELEVATION.

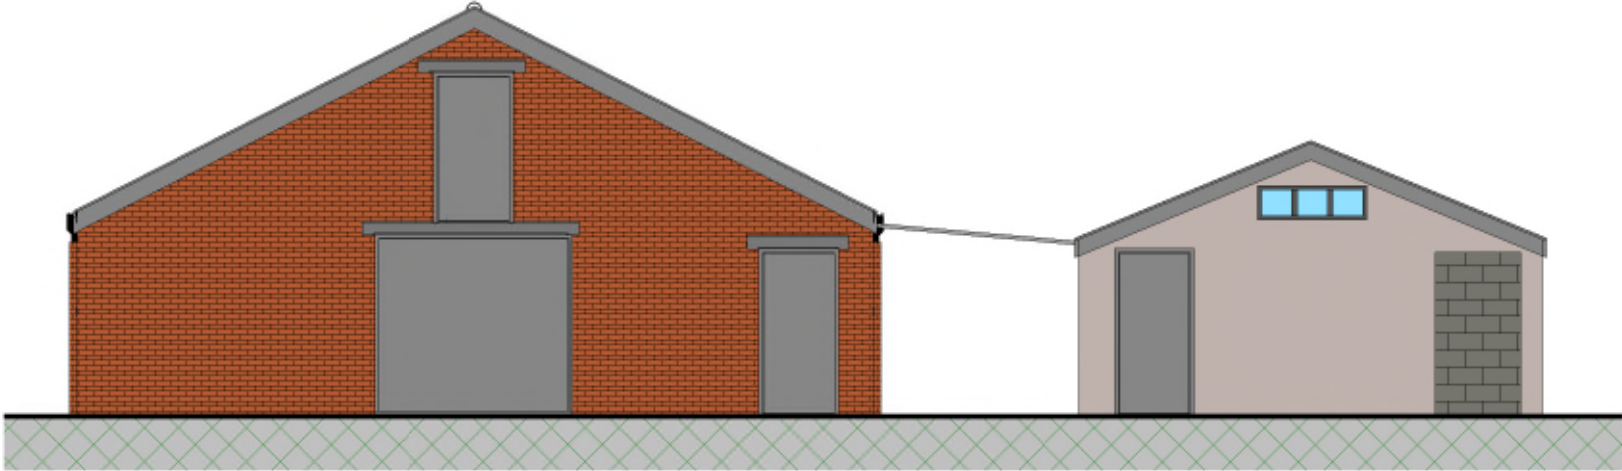

SOUTH ELEVATION.



WEST ELEVATION.

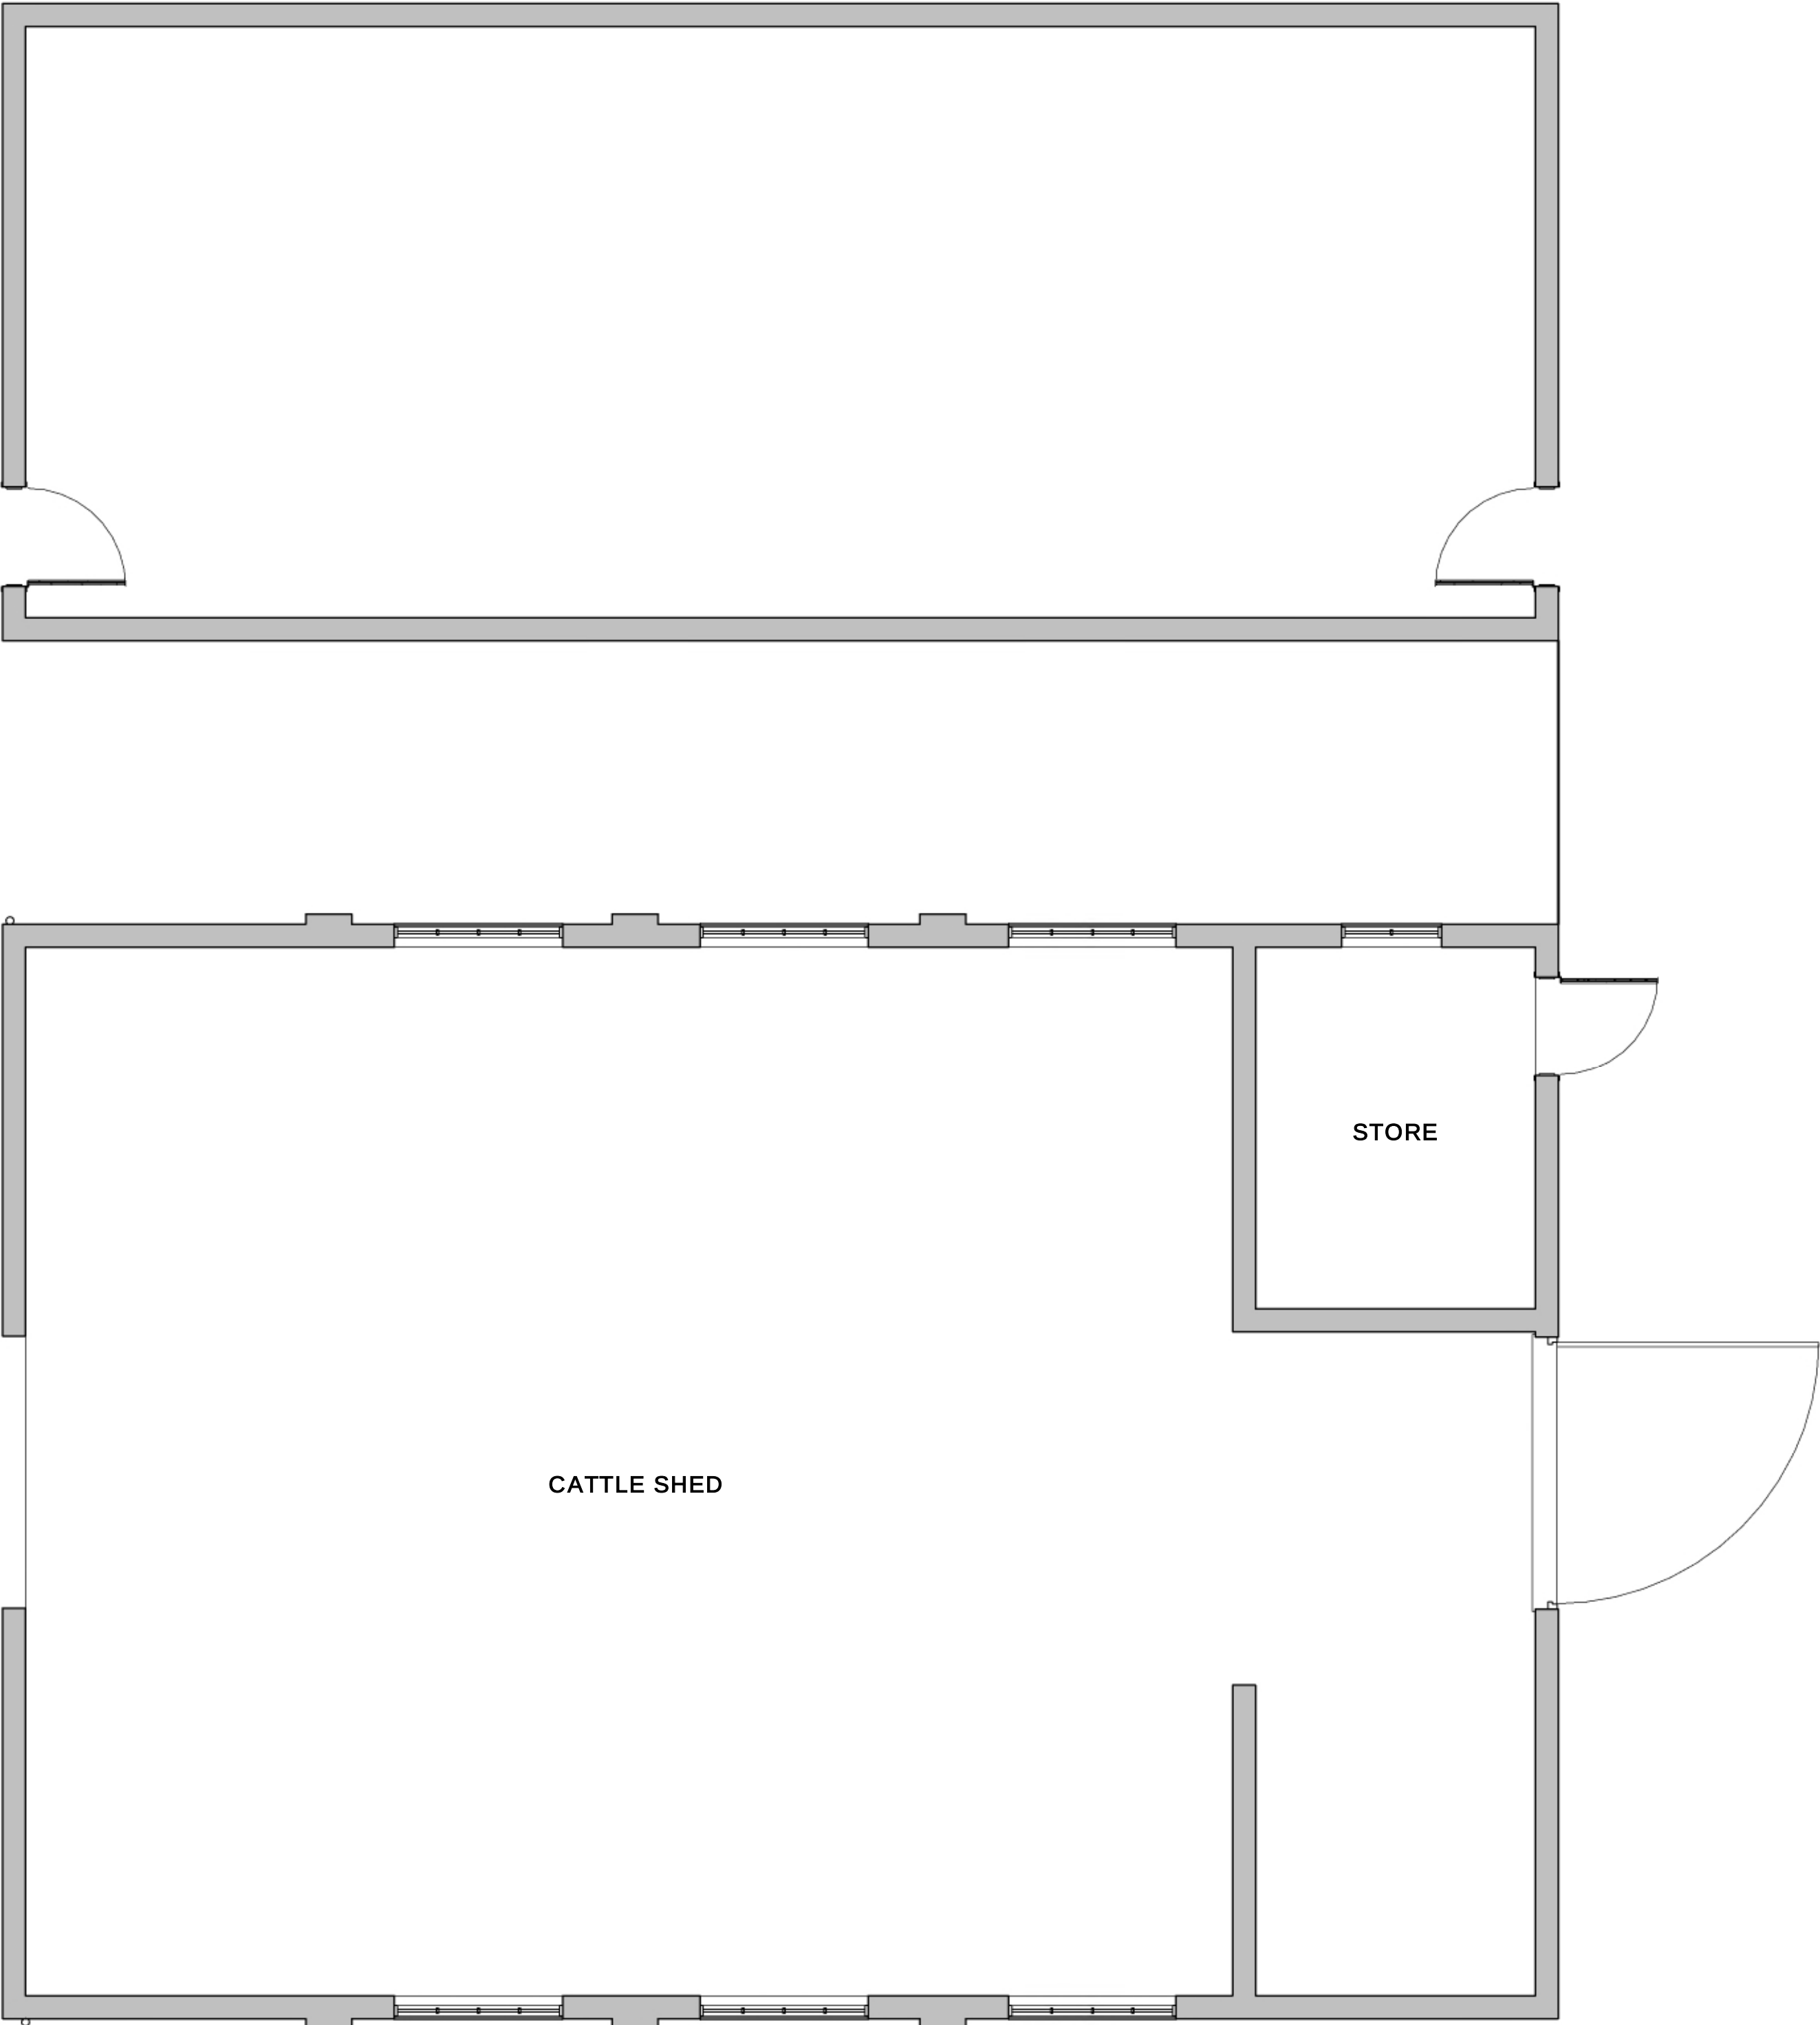

GROUND FLOOR PLAN.

EXISTING LAYOUT & LOCATION PLANS.

GARY CHESTERS BS: MRICS

CHARTERED BUILDING SURVEYOR

RICS

email nook-lane@hotmail.co.uk

tel 07817 148692

web garychesters.co.uk

PLANNING

ARCHITECTURAL

PARTY WALL SURVEYOR

DRAWING STATUS	PLANNING APPLICATION OCTOBER 2023		
CDM 2015	CDM 2015 project assessed as DOMESTIC TYPE. Gary Chesters - appointment restricted to obtaining planning & building regulation approval only- no involvement after this stage. See Designers Risk Assessment for further details.		
PROJECT	PROPOSED BARN CONVERSION.		
ADDRESS	MOUNT PLEASANT FARM, PLASSY LANE, WILLINGTON, MALPAS, SY14 7LT.		
CLIENT	Mr & Mrs HUGHES		
SCALE (@ A1)	1-50,1-100, 1-500 & 1-1250.	DATE	JULY 2023

GARY CHESTERS APPOINTMENT IS RESTRICTED TO TERMS AS SET OUT IN LETTER OF ENGAGEMENT AND UNLESS AGREED OTHERWISE HAS NO SITE ROLE.

COPYRIGHT OF THIS DRAWING IS HELD BY GARY CHESTERS AND IT MAY ONLY BE COPIED BY CLIENT FOR HIS/HER SOLE USE IN CONNECTION WITH THIS PROJECT. OTHER COPIES OR USAGES MUST NOT BE MADE WITHOUT PRIOR WRITTEN CONSENT OF GARY CHESTERS.

ANY REFERENCE TO CLIENT MEANS **Mr & Mrs HUGHES**

ALL DIMENSIONS TO BE CHECKED ON SITE PRIOR TO COMMENCEMENT OF WORKS.

DO NOT SCALE OFF THIS DRAWING. ANY ERRORS OR DISCREPANCIES FOUND MUST BE REPORTED TO GARY CHESTERS FOR CLARIFICATION AND/OR CORRECTION.

Rev	Description	Date
1	Ecology Report	14/11/2023

DRAWING NUMBER	23-116a	REV	a
----------------	---------	-----	---