




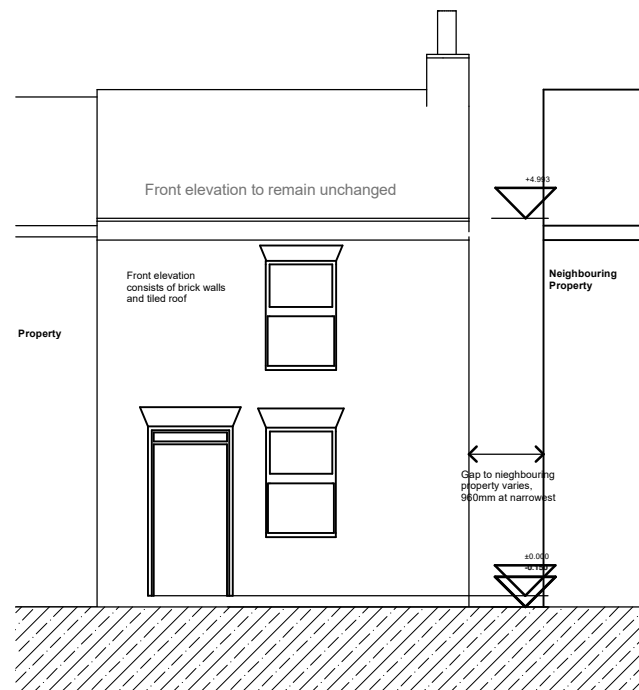


1
- Front Elevation - Existing
1:100

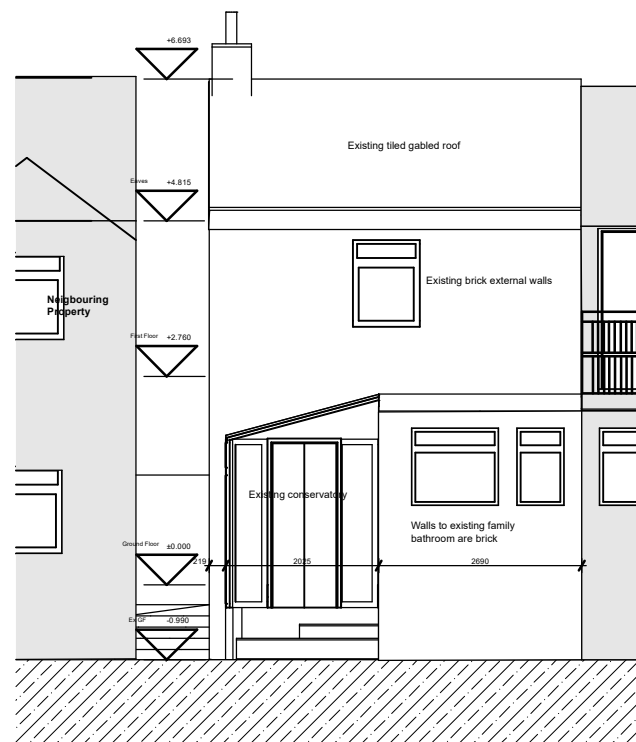


2
- Rear Elevation - Existing
1:100

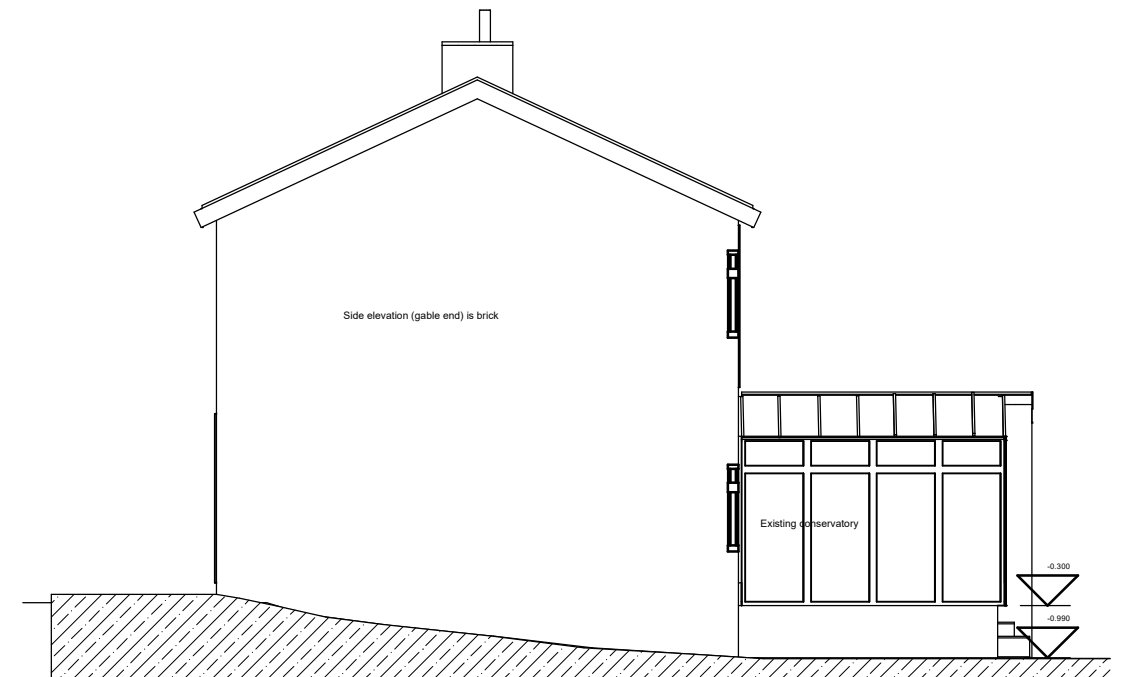

3
- Side Elevation - Existing
1:100

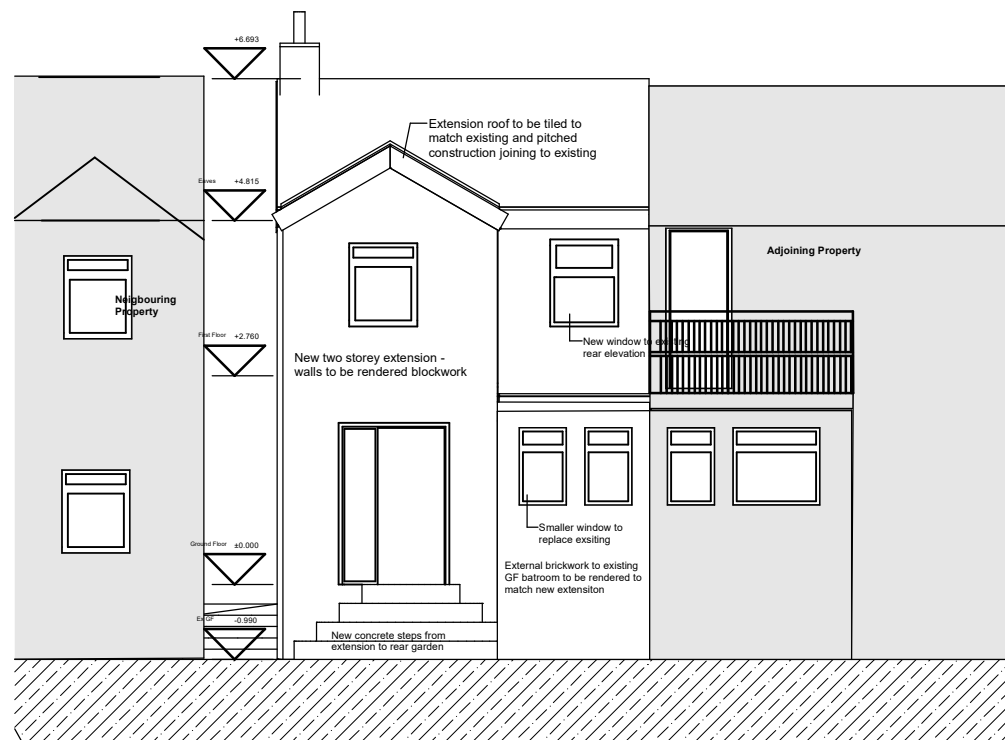

4
- Rear Elevation - Proposed
1:100

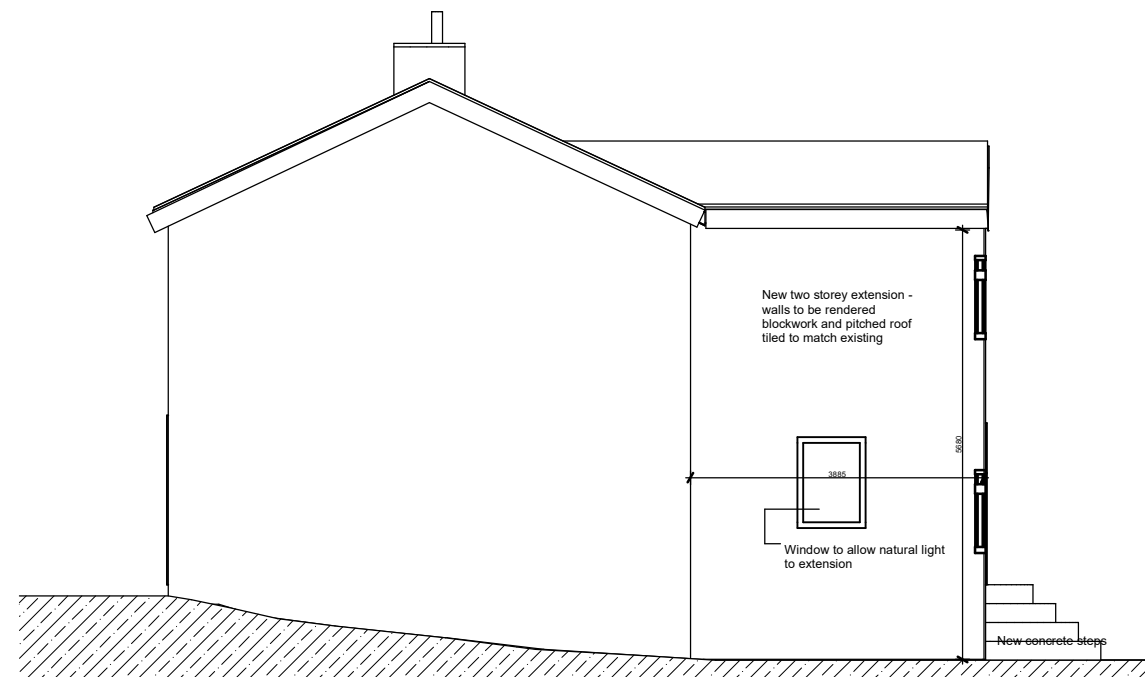

5
- Side Elevation - Proposed
1:100

Client Emma and Steve Jones	
Project Address 9 Tower Hill Acrefair LL14 3ST	
Project Number 23_01	Drawing Scale 1:50 @ A3
Drawing Title Elevations	
Drawing Number 23_01-Z-P-00/03-SK1	