


Scale - 1:100
0m 2m 4m 6m 8m 10m

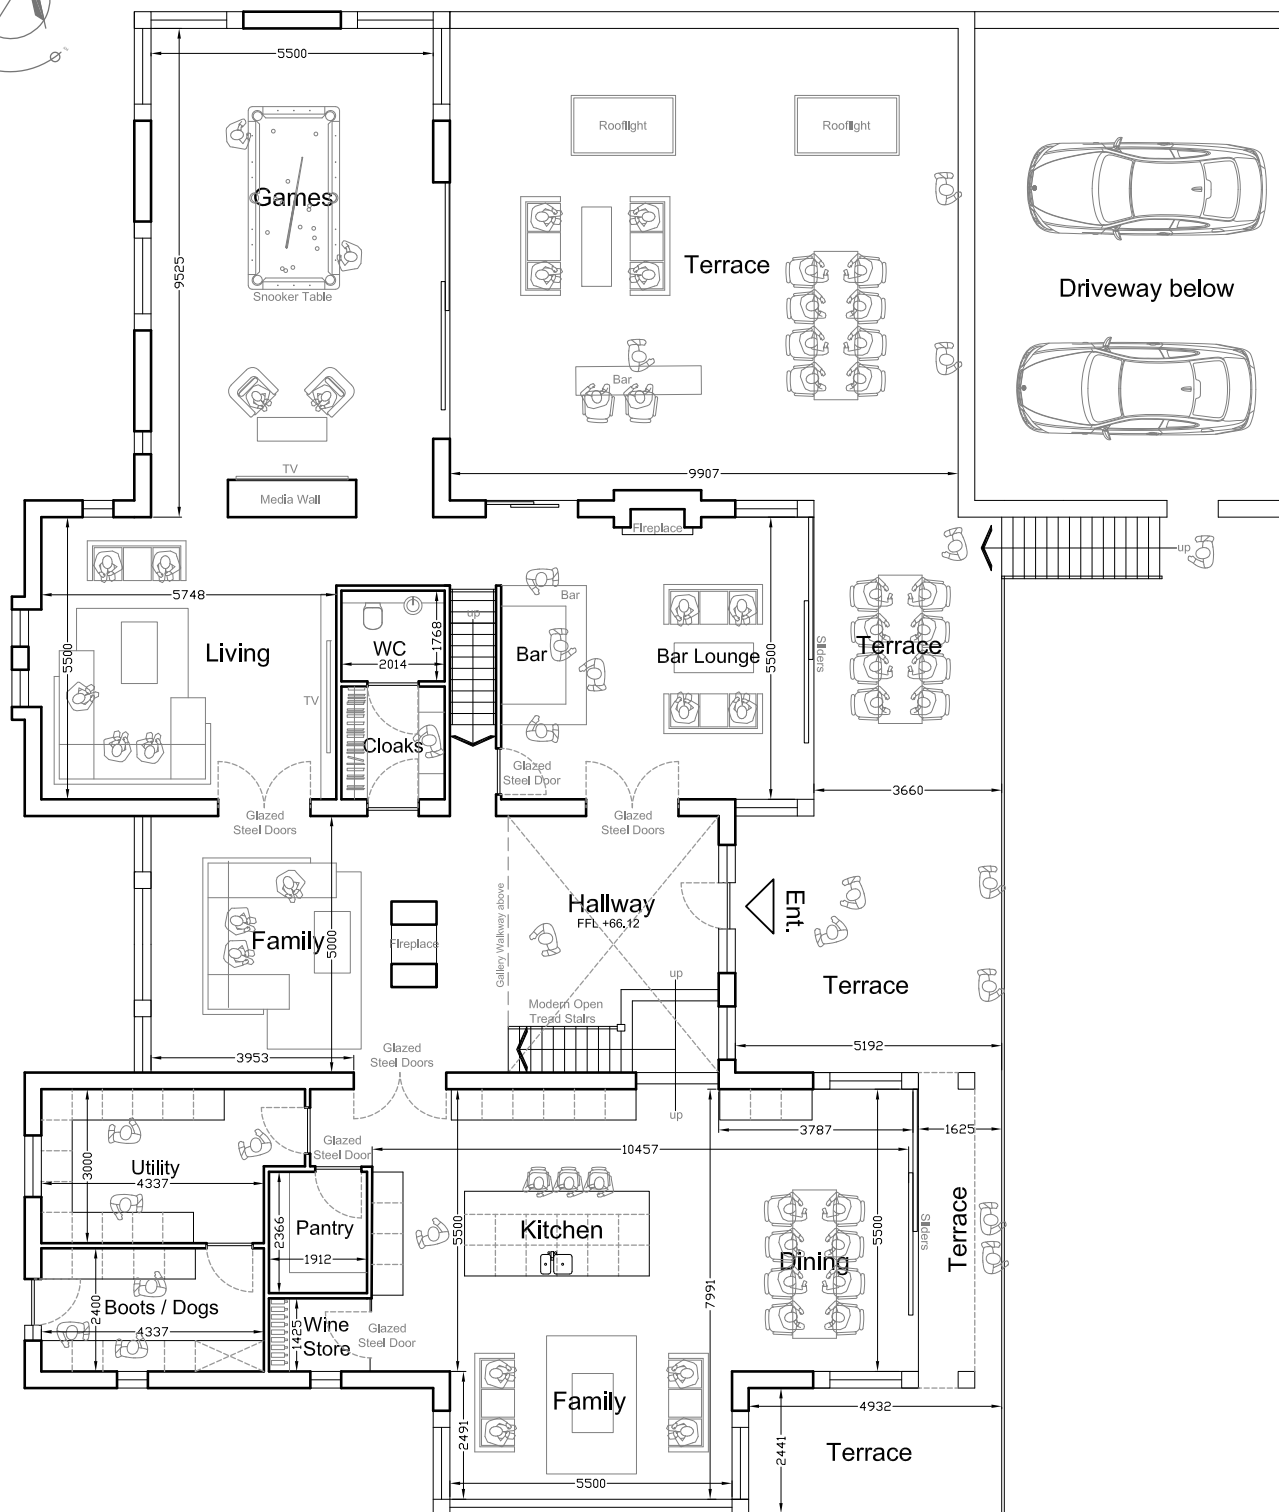

PROJECT

PROPOSED
REPLACEMENT
DWELLING

Proposed Ground Floor Plan (Internal Area 298sqm)



DRAWING	PROPOSED GROUND FLOOR PLAN	CLIENT	MR. & MRS. BRODERICK	DRAWING NUMBER	BR-2024-OVERDALE-PL07	REV	SCALE	DATE
LOCATION	OVERDALE, MARFORD HILL, WREXHAM. LL12 8SY						1: 100 @A3	18/03/2024

B R A R C H I T E C T U R E

The Stables, Colwyn Road, Craigside, Llandudno. LL30 3AL

T: 07789 175903 E: info@brarchitecture.com W: www.brarchitecture.com