



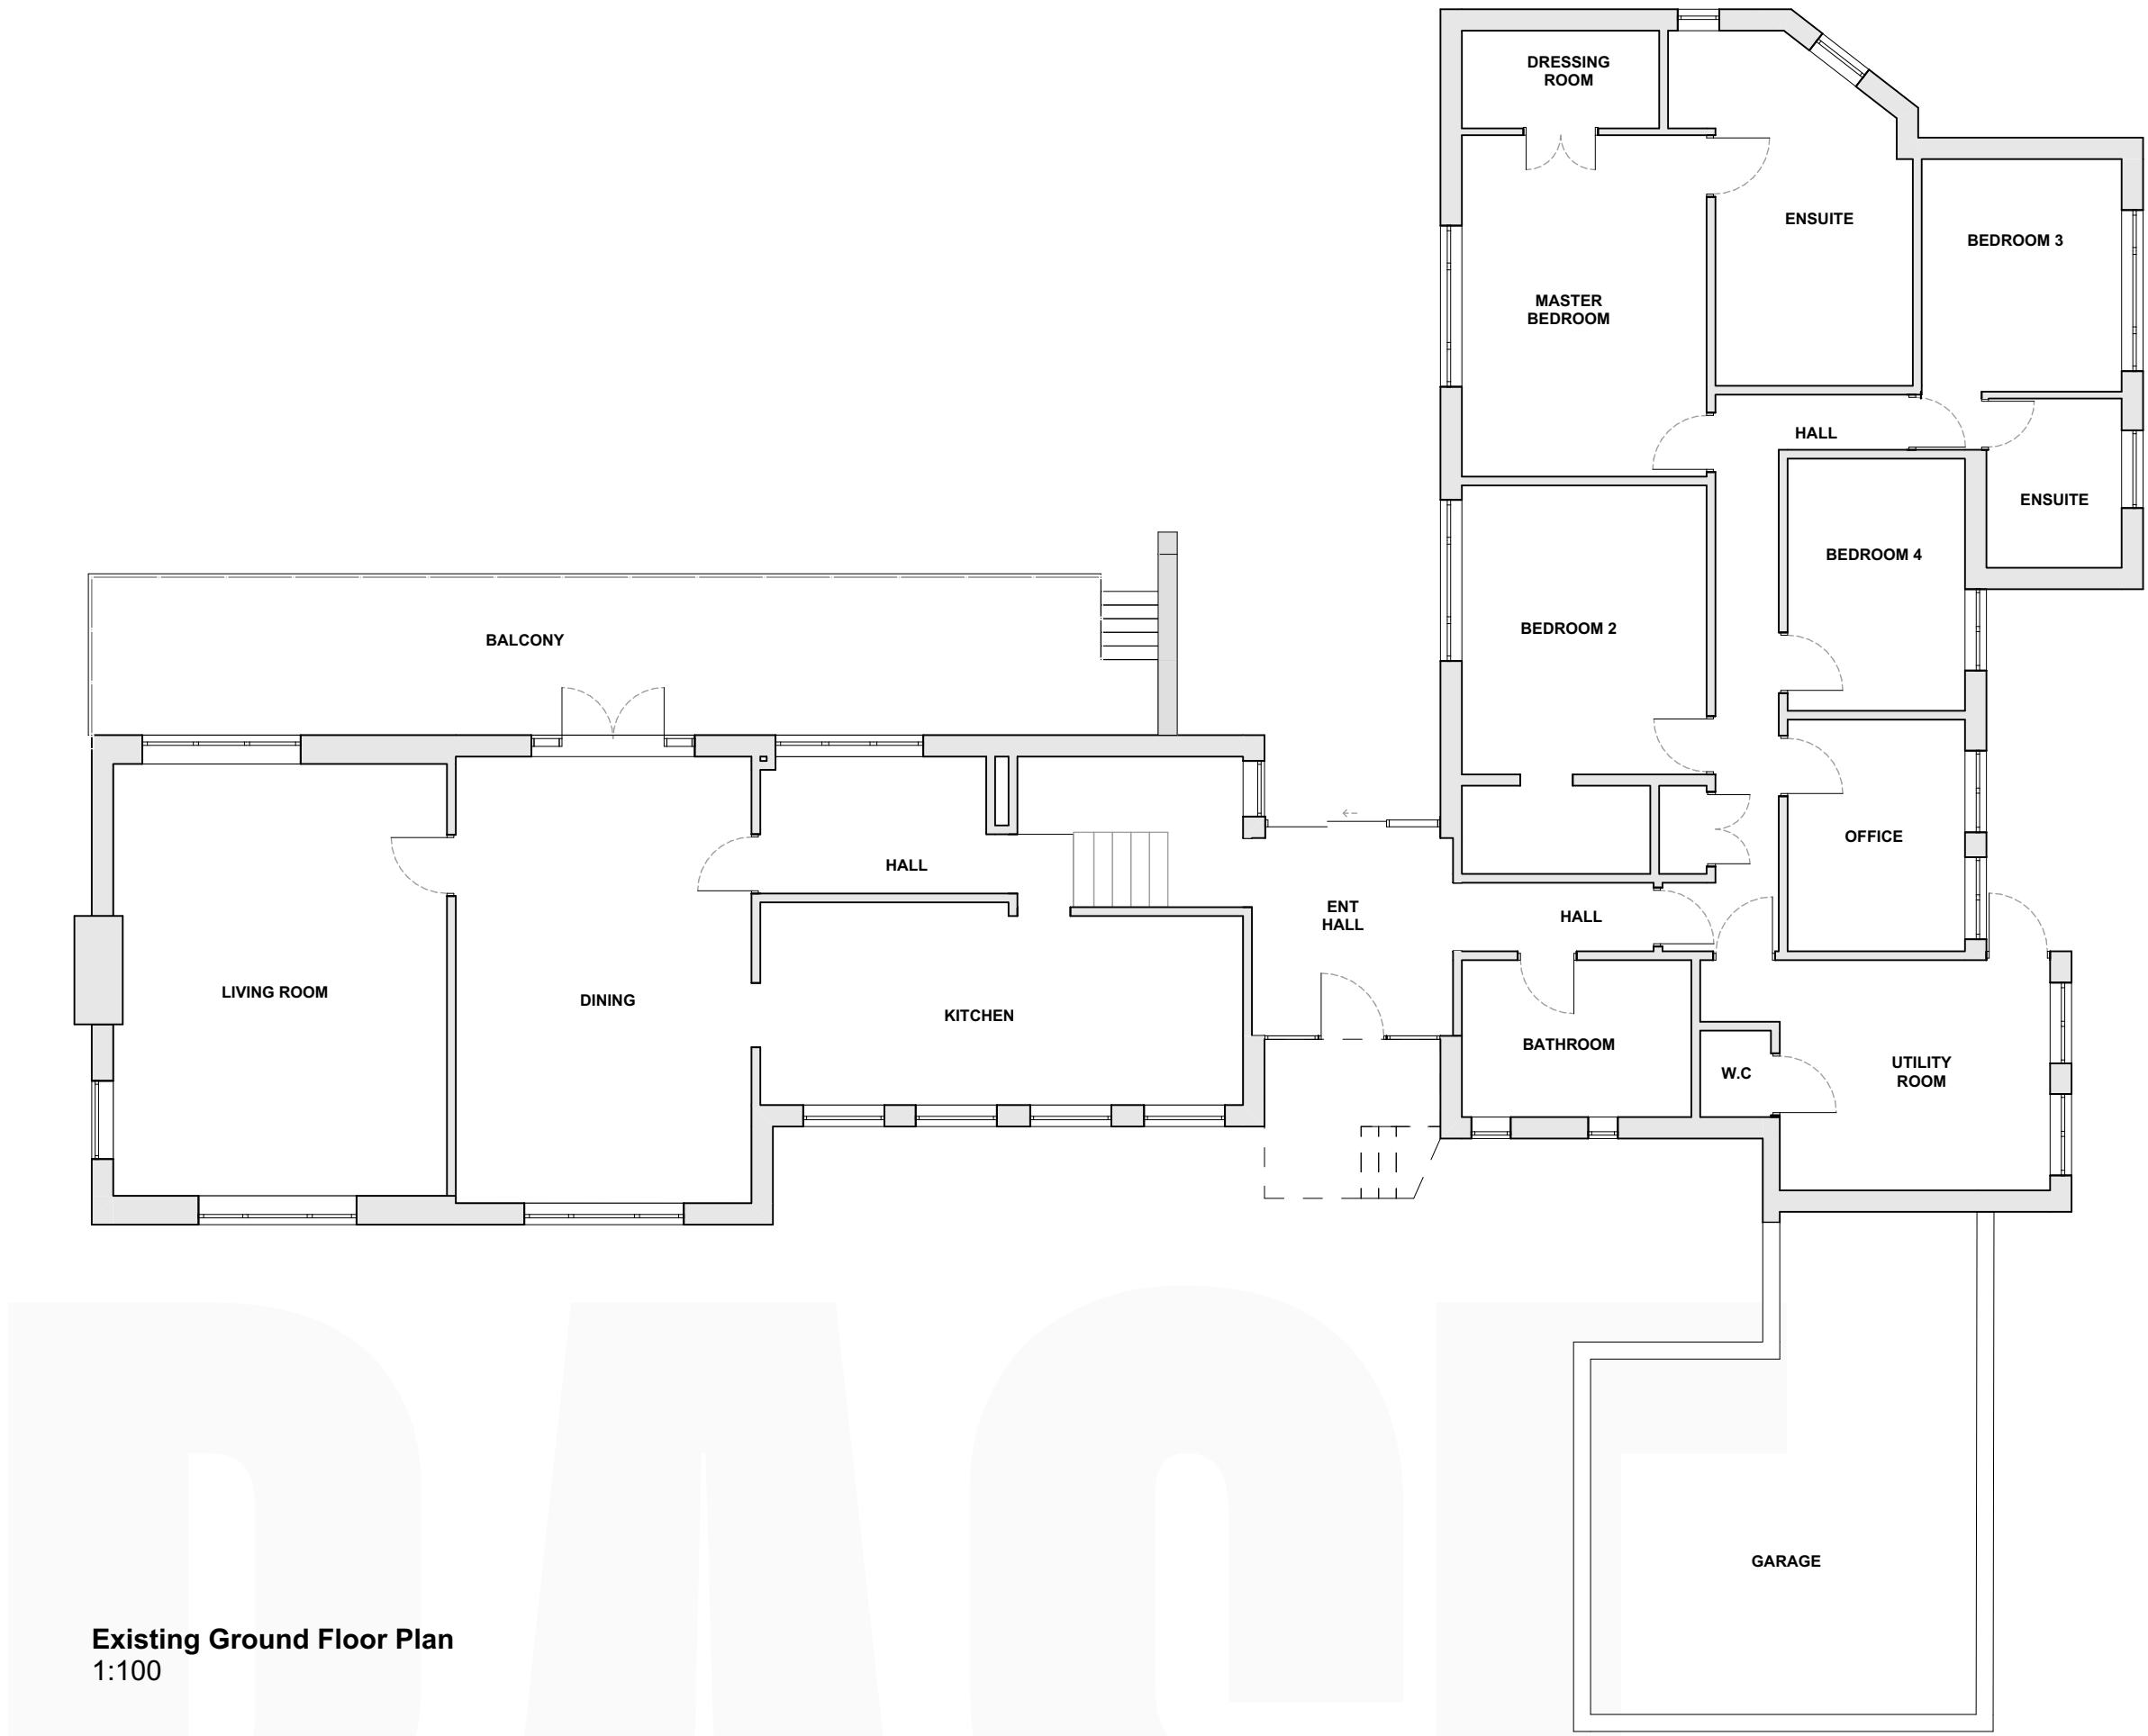

Existing Ground Floor Plan  
1:100

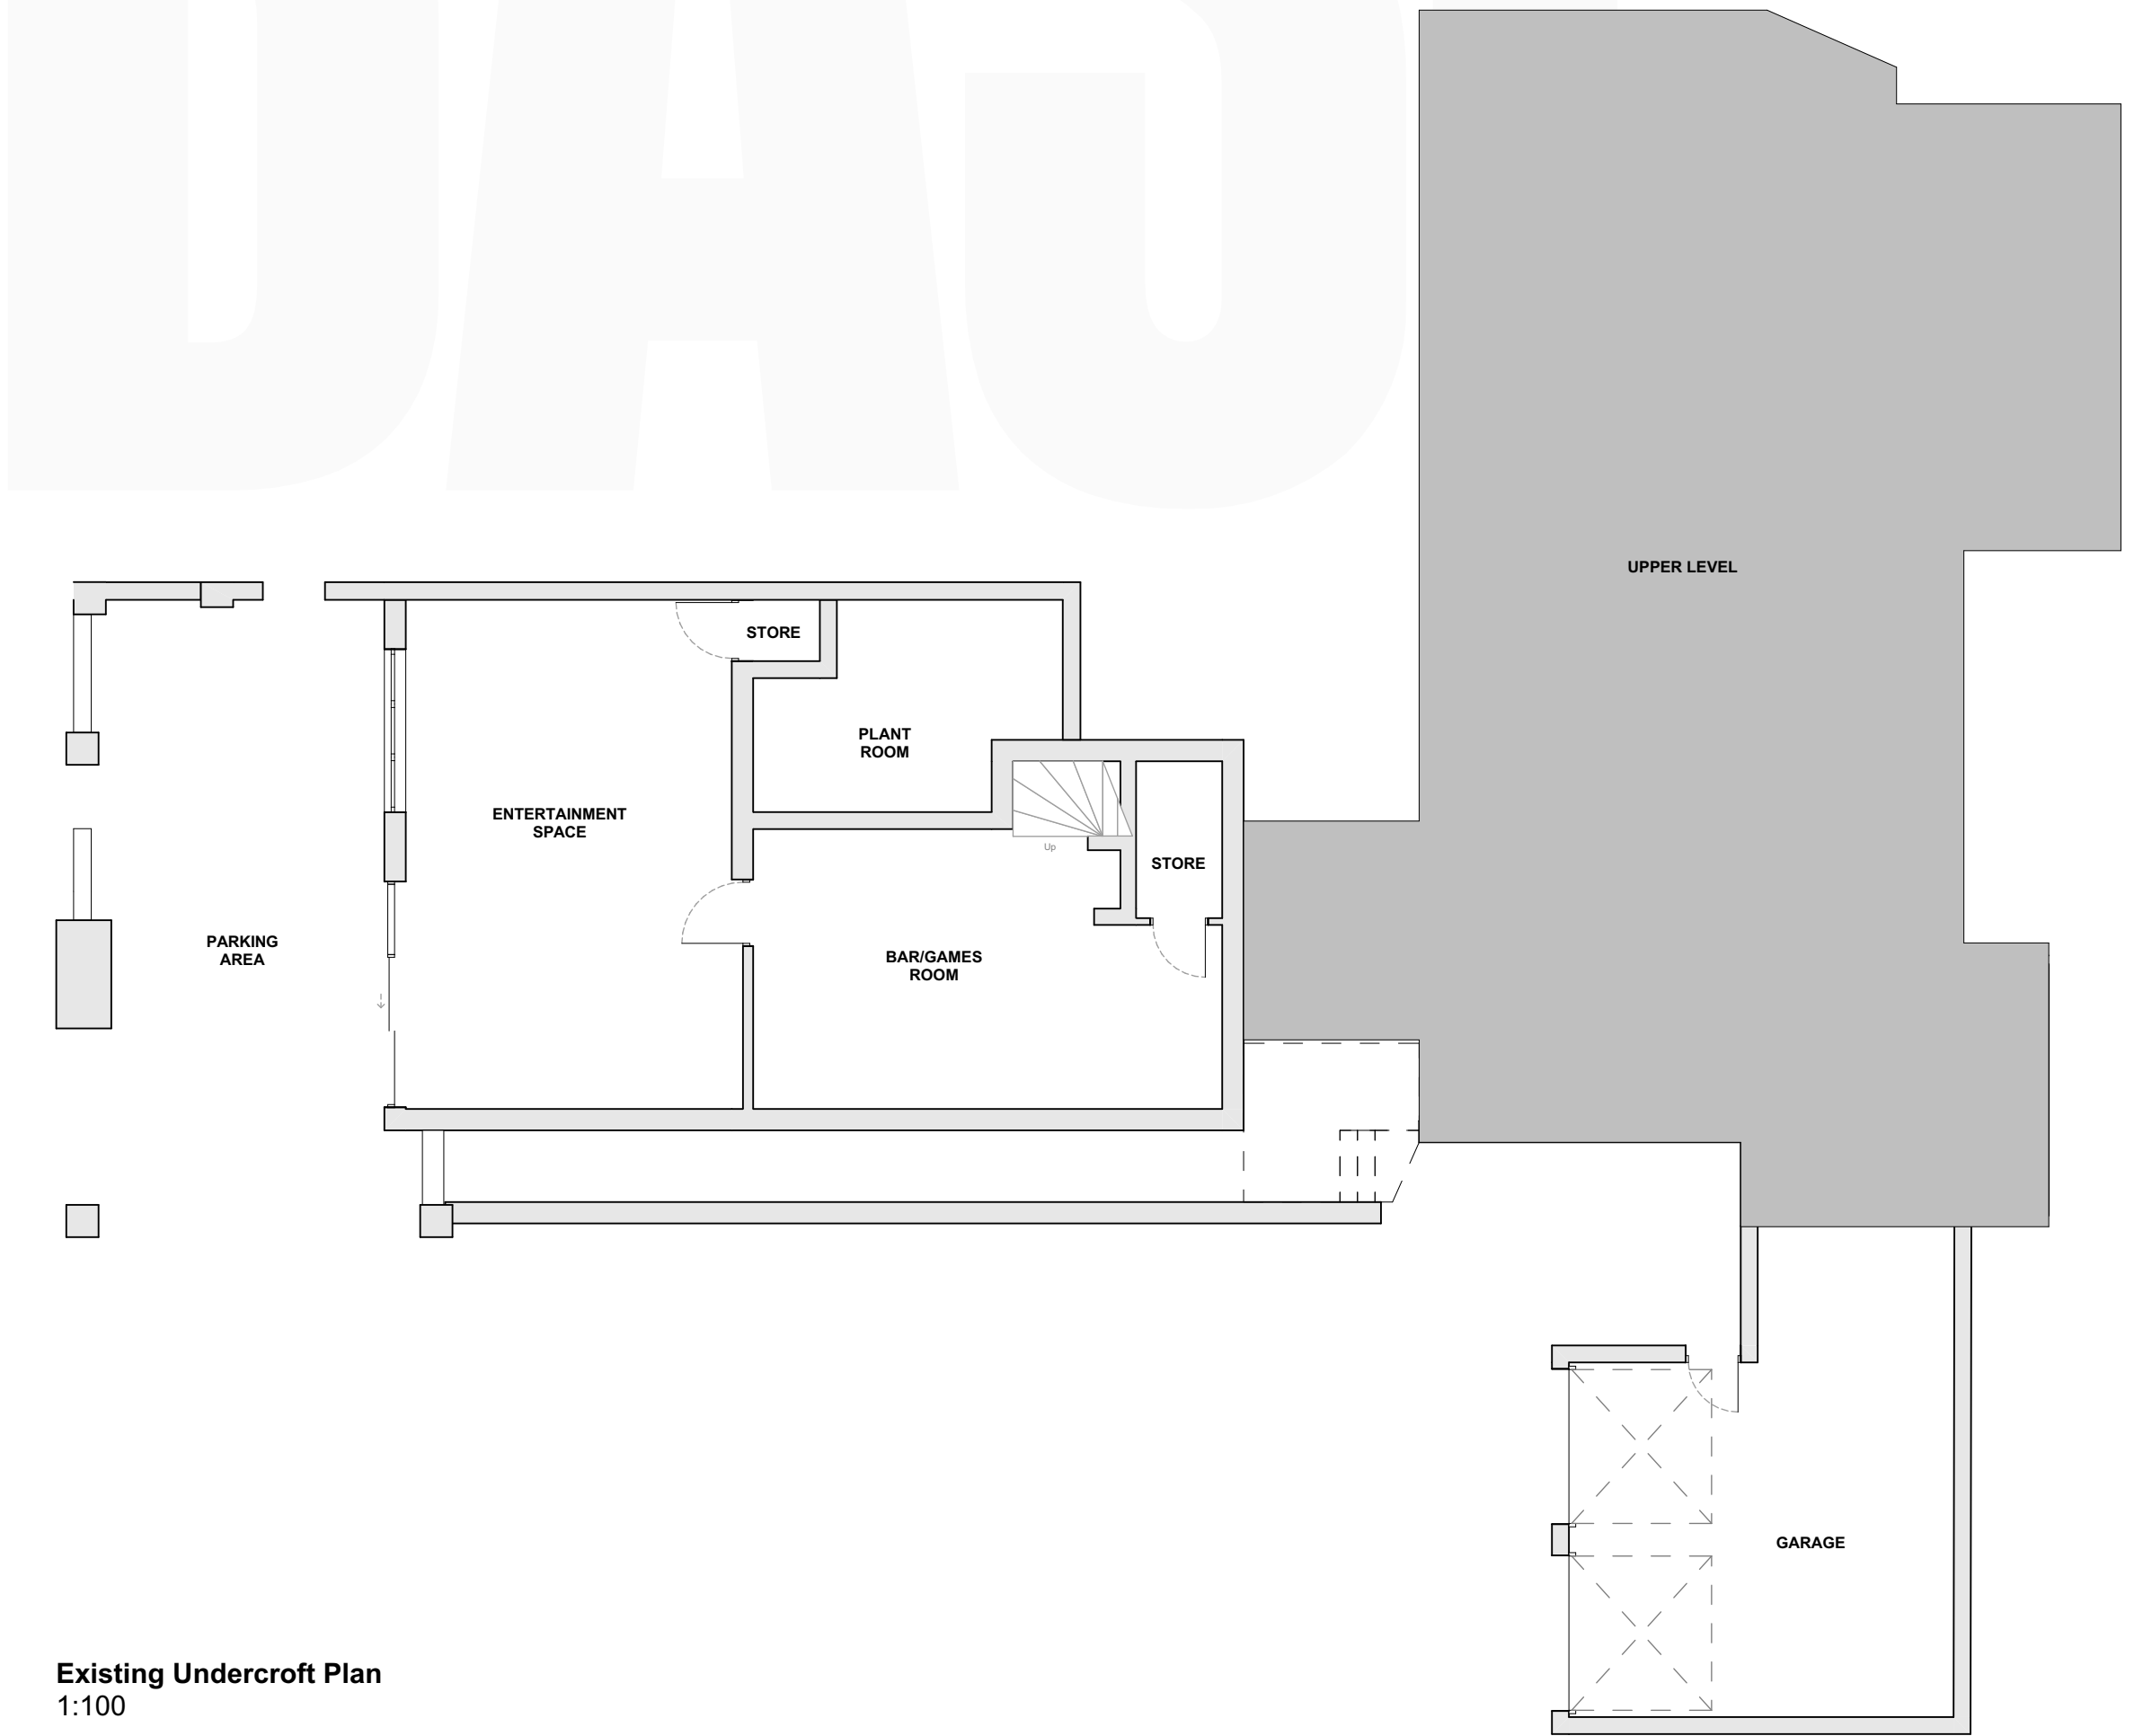

Existing Undercroft Plan  
1:100

|                                                           |                       |                  |
|-----------------------------------------------------------|-----------------------|------------------|
| Rev.                                                      | Revision Description. |                  |
| By.                                                       |                       |                  |
| Chk.                                                      |                       |                  |
| Scale.<br>1:100 @ A1                                      |                       | Drawn by.<br>JMW |
| Date.<br>24.04.2024                                       |                       | Chk.<br>BGE      |
| <b>Project Title</b><br>Pine Ridge - Replacement Dwelling |                       |                  |
| <b>Client</b><br>Mr P Roberts                             |                       |                  |
| <b>Drawing Title</b><br>Existing Floor Plans              |                       |                  |
| Project No.<br>BA3010                                     | Drawing No.<br>EX-001 | Rev.             |

This drawing is the property of base Architecture & Design Ltd. It shall not be copied or scanned, in part or whole, without prior consent of base Architecture and Design. Do not scale this drawing.