




Date Feb 2024	Drawing No.1001/1
Scale 1 : 100 @ A3	Revisions C

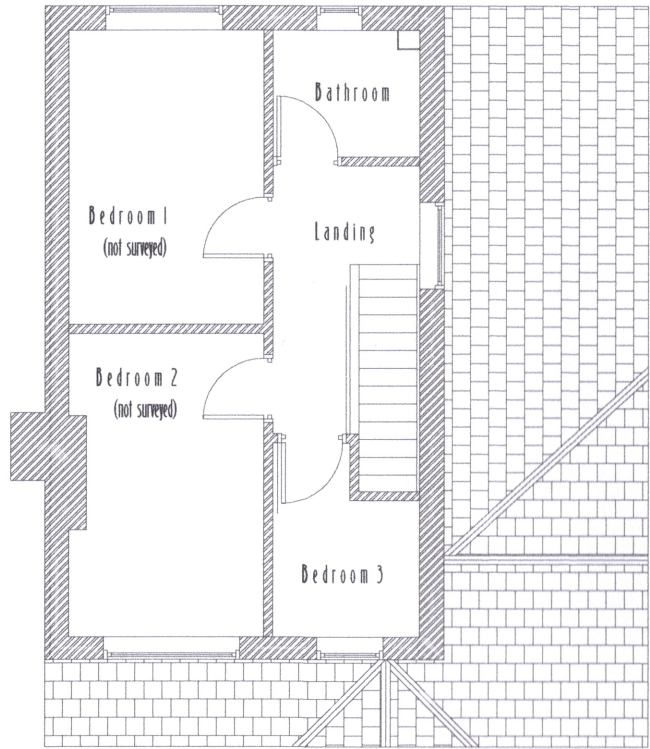


EXISTING FIRST FLOOR PLAN

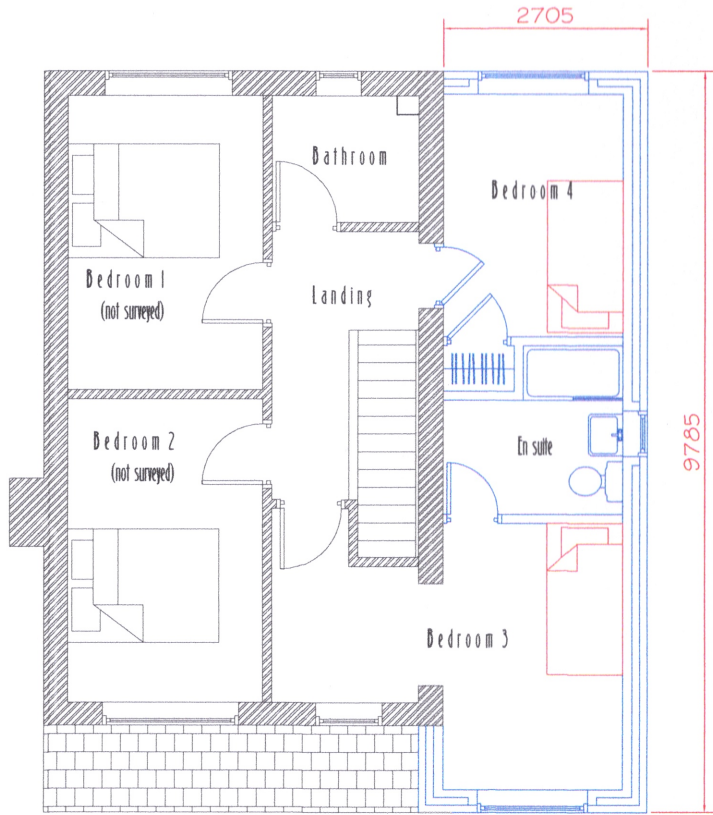

PROPOSED FIRST FLOOR PLAN
(Showing the first floor extension in blue).

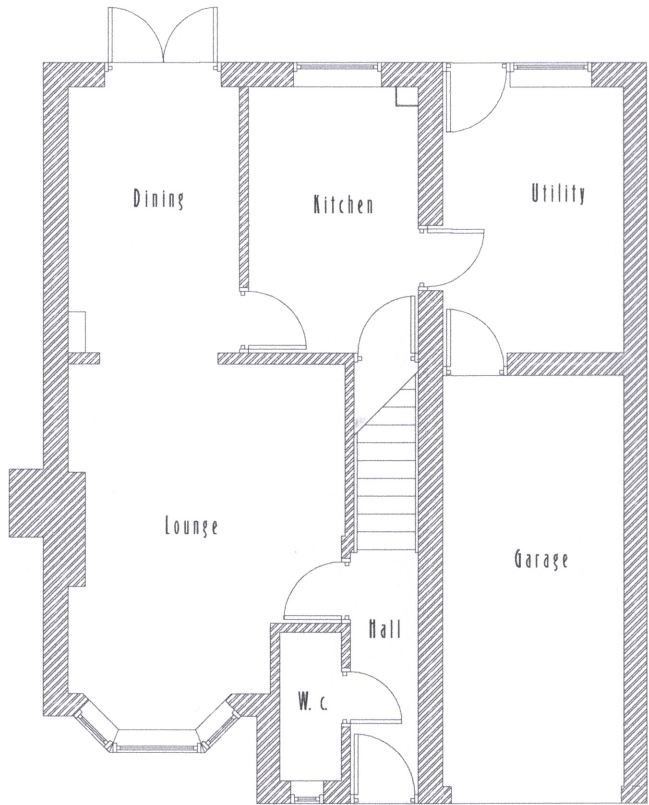

EXISTING GROUND FLOOR PLAN

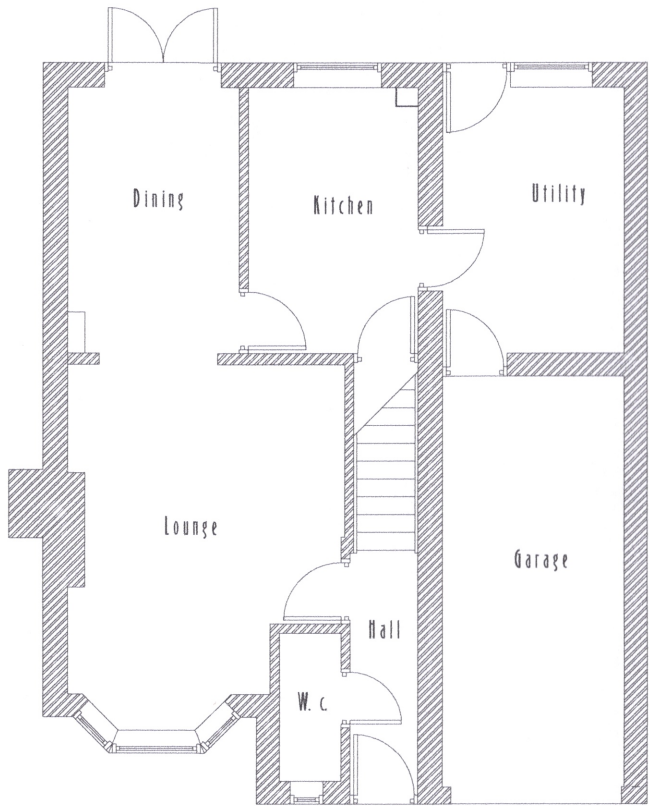

PROPOSED GROUND FLOOR PLAN
(No Change)

EXISTING & PROPOSED

