



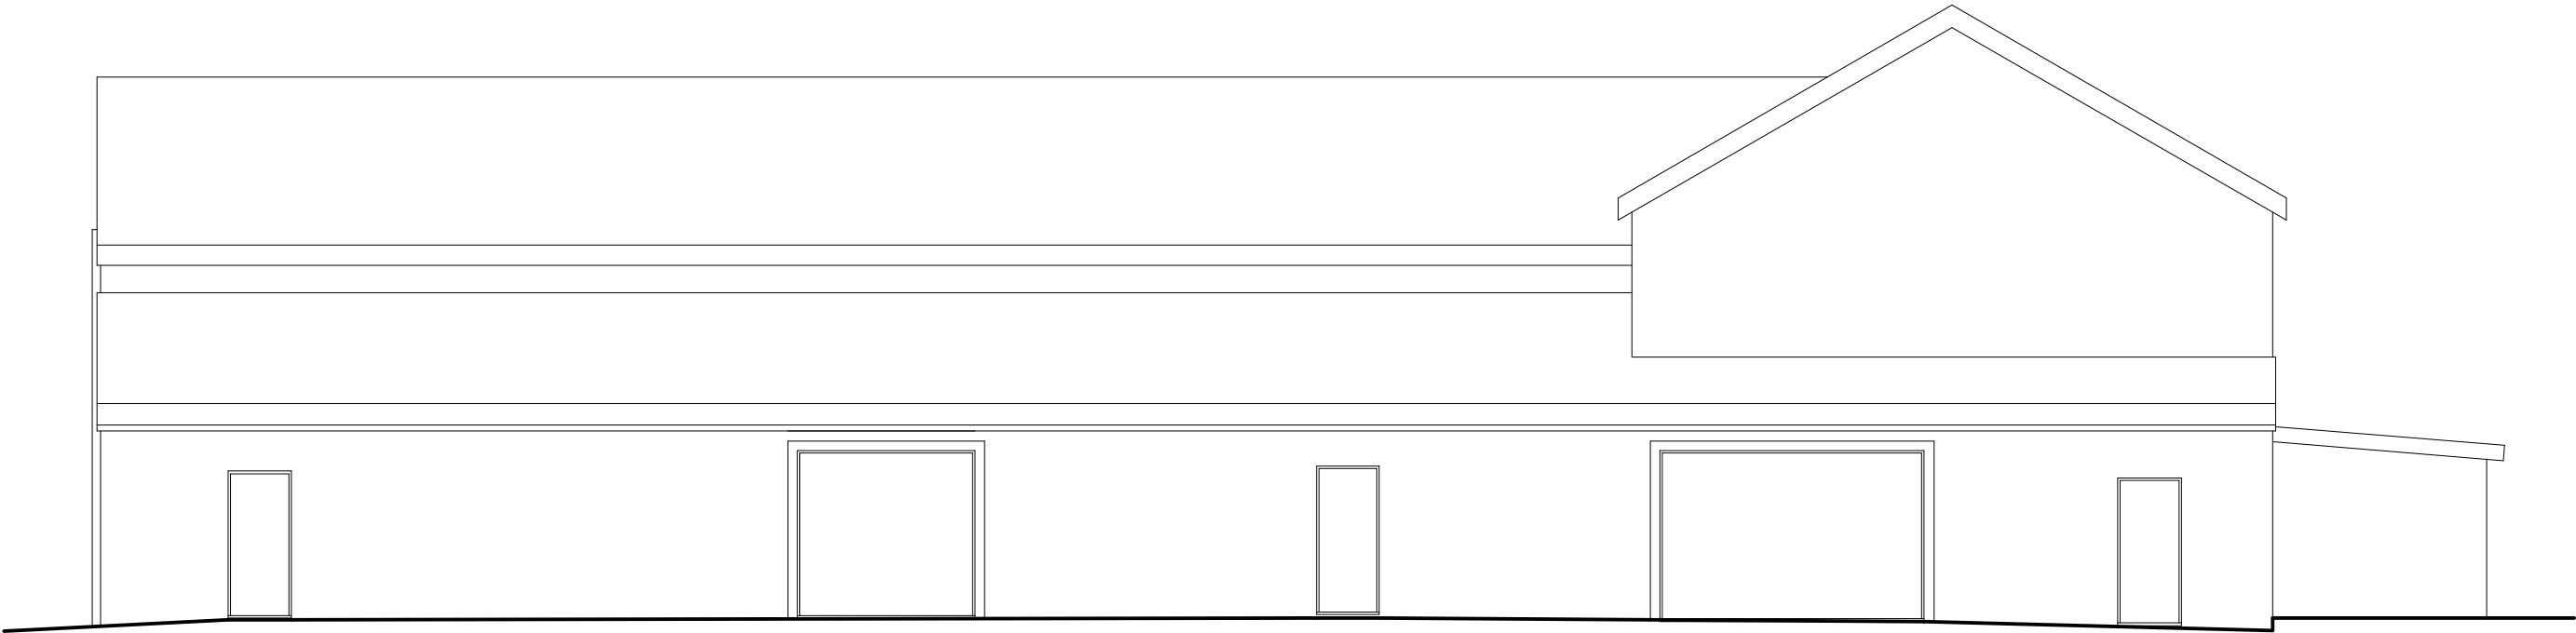


Front Elevation 1:100



Side Elevation 1:100

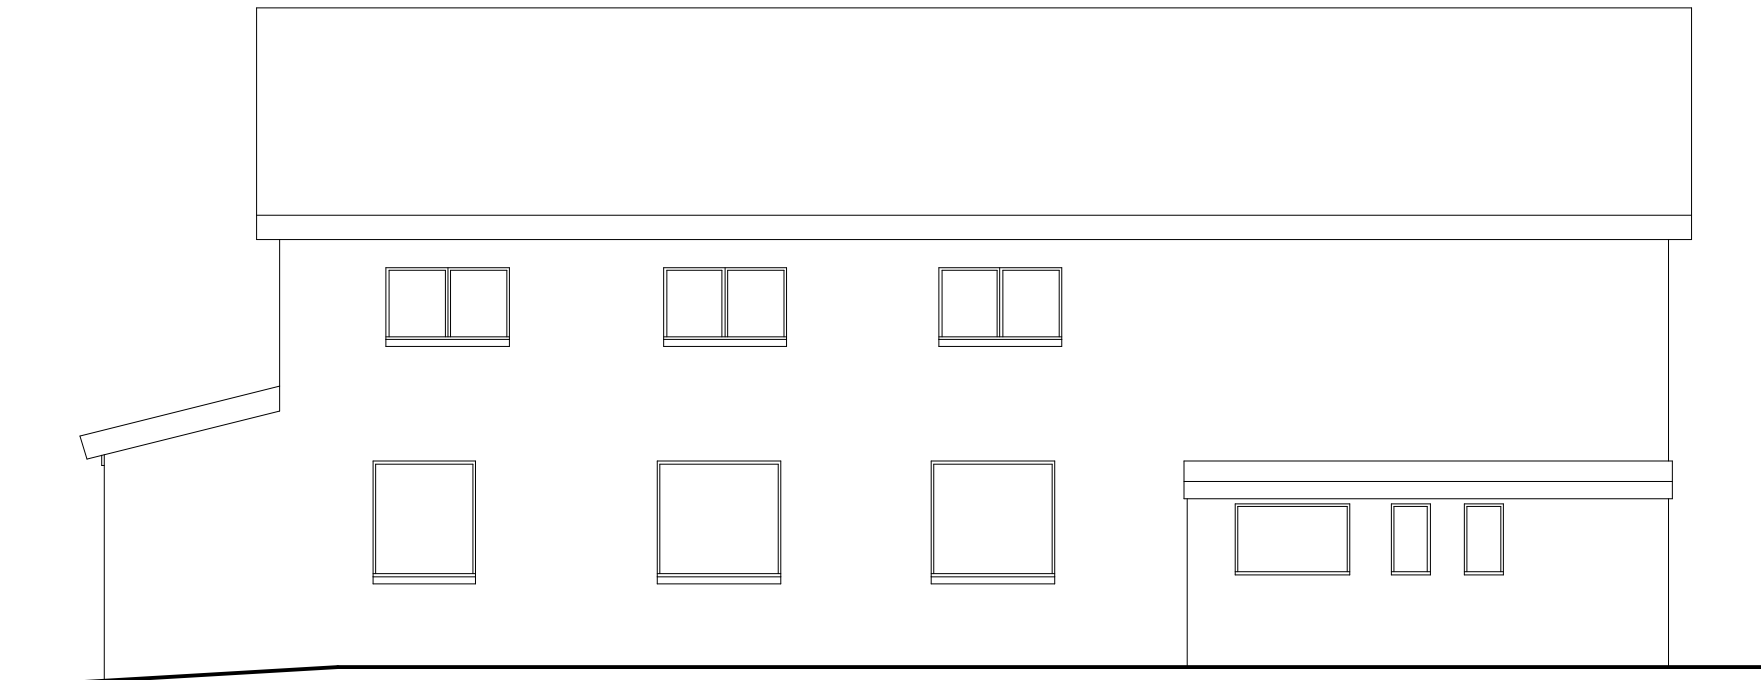

Rear Elevation 1:100

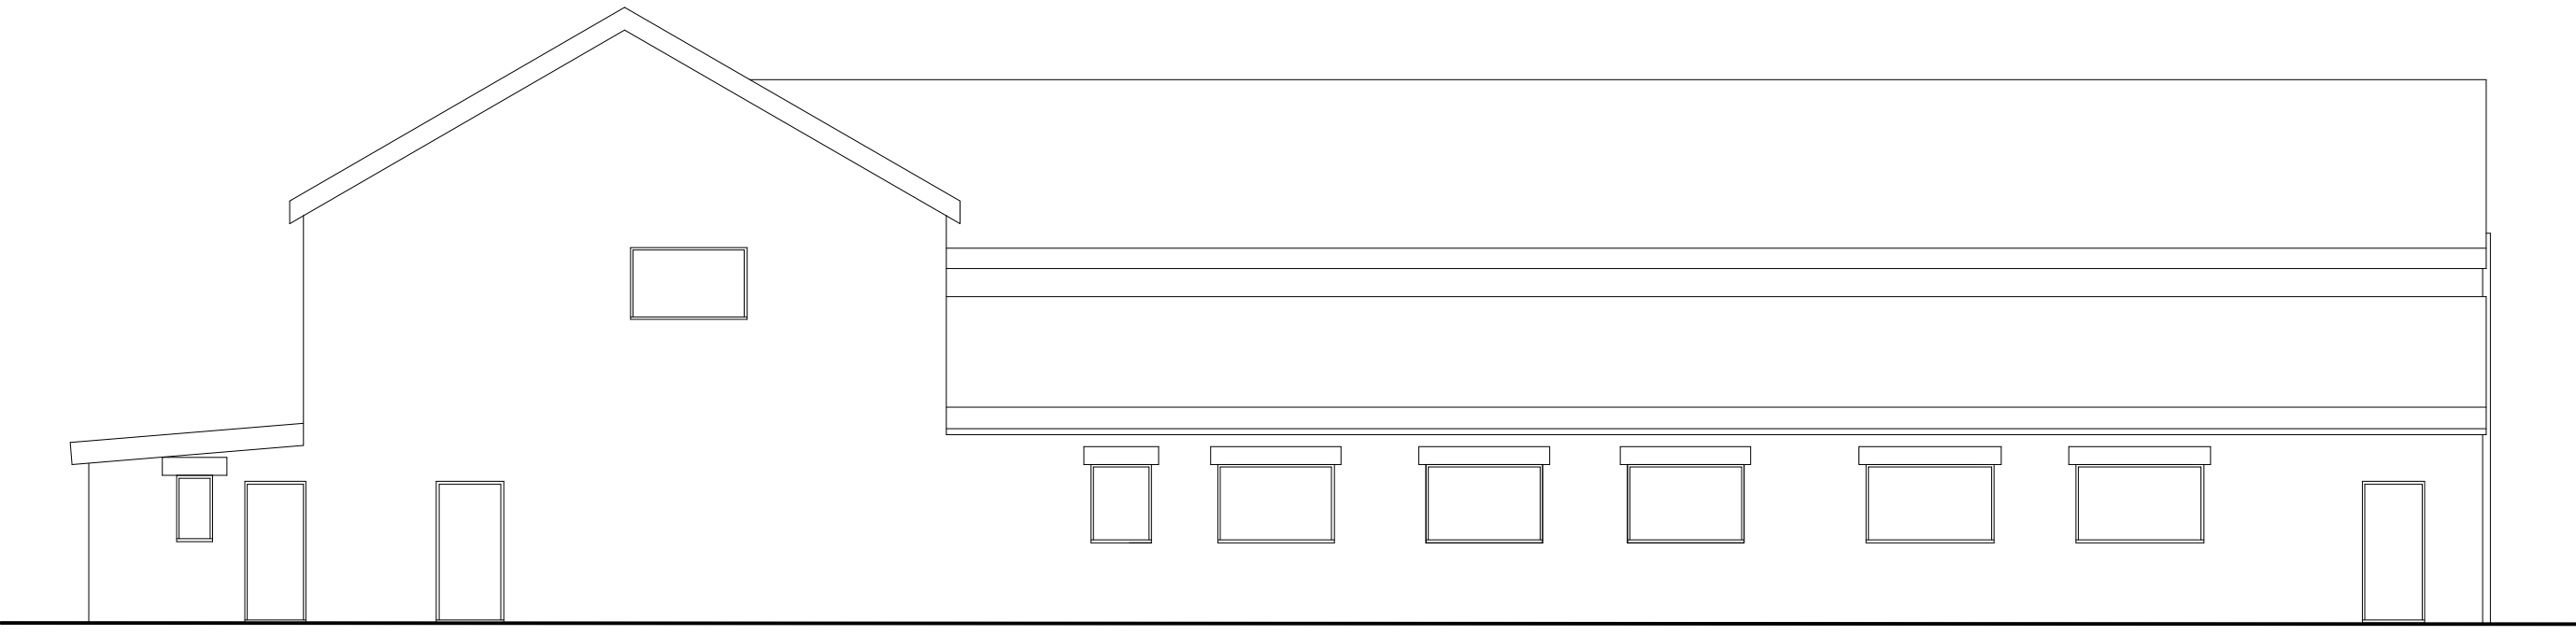

Side Elevation 1:100


Rev	Date	Detail	Initial

Project: Proposed Industrial Units at Land associated with 120 Rhosnesni Lane, Wrexham, LL12 7NB	
Title: Elevations	Scale: (A1) 1:100


Drawn By: A.Valentine	Date: Dec 2022
Drawing No: C146/001	Sheet: 2 of 2



Office 3K4,
Redwither Business Tower,
Wrexham, LL13 9XT
Tel: 01978 356500
www.blueprintarchitectural.com
© copyright all rights reserved

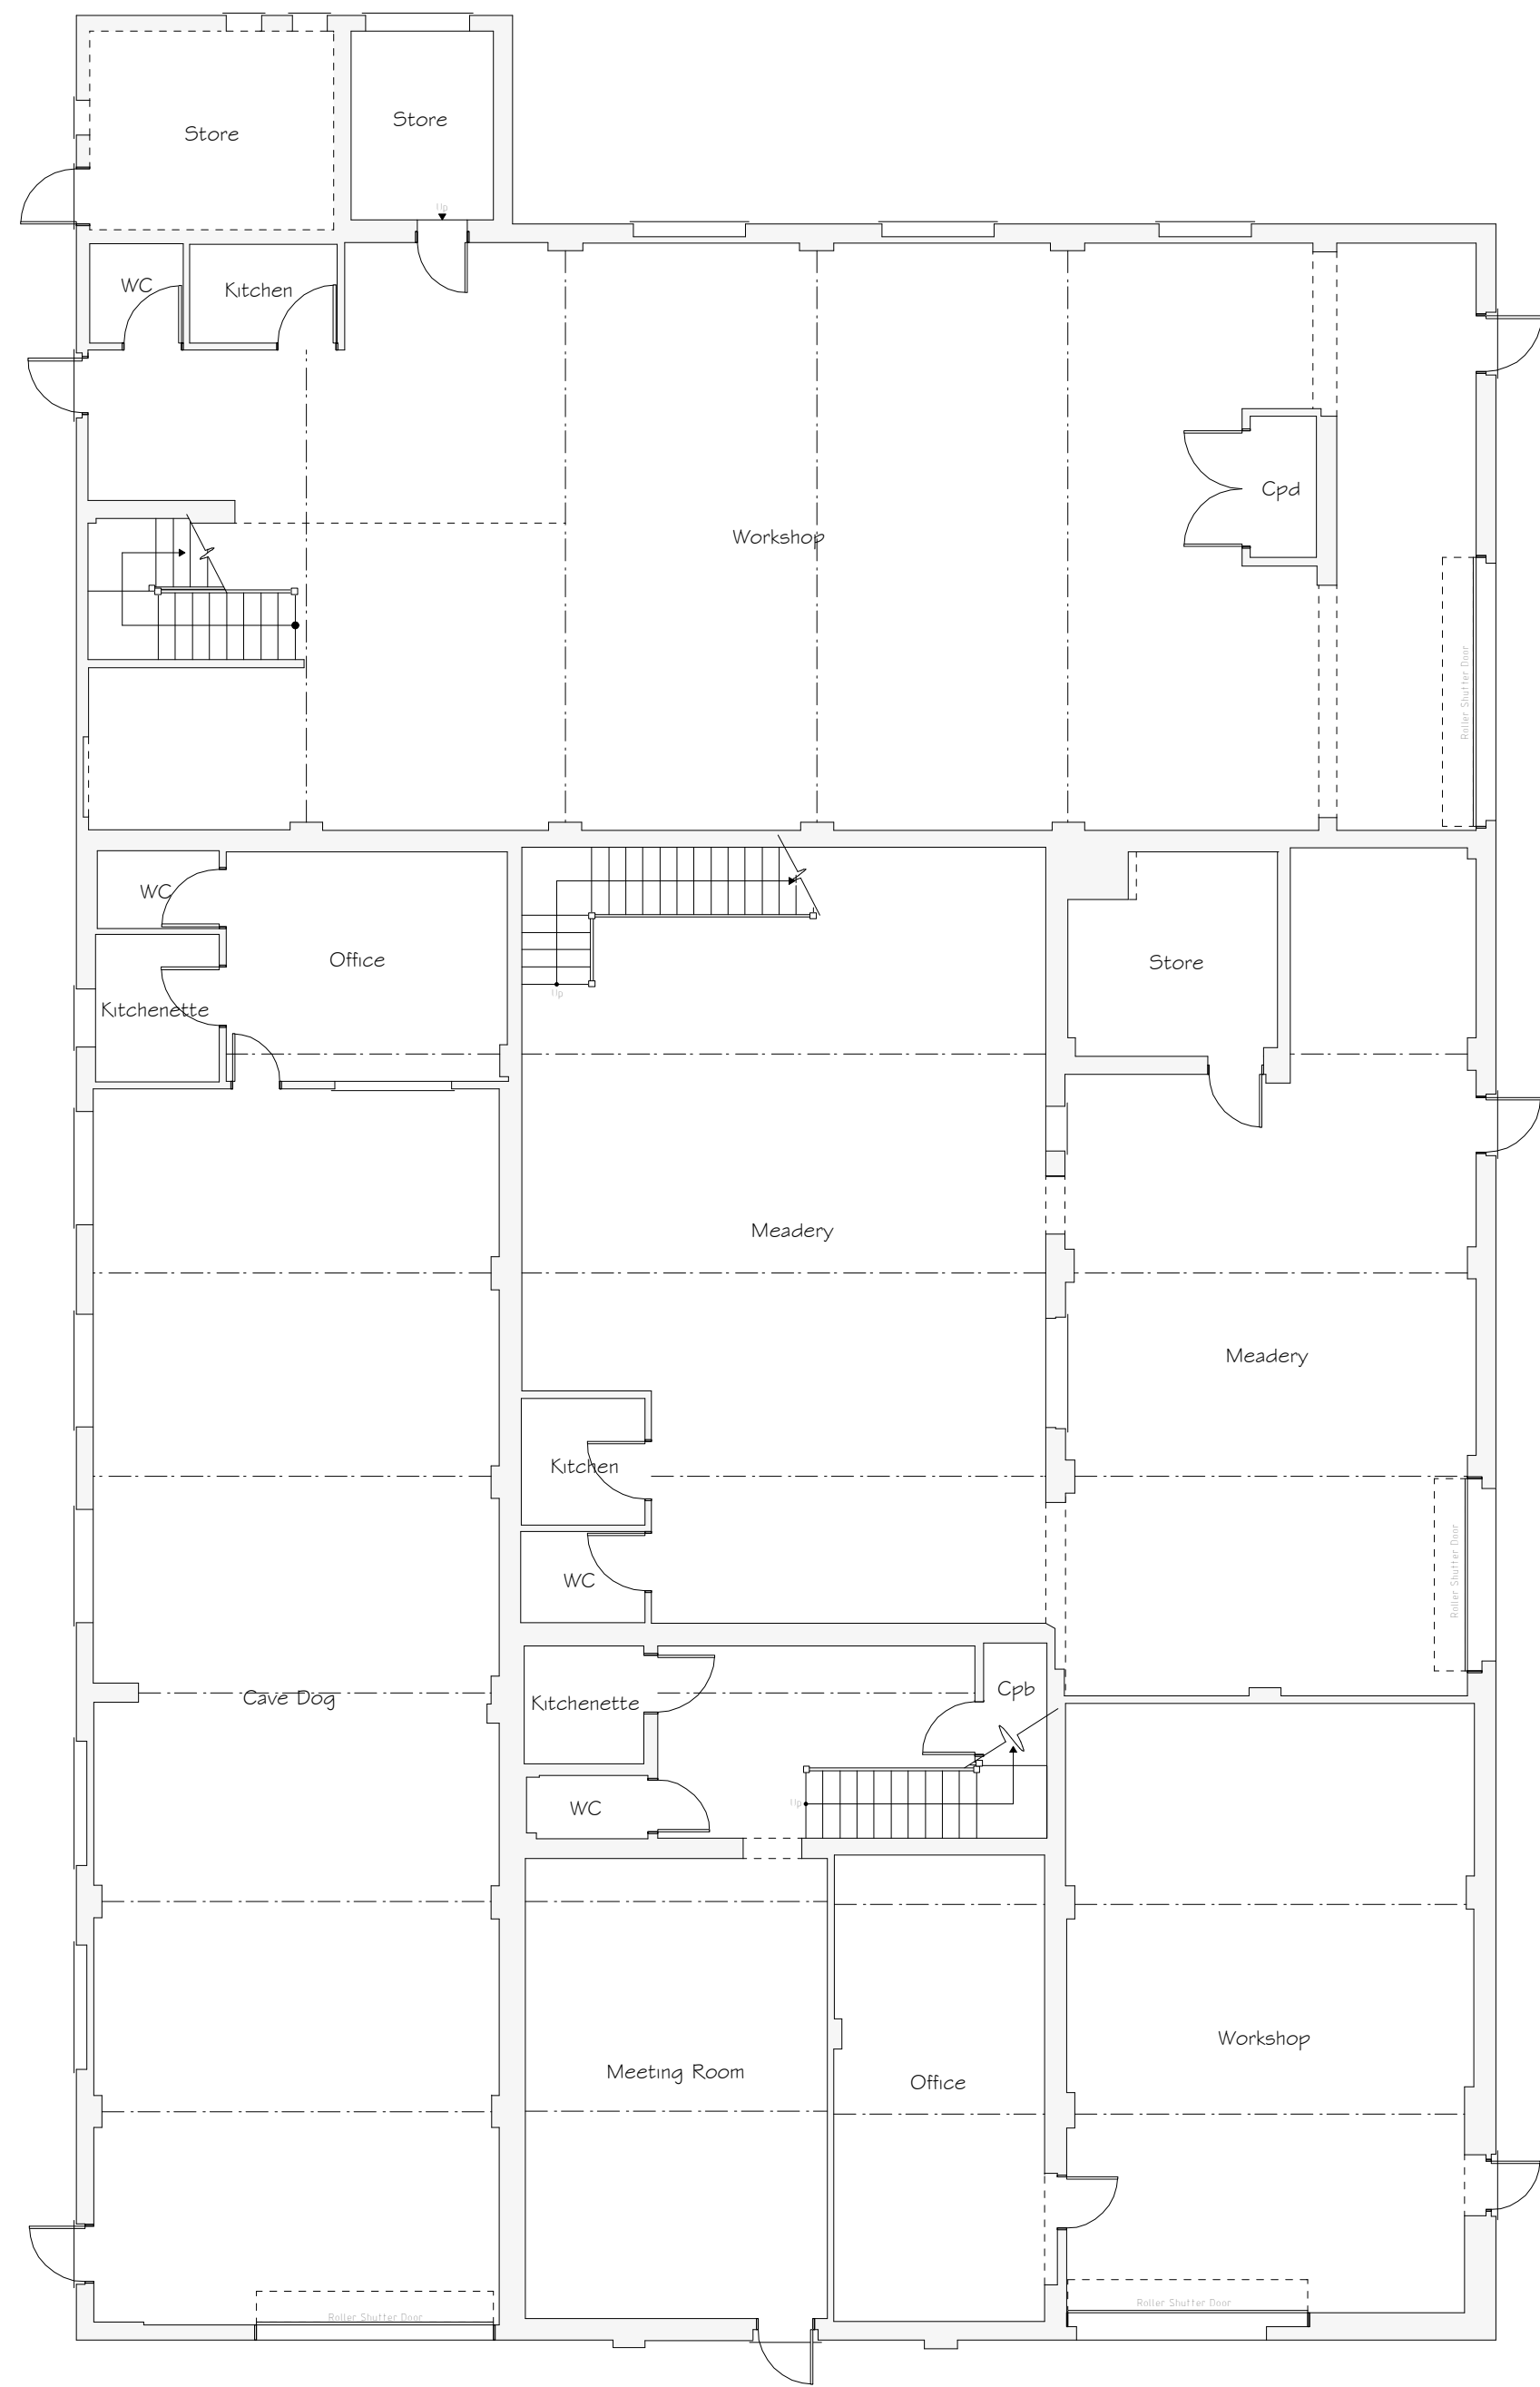

Ground Floor Plan 1:100

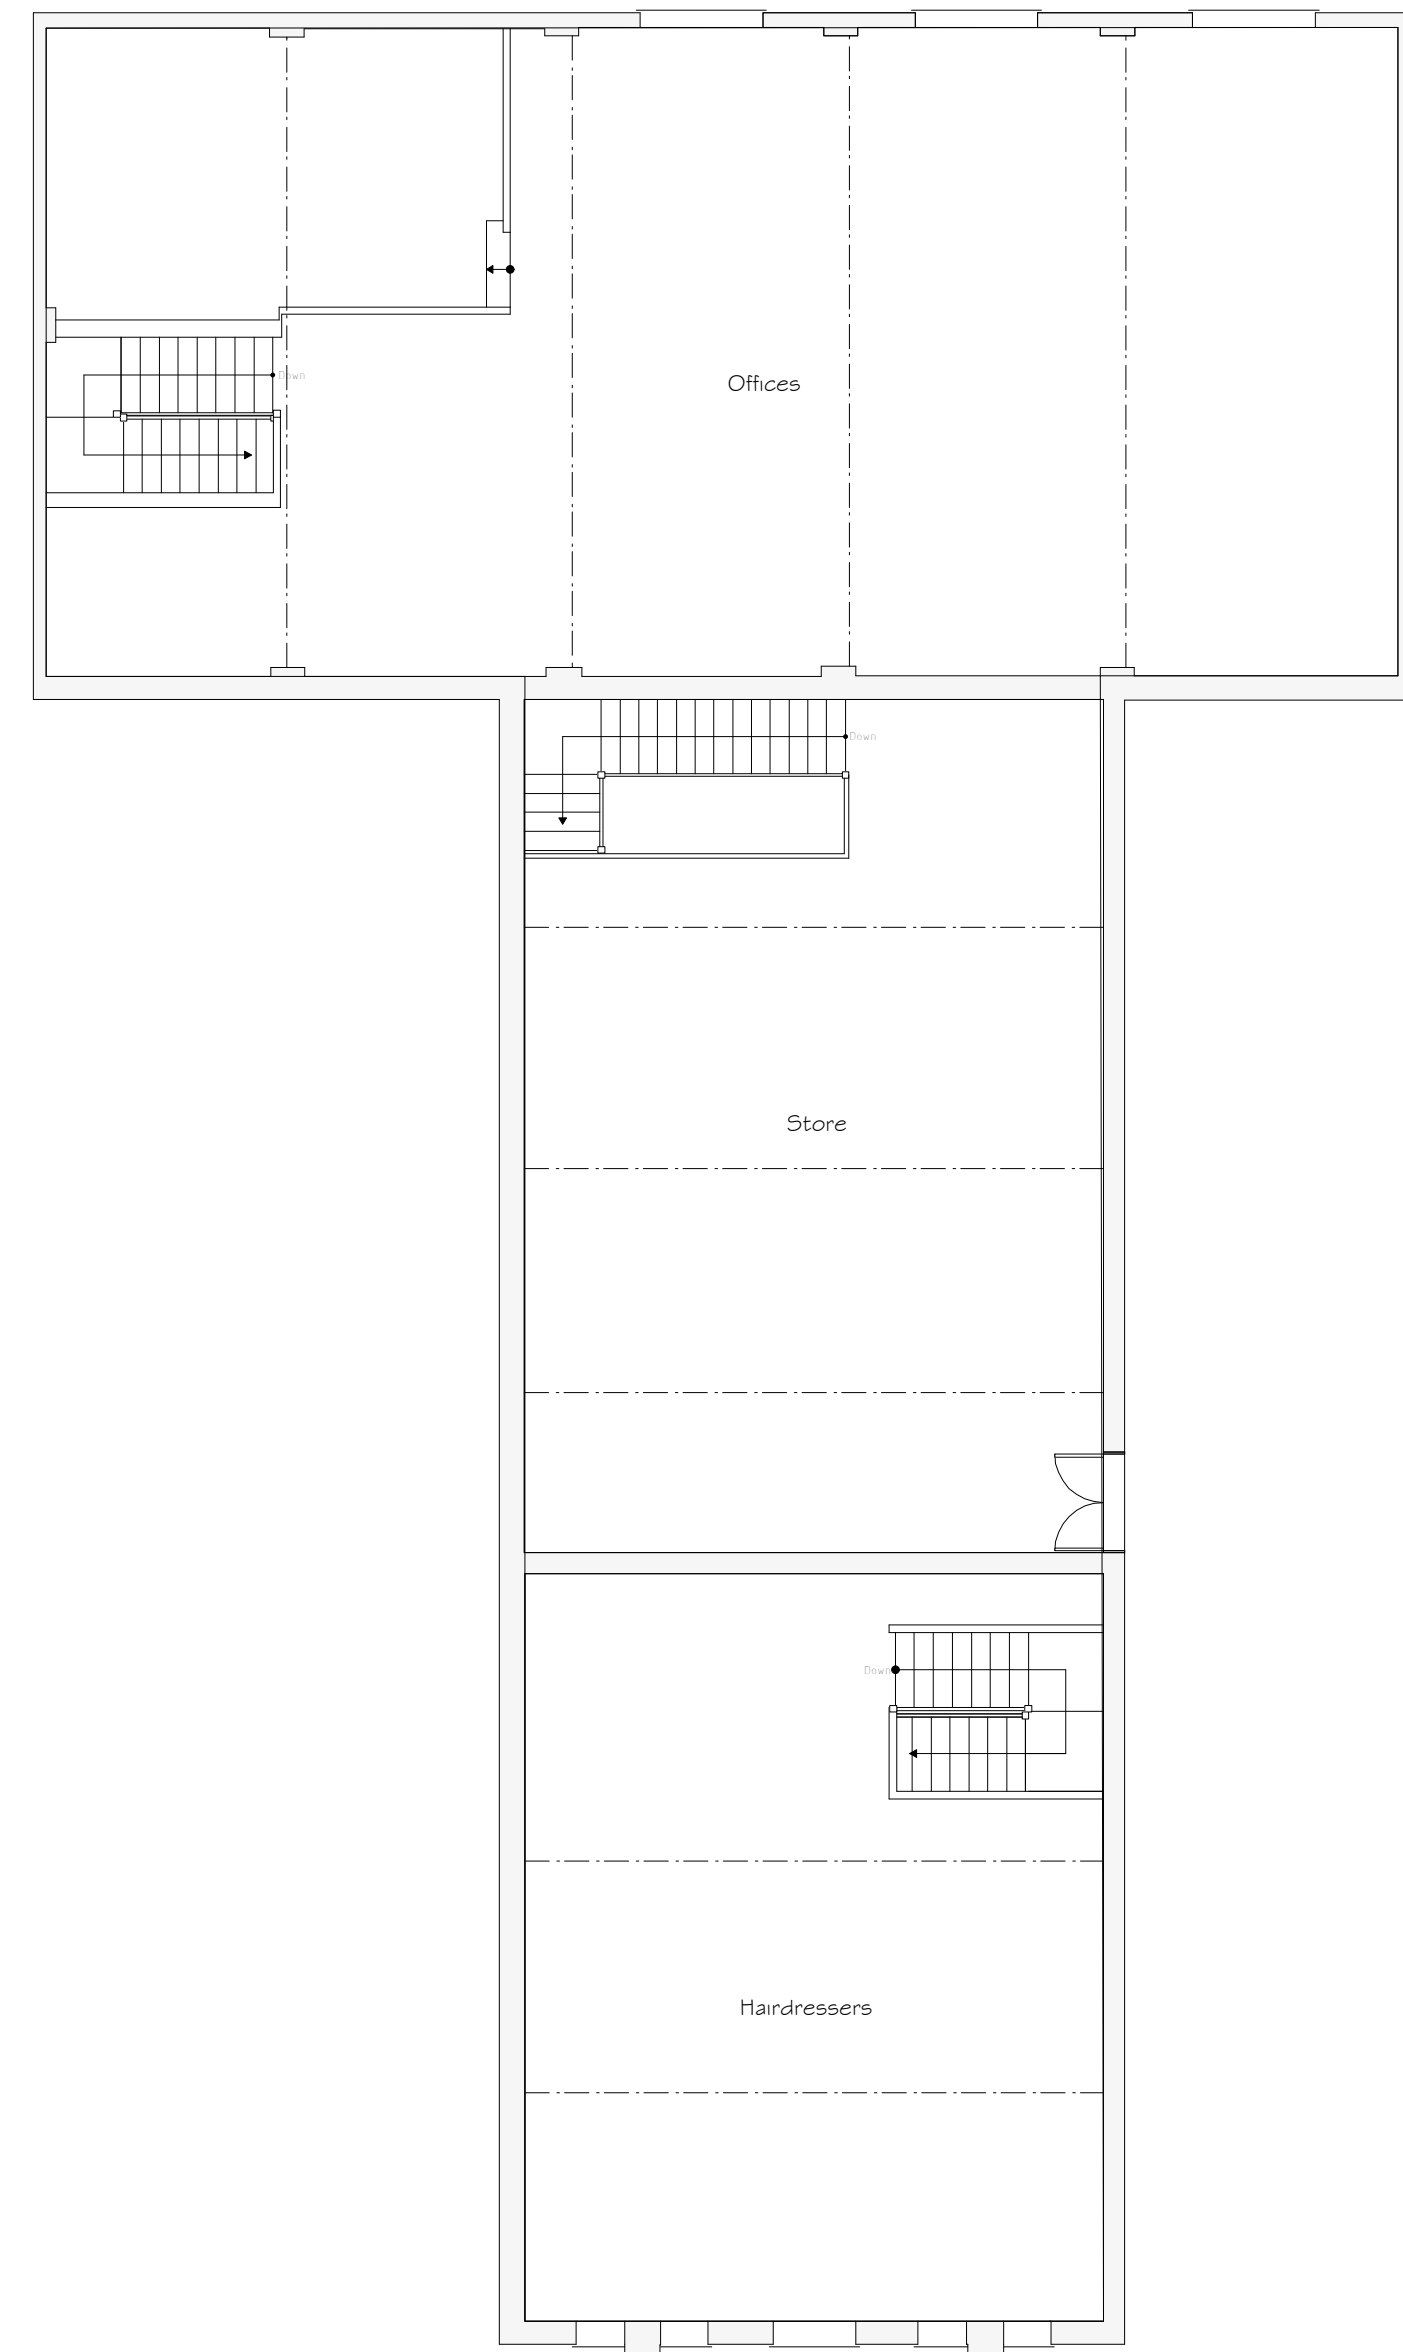

First Floor Plan 1:100

Rev	Date	Detail	Initial

Project:	
Proposed Industrial Units at Land associated with 120 Rhosnesni Lane, Wrexham, LL12 7NB	
Title:	Scale: (A1)
Floor Plans	1:100

Drawn By:	Date:
A.Valentine	Dec 2022
Drawing No:	Sheet:
C146/001	1 of 2





Office 3K4,
Redwither Business Tower,
Wrexham, LL13 9XT
Tel: 01978 356500
www.blueprintarchitectural.com

© copyright all rights reserved