




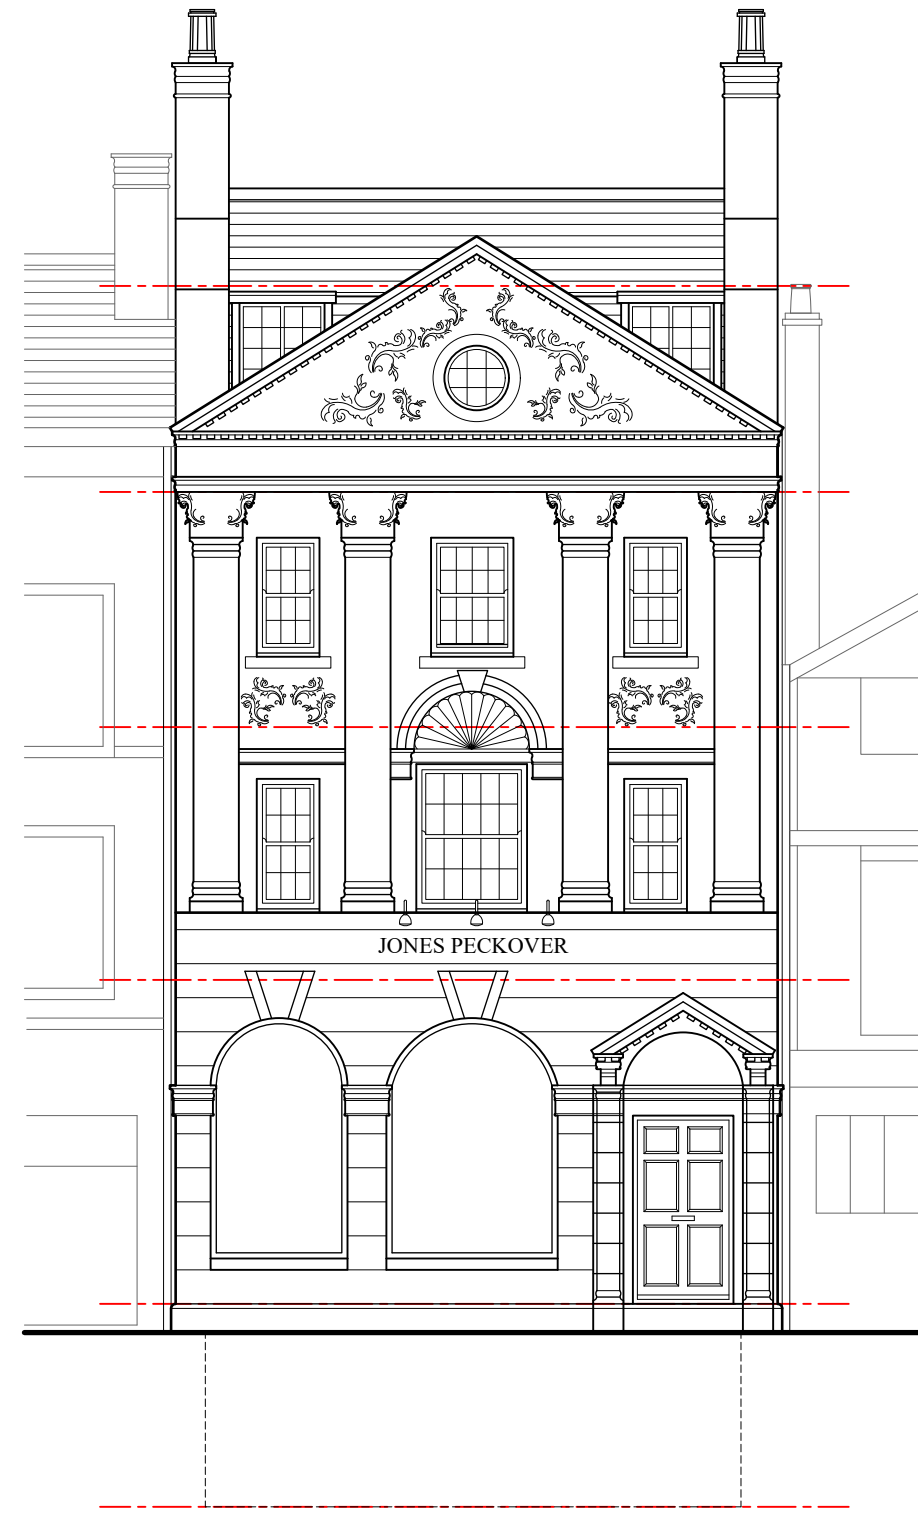


North Elevation 1:100

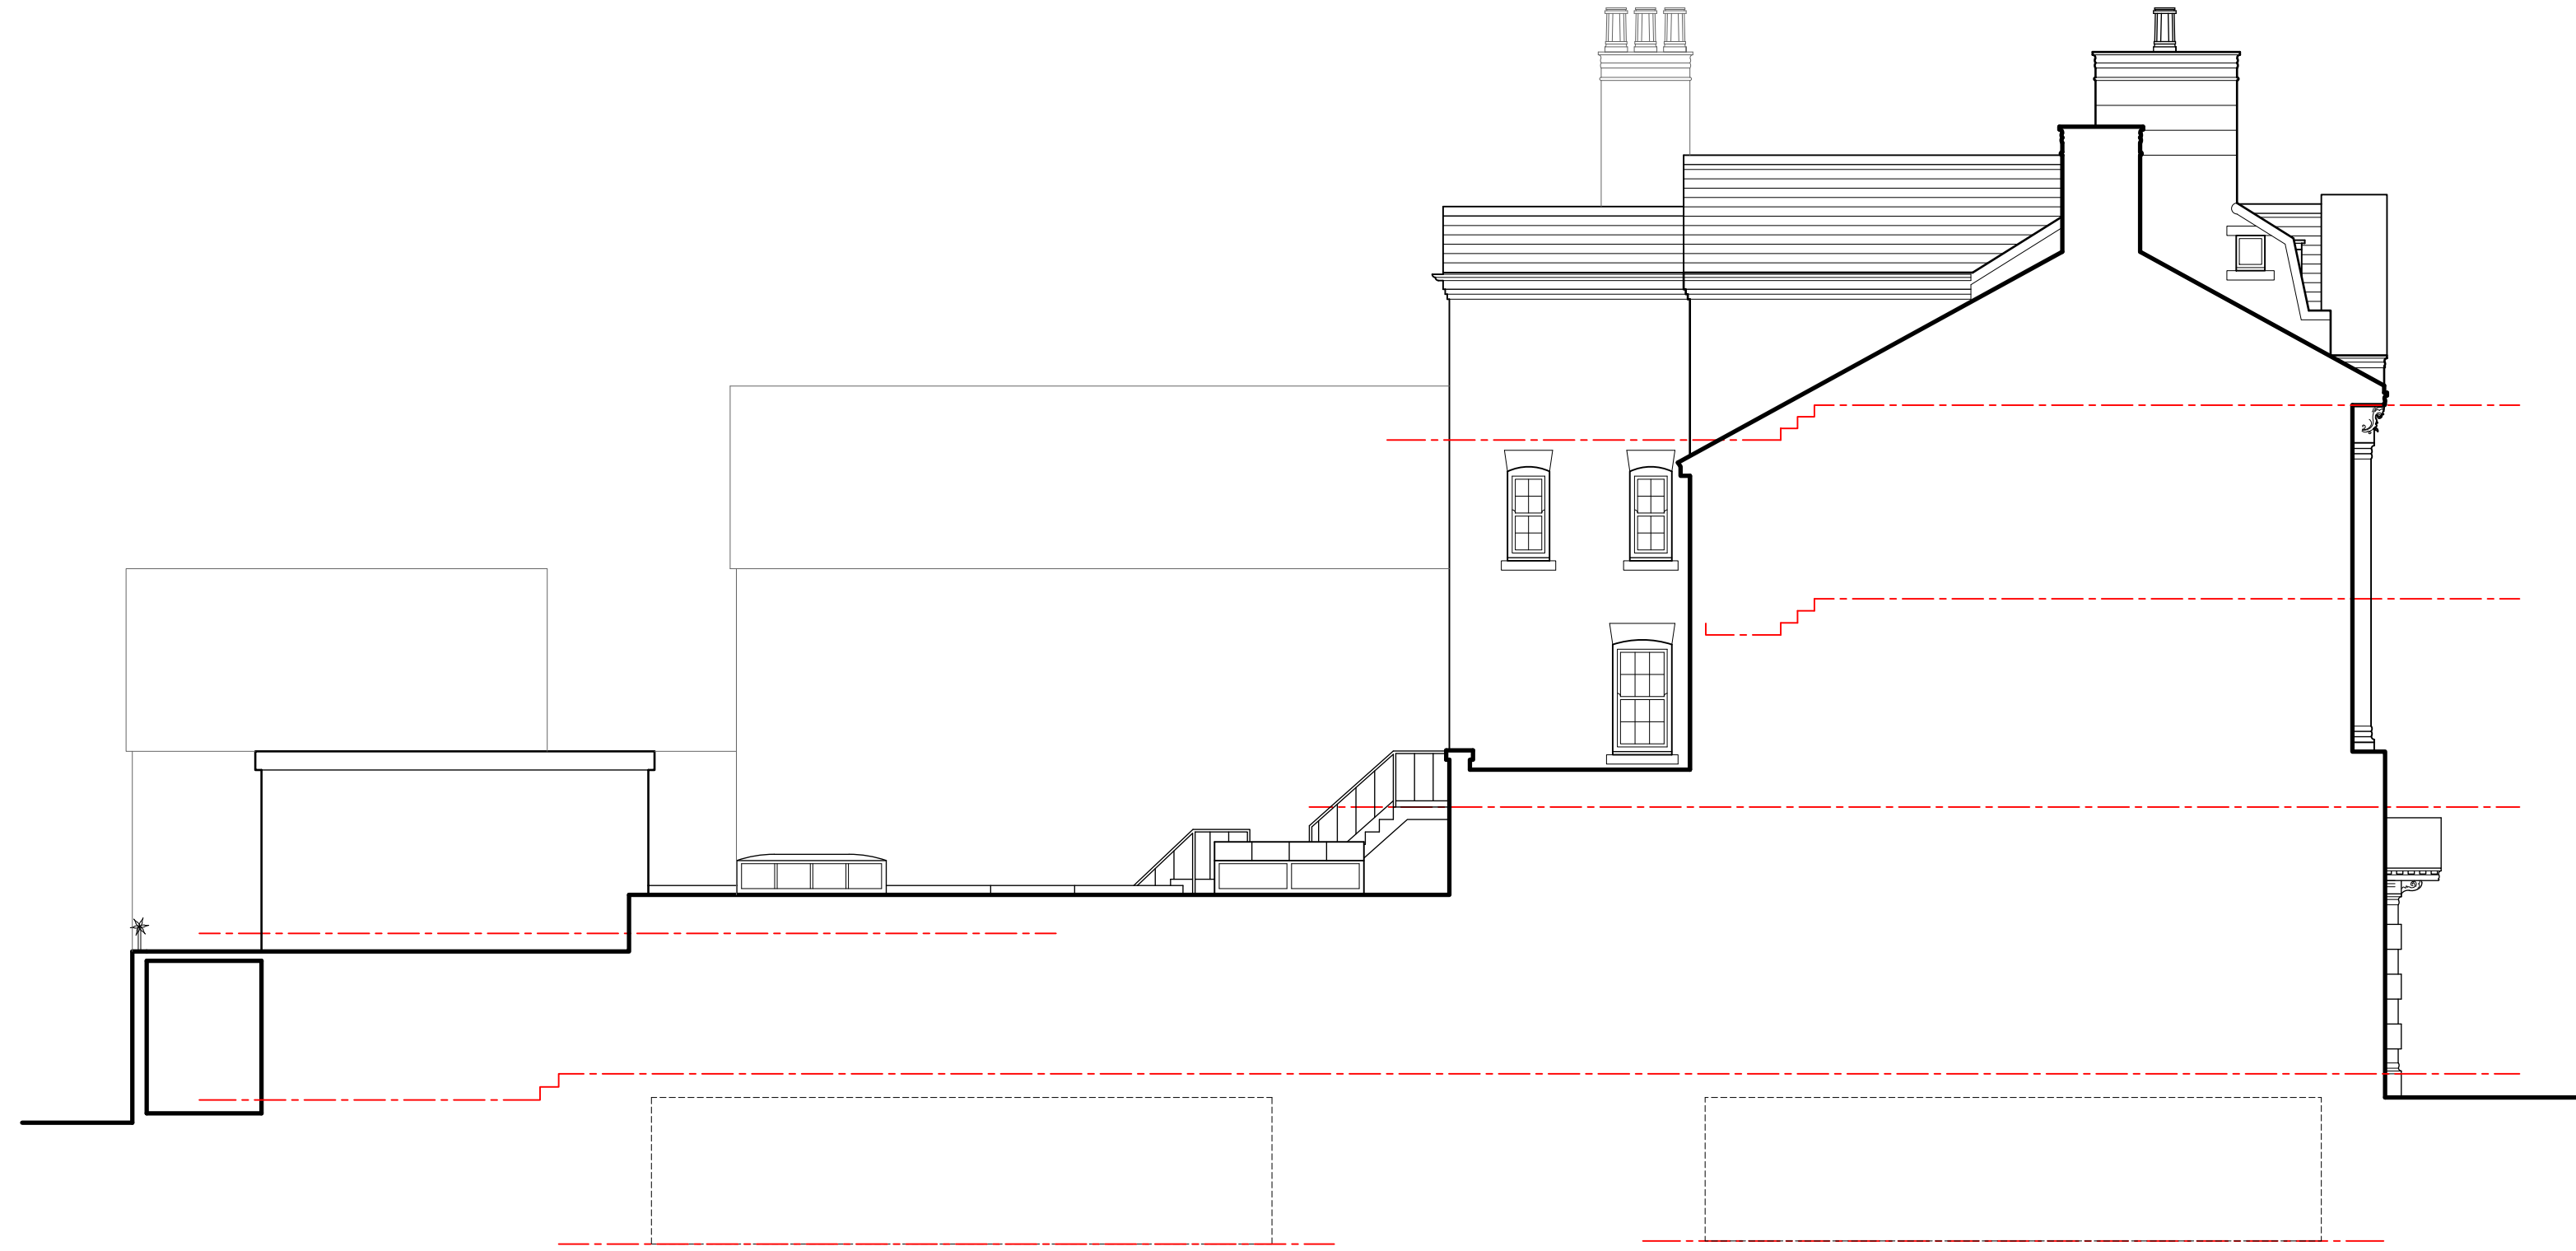

East Elevation 1:100

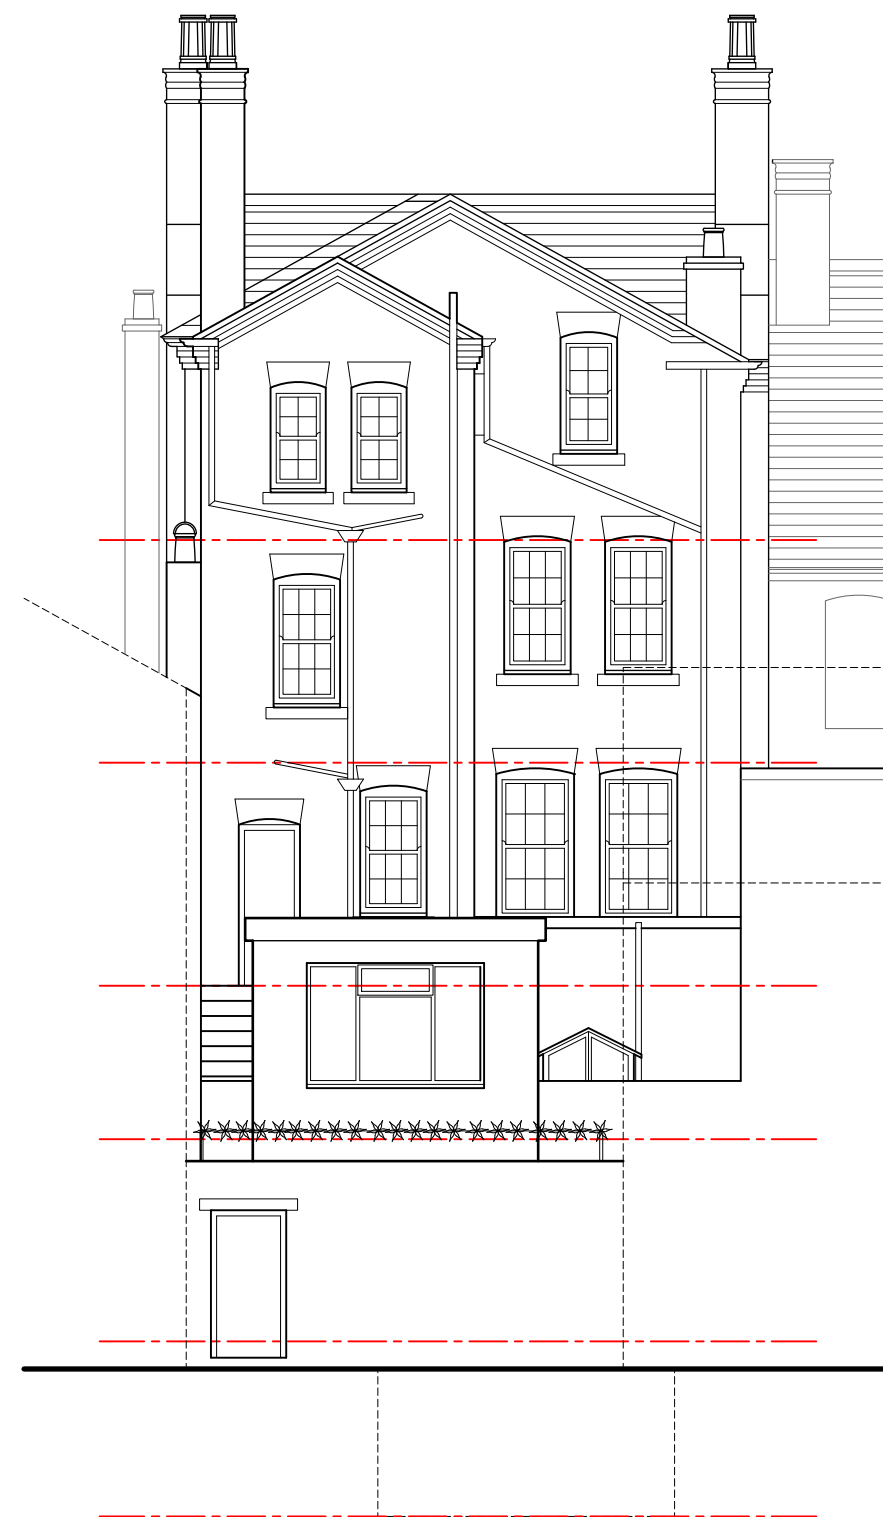

South Elevation 1:100

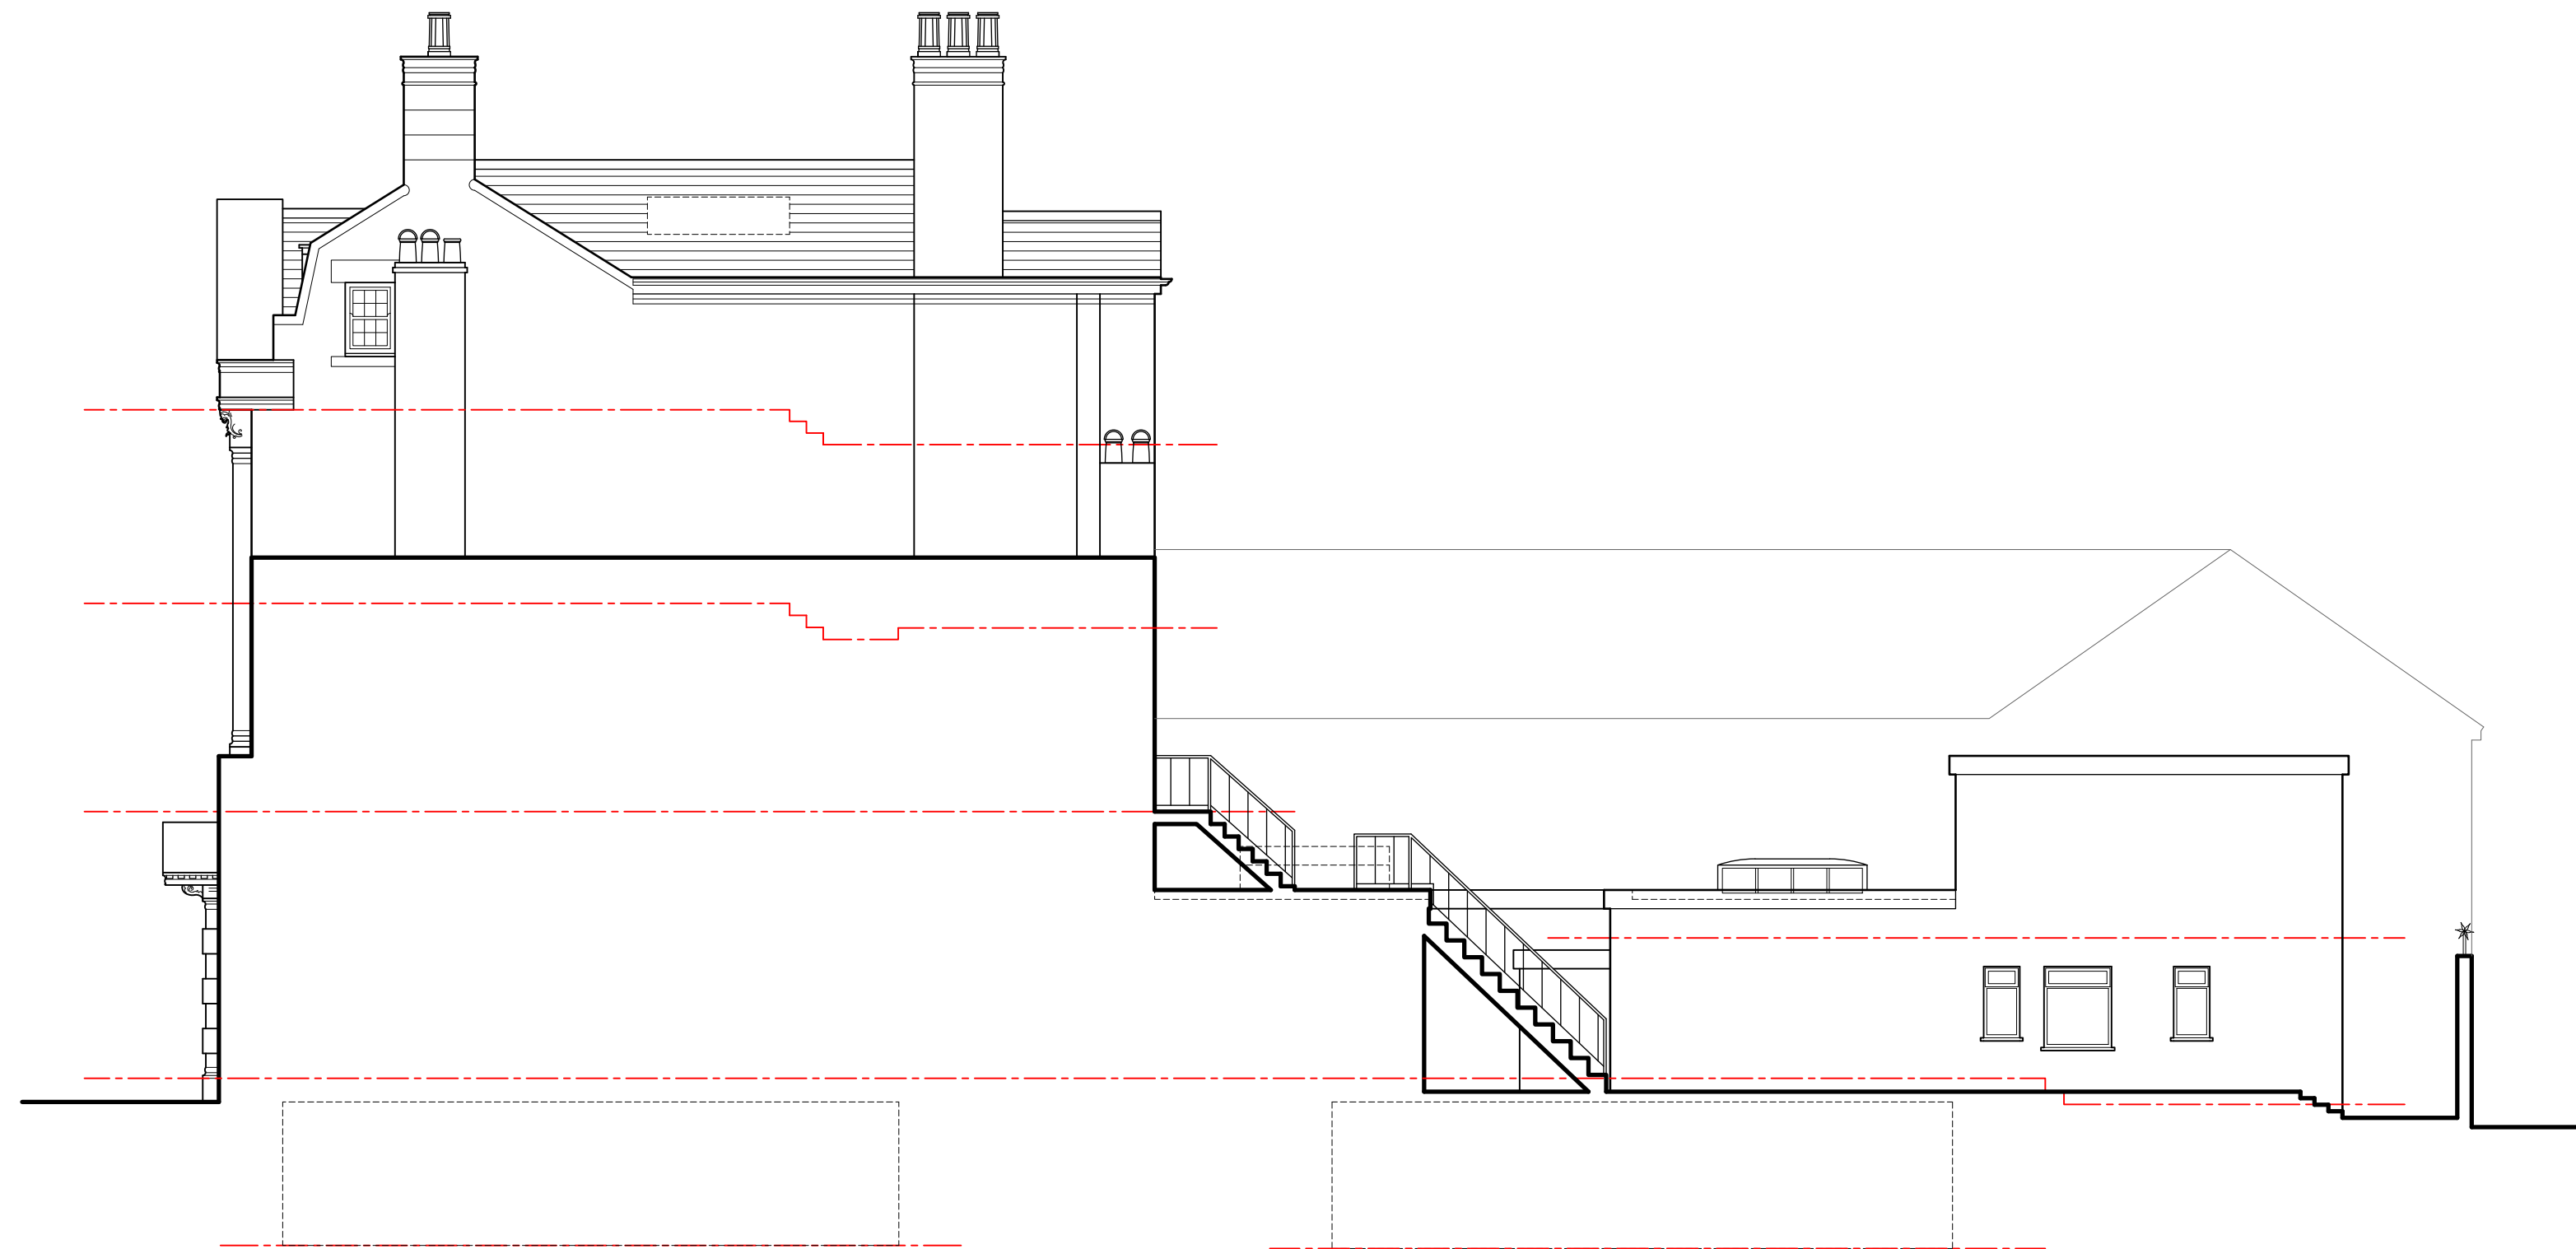

West Elevation 1:100

As Existing



Project; 33 High Street, Wrexham, LL13 8HY	
Title; 03-As Existing Elevations	Scale (A1); 1:100
Dwg No; HS/PD/03	Date; 10.07.23
Revision;	