



Planting Stock Specification					
Species	Shape	Stem Girth @ 1m	Height	Container Volume	Production Method
Species Field Maple FM (Acer campestre)	Standard	8cm - 10cm	2.5m - 3m	45 lts	Container Grown

All landscaping works to be completed in all respects within three months of the first use / occupation of the development, with the exception of soft landscaping / planting which shall be carried out in the first planting season (November to March) or seeding season (April to September) following the first use.

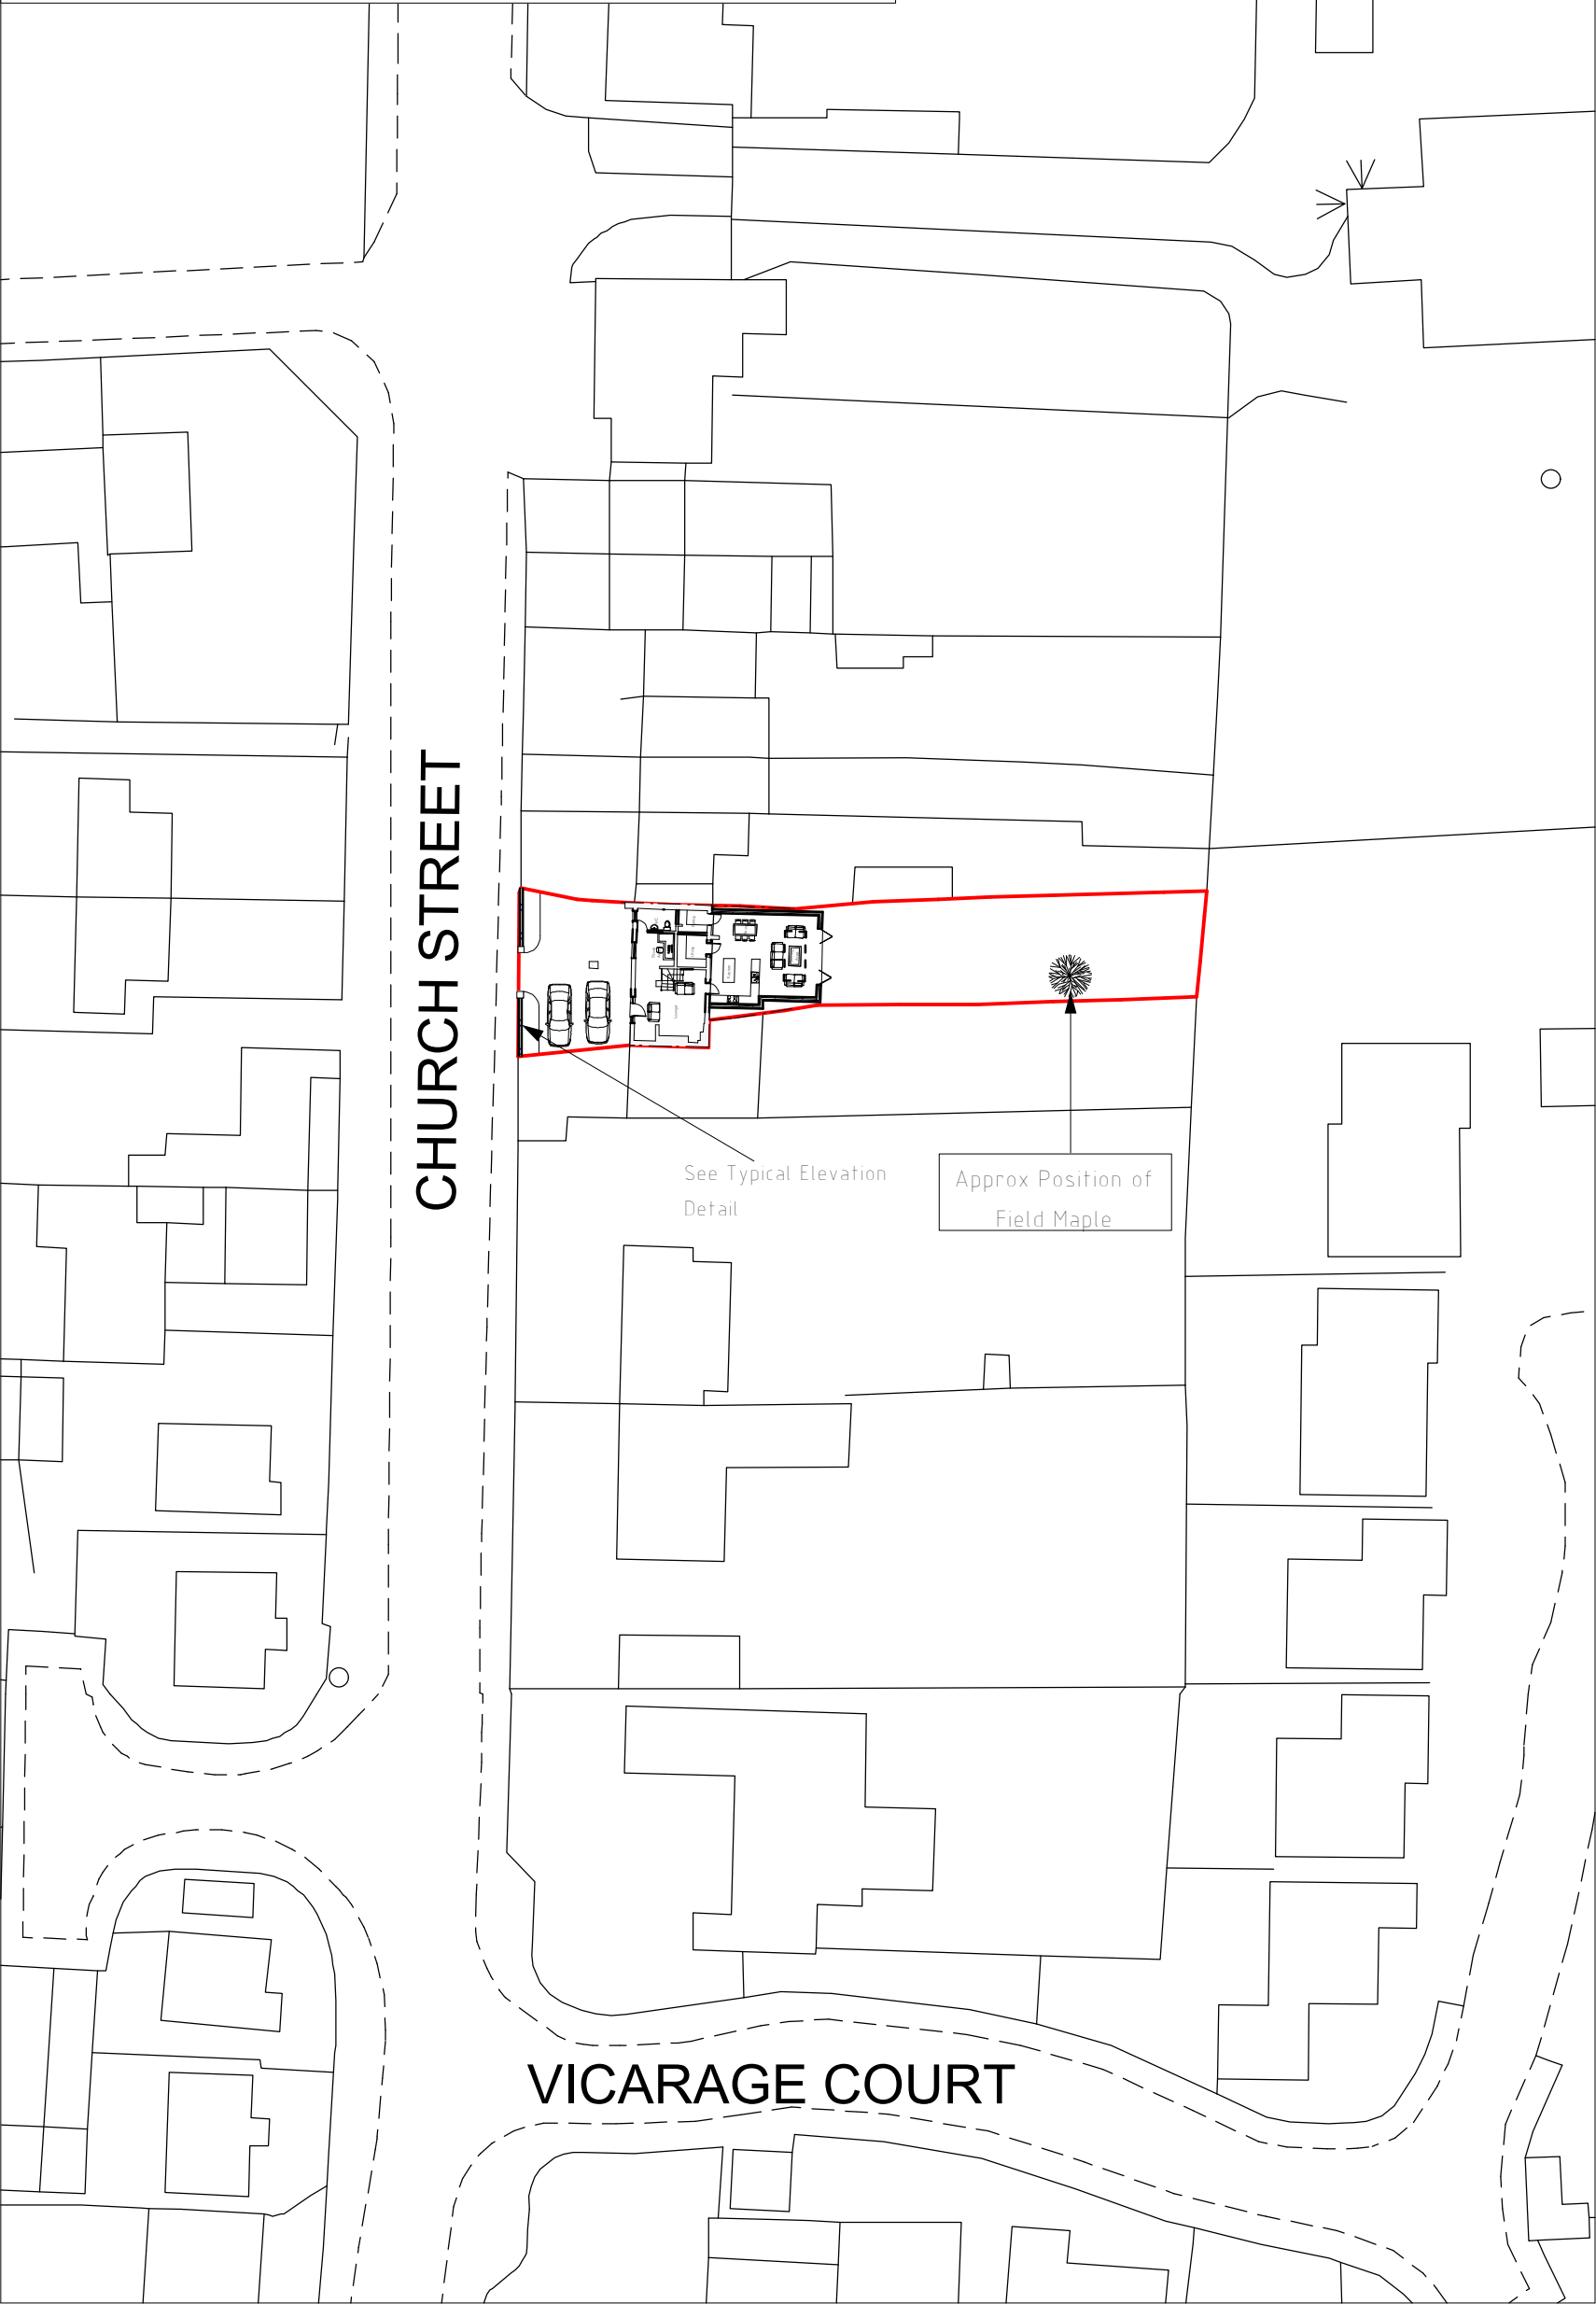


Site Plan 1:500

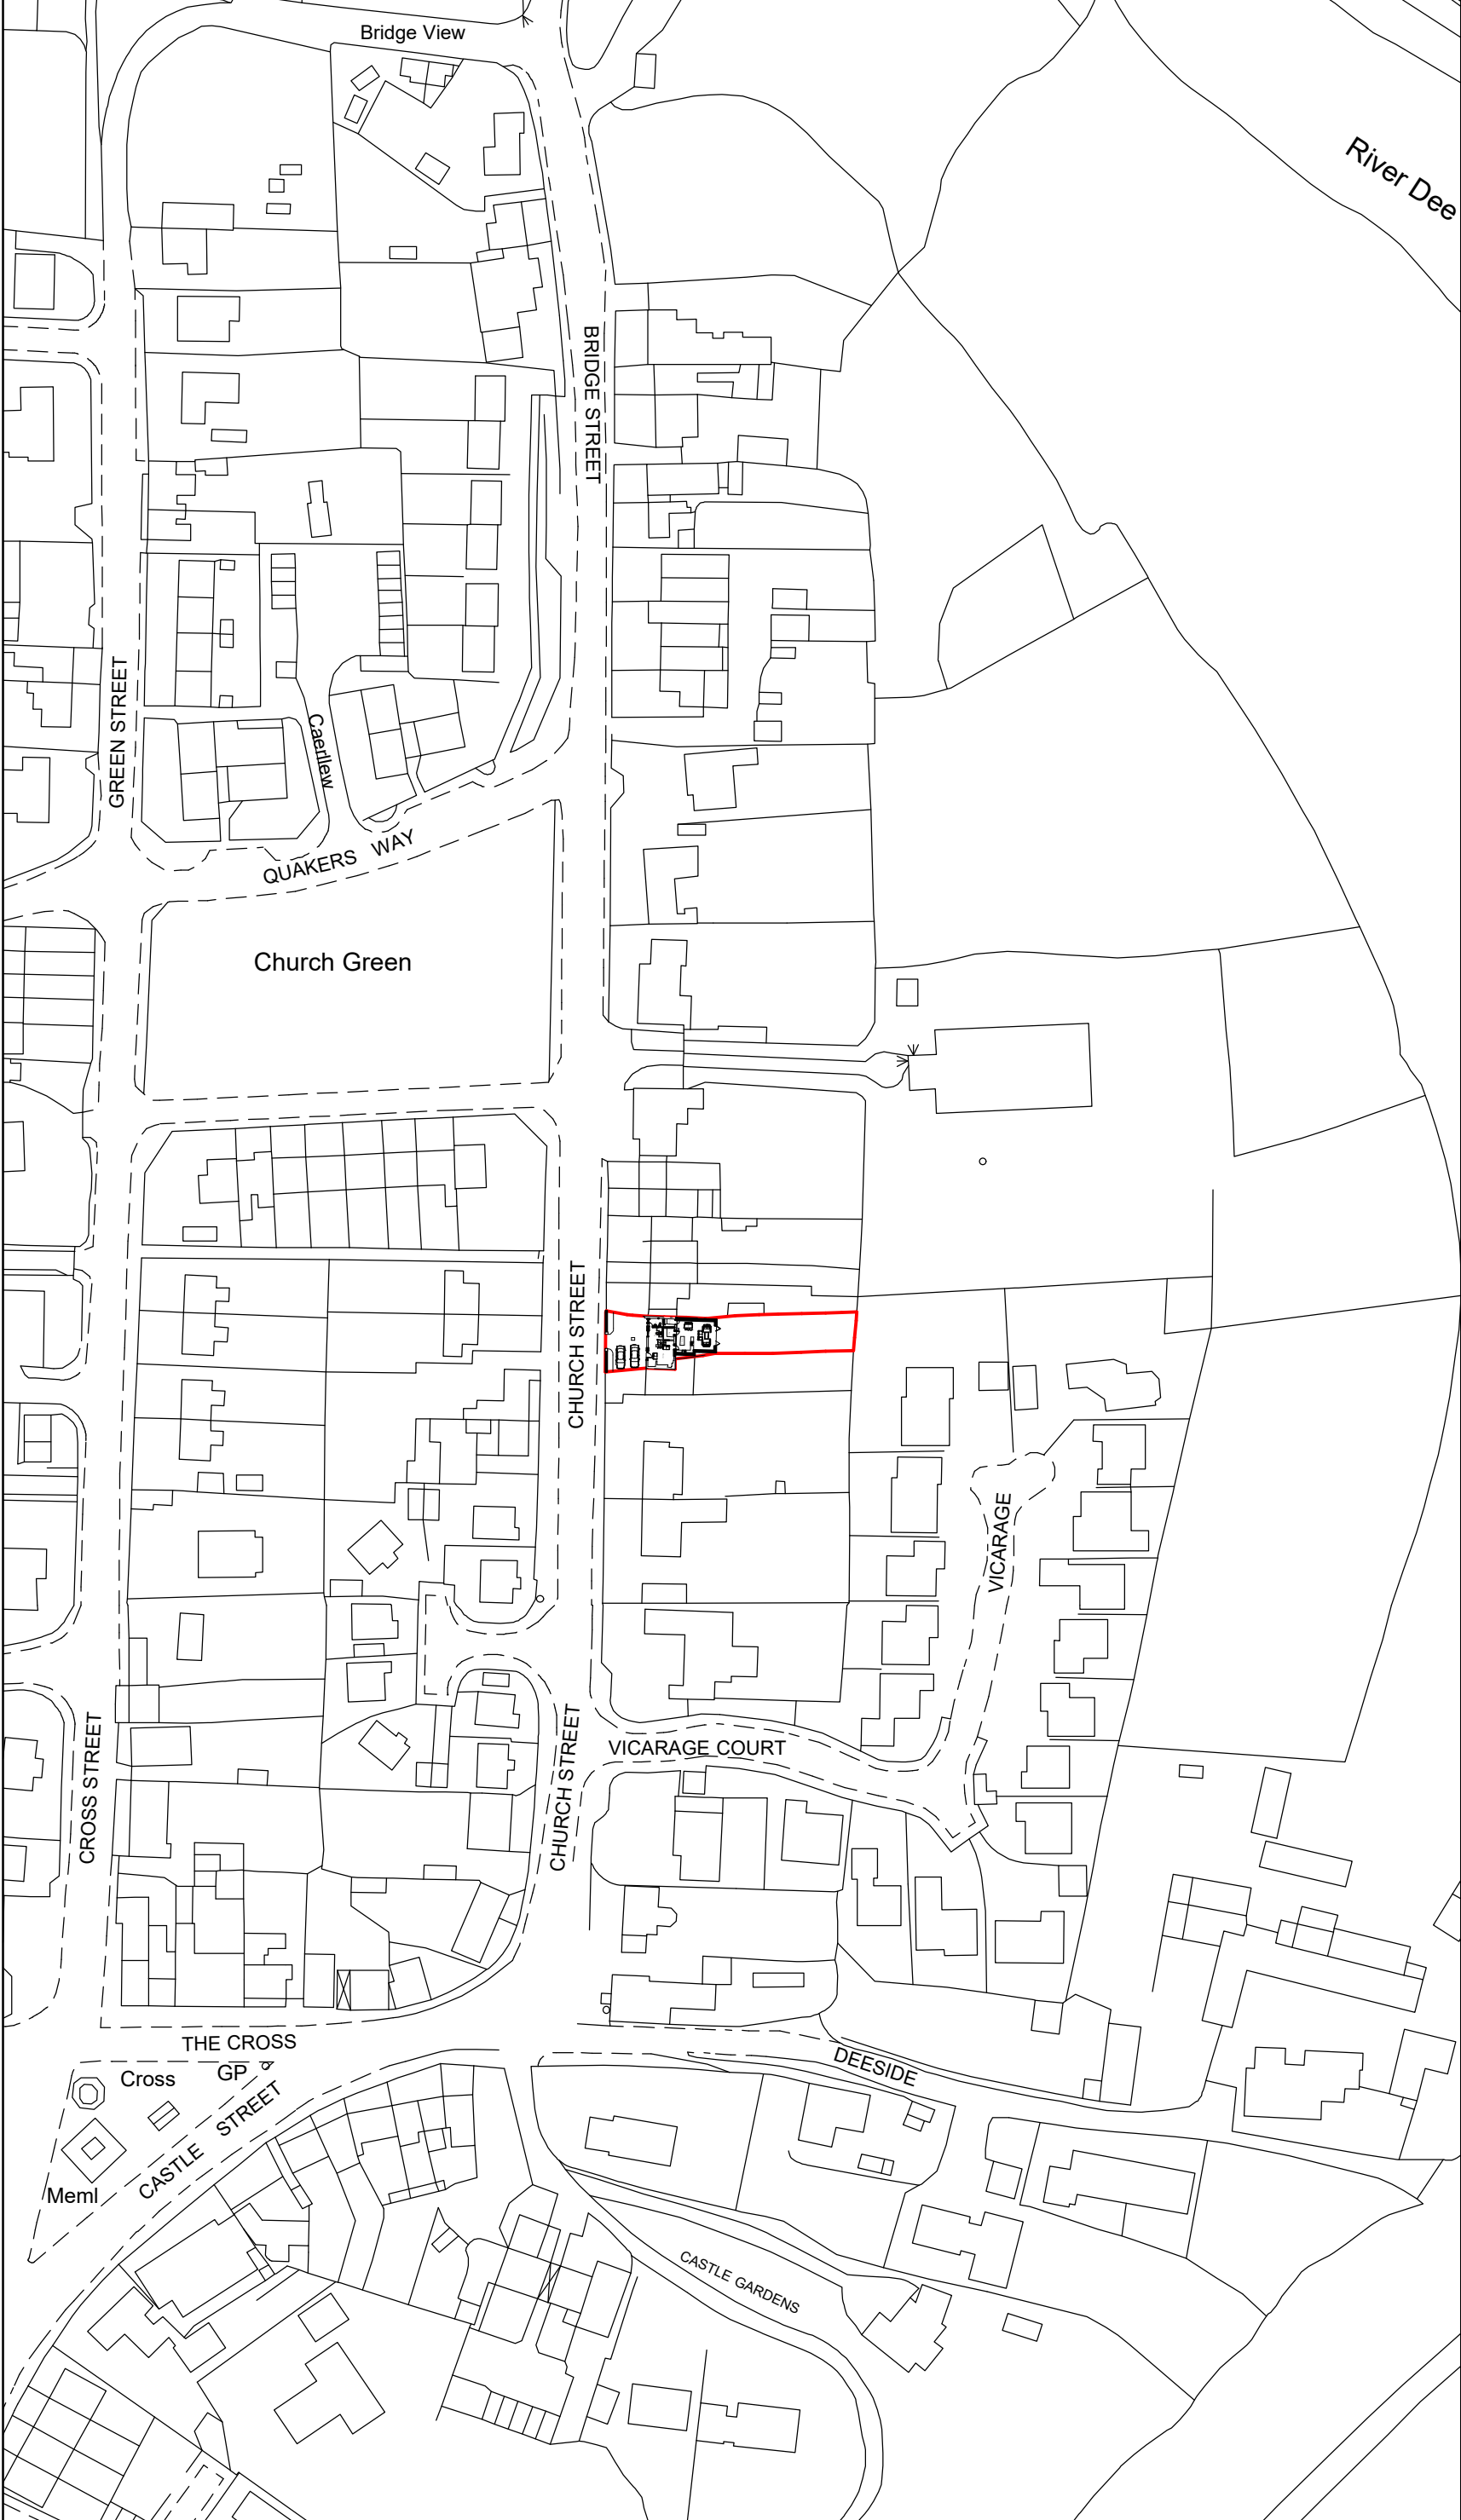

Location Plan 1:1250



Typical Elevation Front Boundary 1:50

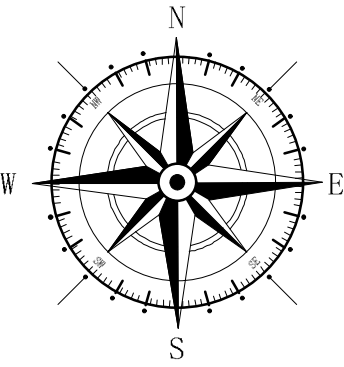

A	04/24	Nursery size and planting info added	DJE
Rev	Date	Detail	Initial

Project: Proposed Extension to
Bridgewater
Church Street
Holt
LL13 9JP

Title: Proposed: Site & Location	Scale: (A2) 1:500 & 1:250
--	---------------------------------

Drawn By: L.Roberts	Date: Feb 24
------------------------	-----------------

Drawing No: DC143/004	Sheet: 1 of 1
--------------------------	------------------

blueprint
architectural services

 Office 3K4,
Redwither Business Tower,
Wrexham. LL13 9XT
Tel: 01978 356500
www.blueprintarchitectural.com
© copyright all rights reserved