



FIRST FLOOR PLAN

1 : 100

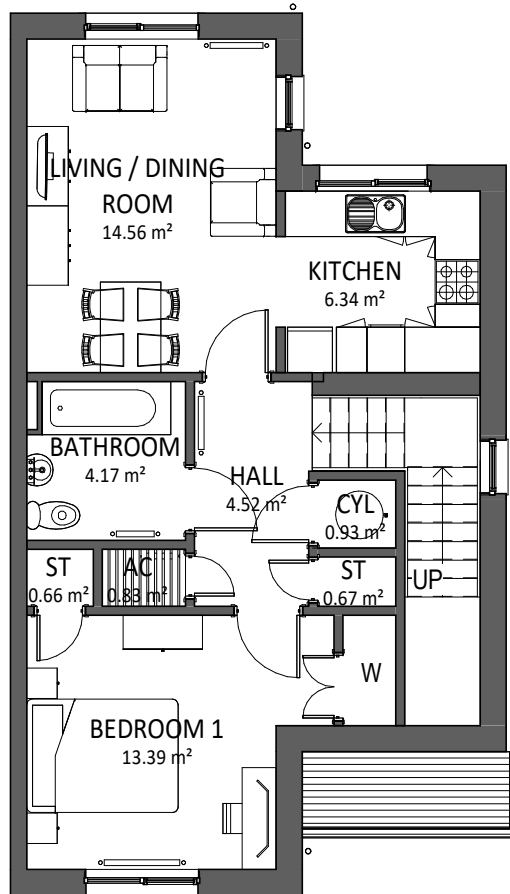

GROUND FLOOR PLAN

1 : 100

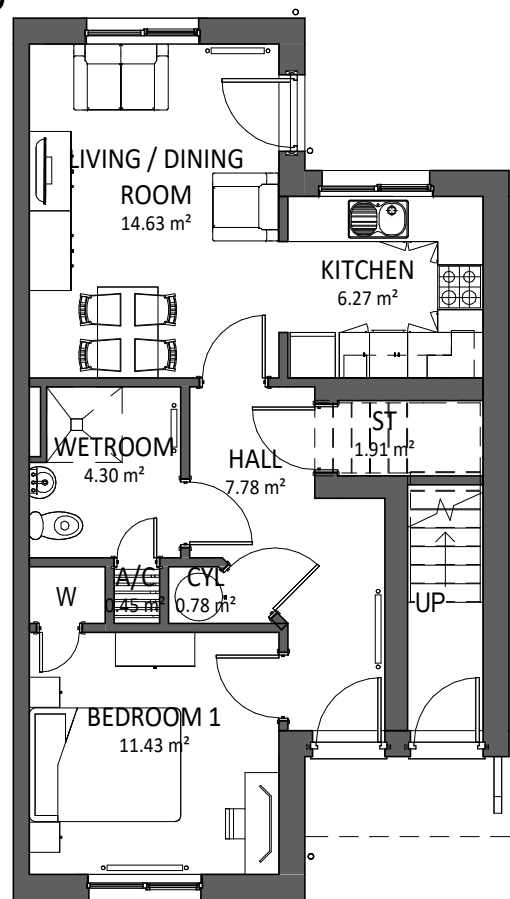


FRONT ELEVATION

1 : 100



REAR ELEVATION

1 : 100

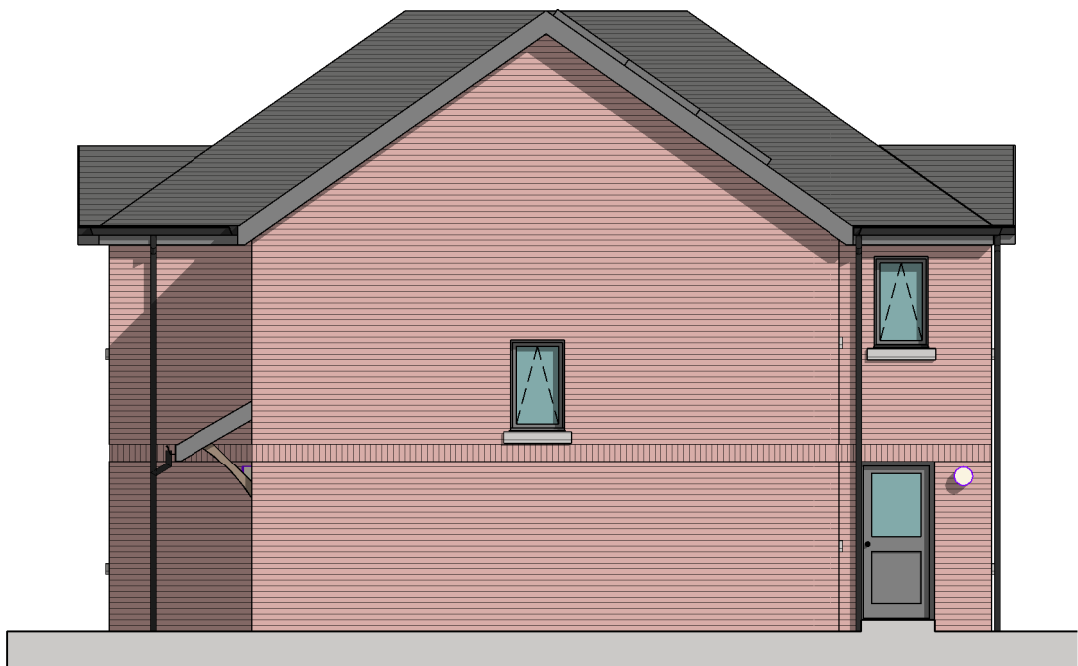


SIDE ELEVATION

1 : 100

MATERIAL KEY

- ROOF TILES
- BRICK
- BUFF ARTSTONE CILLS TO WINDOWS
- WINDOWS AND DOORS - UPVC GRAPHITE
- FACIAS, SOFFITS AND RWG'S - UPVC

 

VISUAL SCALE 1:100 @ A3

Area Schedule (GIA)

GROUND FLOOR	50.0 m²
FF ENT	3.3 m²
FIRST FLOOR	56.7 m²
	109.9 m²

PLOT - 5,6,38,39,42,43

REV	DESCRIPTION	DATE	BY
B	GF + FF LAYOUT AMENDED TO SUITE CYLINDER STORES + SOLDIER COURSE ADDED	18/09/24	OR
A	AMENDED FF KITCHEN LAYOUT TO MIRROR GF KITCHEN	04/06/24	OR

THIS DRAWING IS THE COPYRIGHT OF AINSLEY GOMMON ARCHITECTS. DO NOT SCALE FROM THIS DRAWING. WORK TO FIGURED DIMENSIONS ONLY. CHECK ALL DIMENSIONS ON SITE. ANY DISCREPANCIES TO BE NOTIFIED TO THE ARCHITECT. ELEMENTS OF STRUCTURE SHOWN ARE INDICATIVE AND FOR GUIDANCE. FINAL DESIGN TO BE AS STRUCTURAL ENGINEERS DETAILS AND SPECIFICATION.

PROJECT
BERSE RD, WREXHAM
for ADRA

DRAWING TITLE
2P1B APARTMENT PLANS
AND ELEVATIONS

SCALE @A3 | DATE | DRAWN | CHECKED
1 : 100 | 21/11/22 | OR | SV

DRAWING STATUS
FOR TENDER

JOB No | DRAWING No | REVISION
C1091 | 100 | B

AG | **A** | **AINSLEY GOMMON ARCHITECTS**

THE OLD POLICE STATION, 15 GLYNNE WAY, HAWARDEN, CH5 3NS
Tel: 01244 537 100 | wales@agarchitects.co.uk | www.agarchitects.co.uk

Ainsley Gomon Architects Ltd. Registered in England & Wales No. 4187948
Registered Office: 1 Price Street, Hamilton Square, Birkenhead CH41 6JN

PRINTED: 18/09/2024 13:09:24

A3