


This drawing is the property of W.W. Architects, Inc. and is to be used only for the project and location specified. It is not to be reproduced, stored in a retrieval system, or transmitted in any form or by any means, electronic, mechanical, photocopying, recording, or by any information storage and retrieval system, without the prior written permission of W.W. Architects, Inc. No part of this drawing may be used for any other project without the prior written permission of W.W. Architects, Inc.



ELEVATION 3

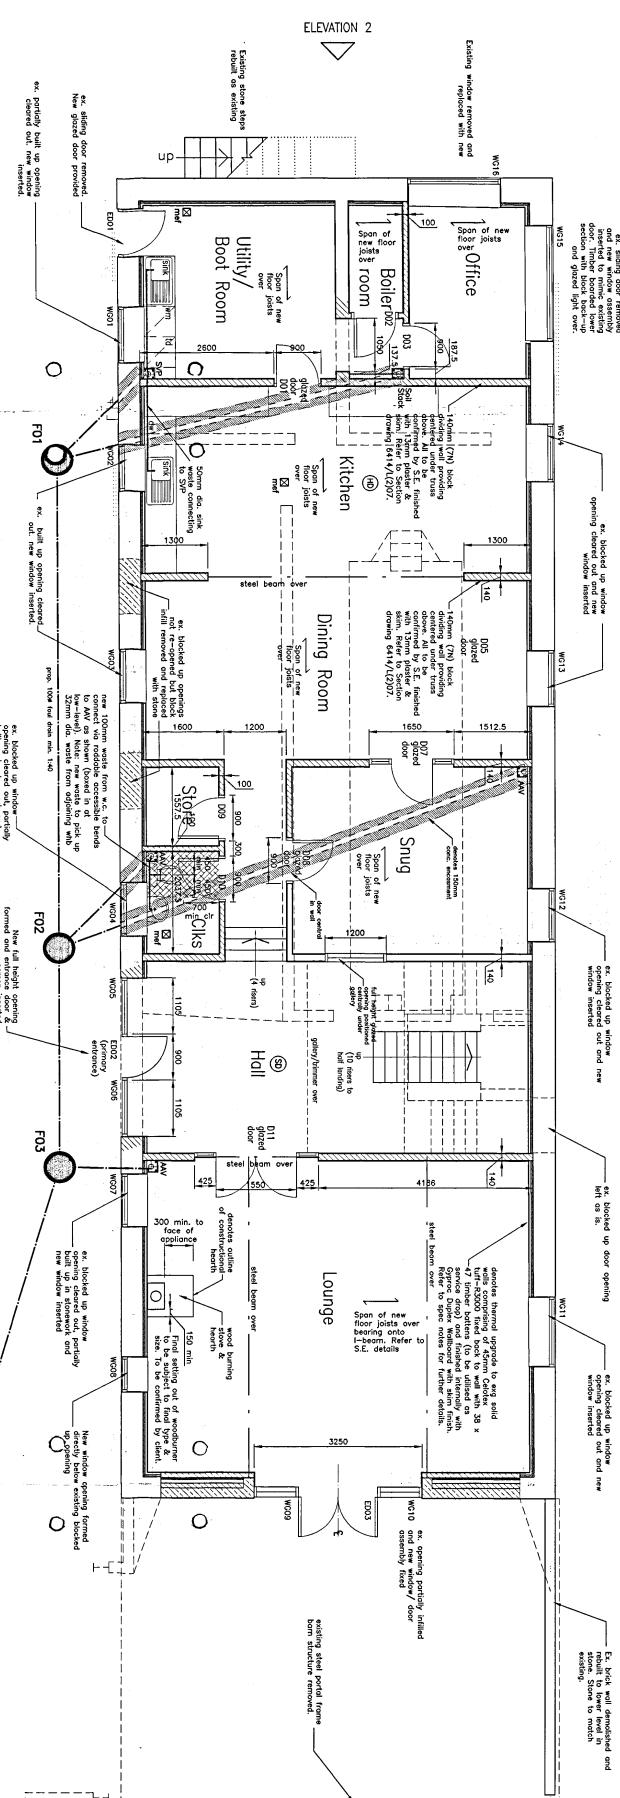

ELEVATION 2

ELEVATION 4

GENERAL DRAINAGE NOTES: SANITARY/DRAINAGE NOTES: FOUNDATIONS:

P.I.C. inspection chambers where invert does not exceed 1m. manholes with invert exceeding 1.5m constructed with p.c. pipe and concrete. All drainage systems to be installed in accordance with the Building Regulations. 

The drawing to be read in conjunction with all other relevant drawings. Any discrepancies to be reported immediately. Refer to Building Regulations Notes/Specification for general construction. Refer to Building Regulations Notes/Specification for general construction.

GENERAL NOTES:

REVISIONS		DATE	BY	CHKD
1	ISSUED FOR PERMIT	12/20/07	W.W.	W.W.
2	ISSUED FOR PERMIT	12/20/07	W.W.	W.W.
Property Match Renovations
The Barn, Higher Dene Road,
Wrexham
The Barn, Proposed Ground Floor Plan
Date: 12/20/07
Drawn: EDW
Checked: D
W.W. ARCHITECTS, CO. UK

0 10 20 30 40 50 60 70 80 90 100m METRIC SCALE