
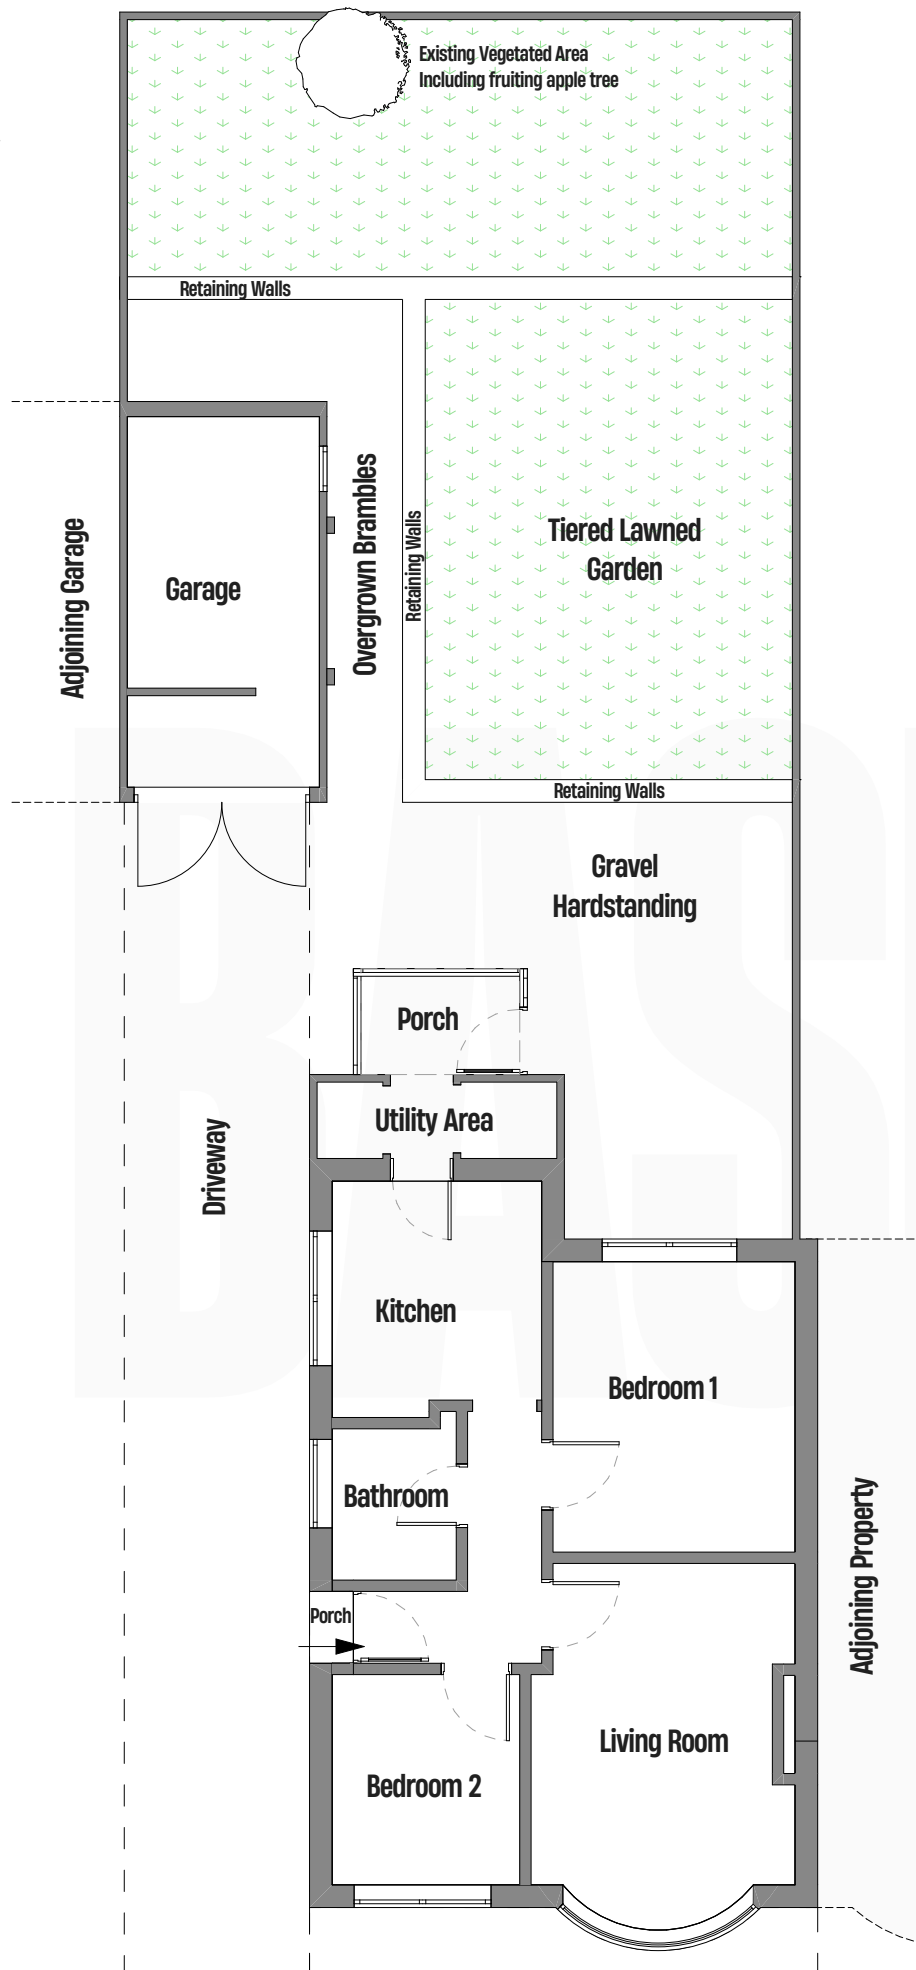


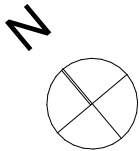

BASE

Offices:

SHREWSBURY, CONWY, CHESTER

Tel: **01743 236 400** | Tel: **01244 569 008**

Email: **HELLO@BASEARCHITECTURE.CO.UK**

Web: **BASEARCHITECTURE.CO.UK**

Note:

Only indicative Garden layout is shown. Area has not been accurately surveyed.

Rev.	Revision Description.
By.	
Chk.	

Scale. 1:100 @ A4	Drawn by. BG
----------------------	-----------------

Date. 21.02.24	Chk. JH
-------------------	------------

Project Title
40 Sandringham Rd, Wrexham

Client
Jo Marsh

Drawing Title
Existing Floor Plans

Project No. BA4227	Drawing No. EX-001	Rev.
-----------------------	-----------------------	------

This drawing is the property of base Architecture & Design Ltd. It shall not be copied or scanned, in part or whole, without prior consent of base Architecture and Design. Do not scale this drawing.

RIBA



SCALE BAR 1:100

