


By Department Legend

- Apartment 1 - 47m²
- Apartment 2 - 37m²
- Apartment 3 - 58m²
- Apartment 4 - 43m²
- Apartment 5 - 48m²
- Apartment 6 - 63m²

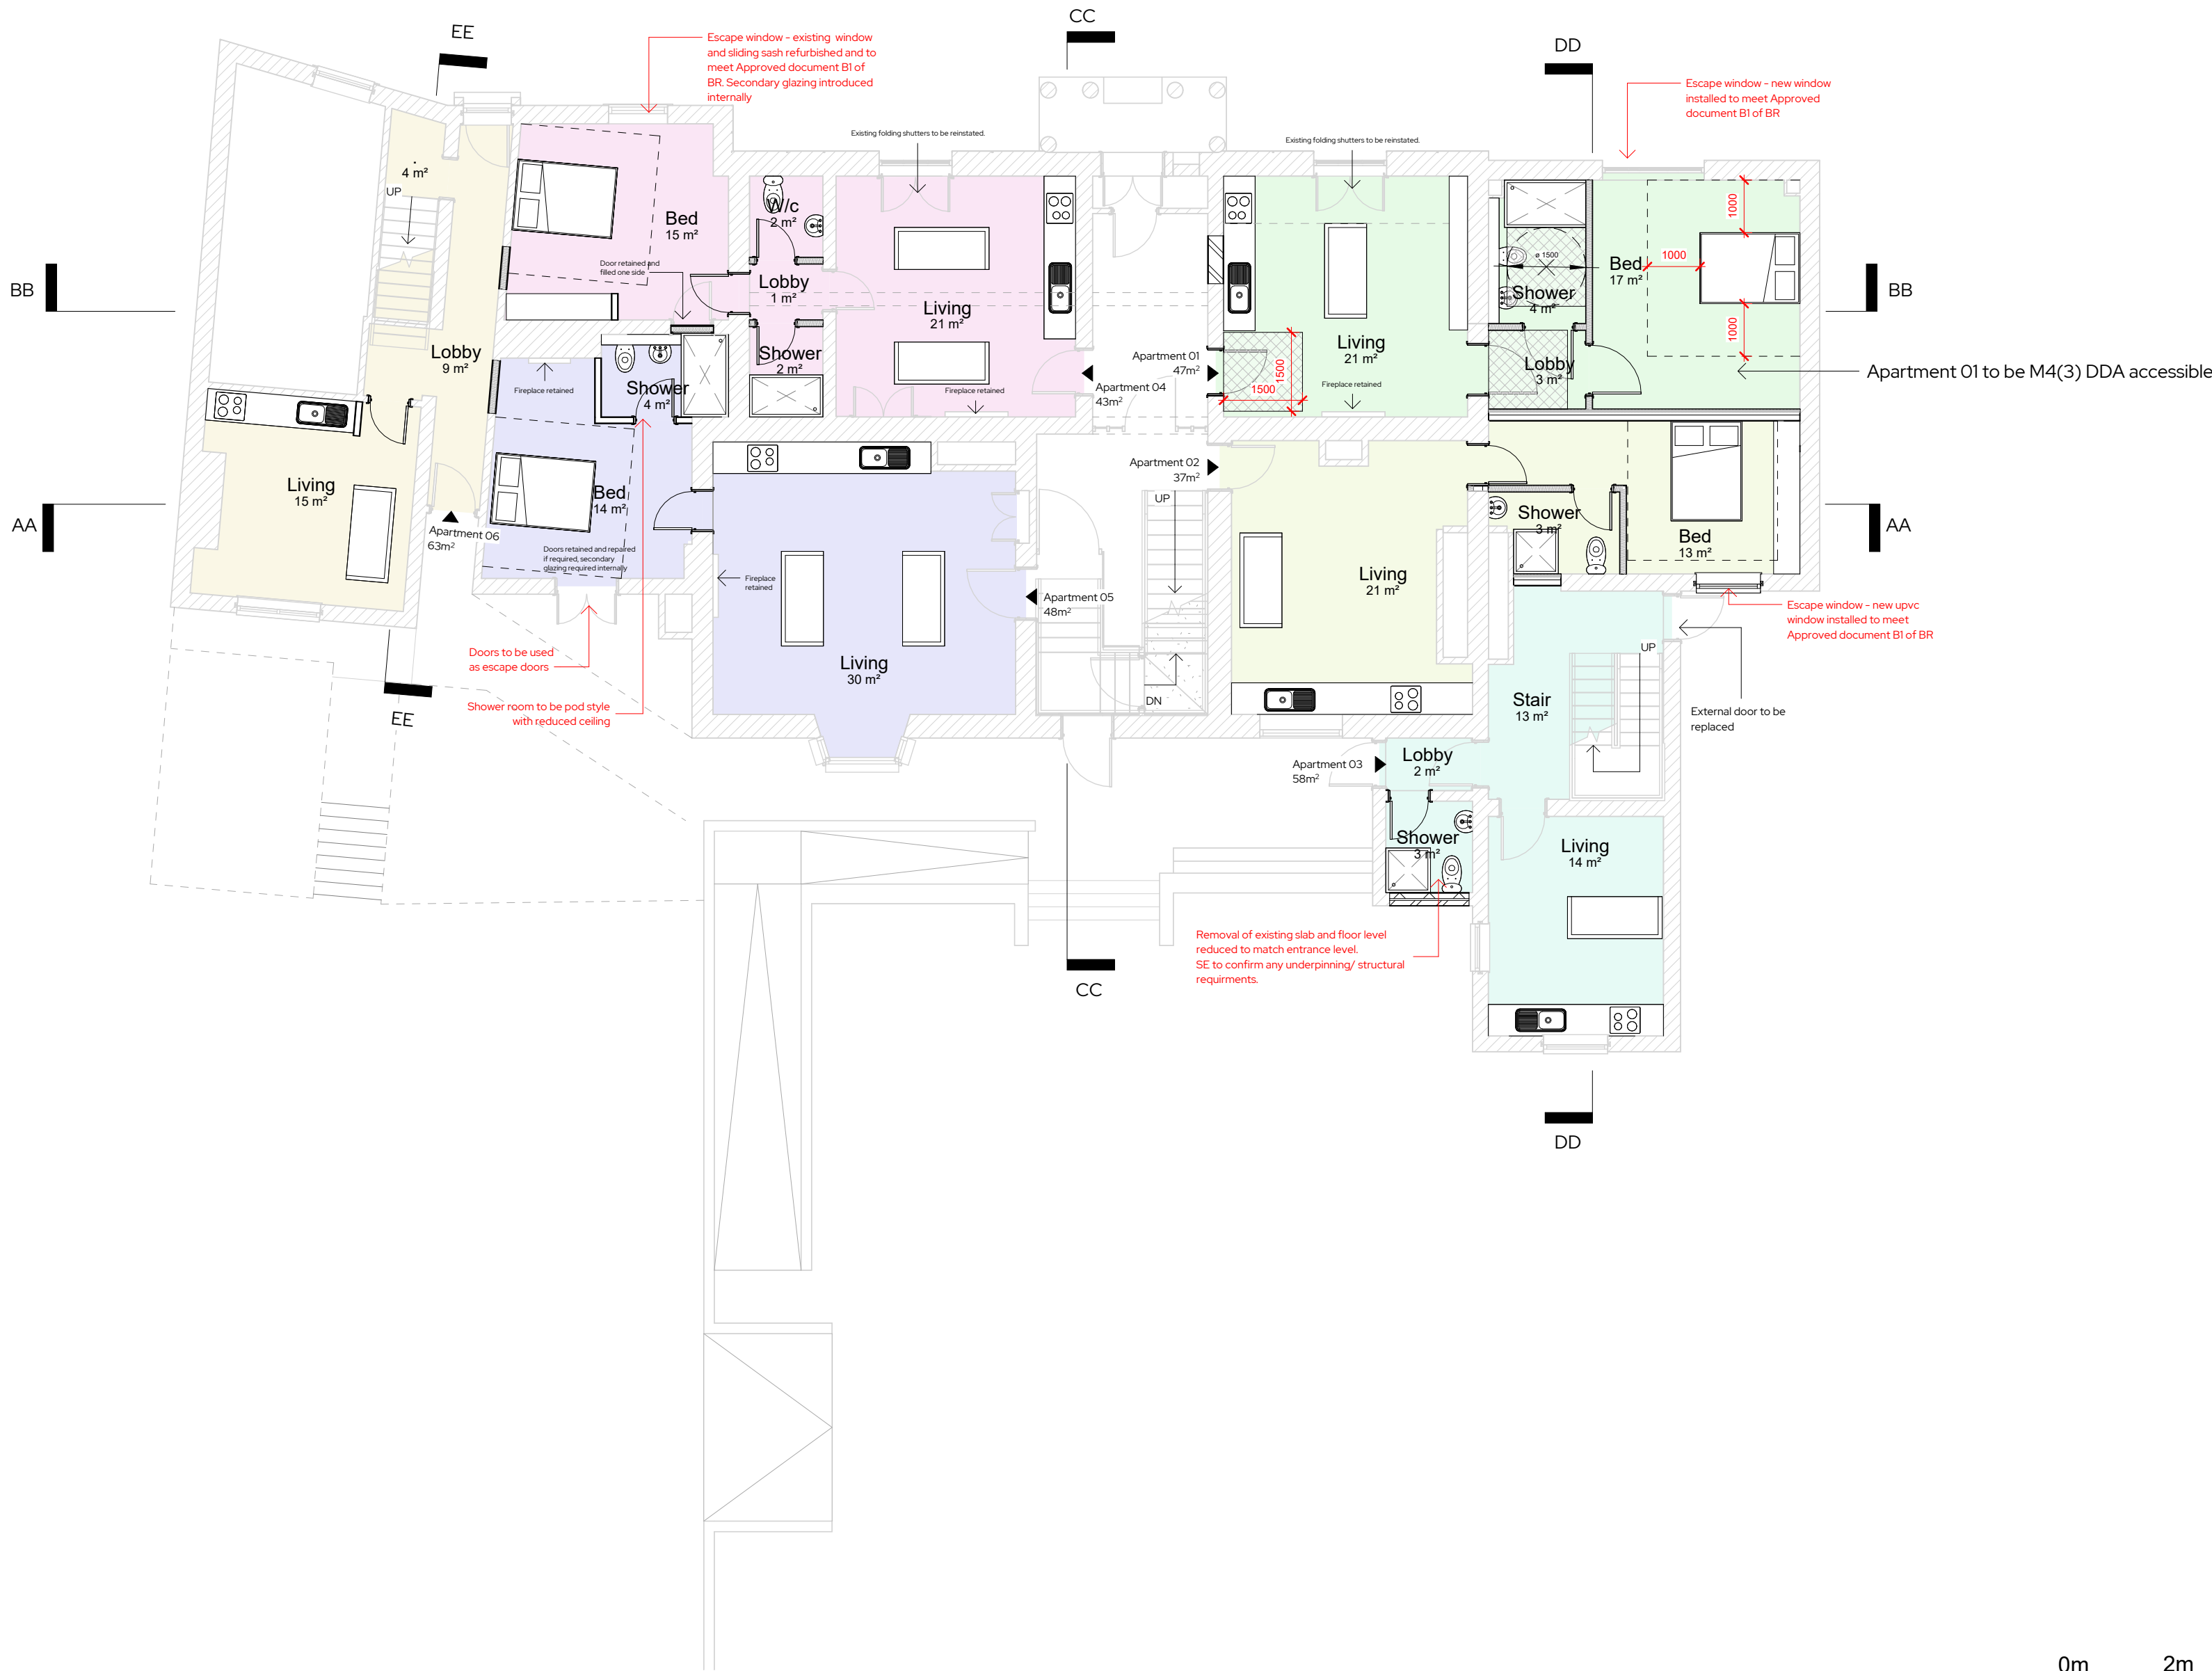

REV	Date	Description	Issued	Additional Notes

Project Title	23 Chester Street, Wrexham
Client Name	Happy Days Group
Project Address	23 Chester Street, Wrexham, LL13 8BG

Title

Ground Floor Plan - Proposed

Drawing No.

1268 -03 -03-004

Date	07/05/24	Scale	1: 100	Sheet Size	A2	Drawn by	RJ	Checked by	DB
------	----------	-------	--------	------------	----	----------	----	------------	----

STUDIO256
Architecture • Design • Build

Unit 256, Slater Studios, 9 Slater Street, Liverpool, L1 4BW
admin@studio256design.co.uk / +44 (0)151 345 7600