




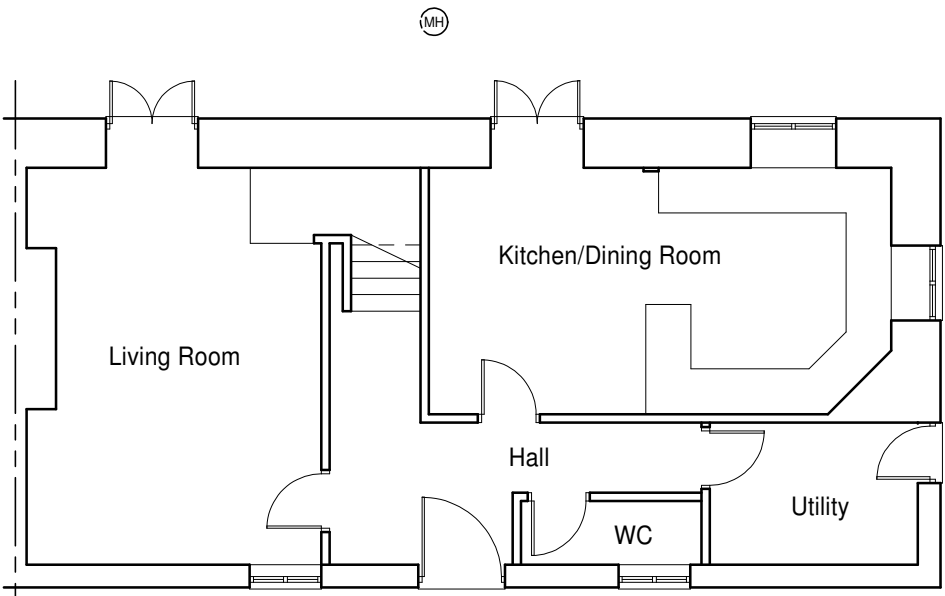


Ground Floor Plan

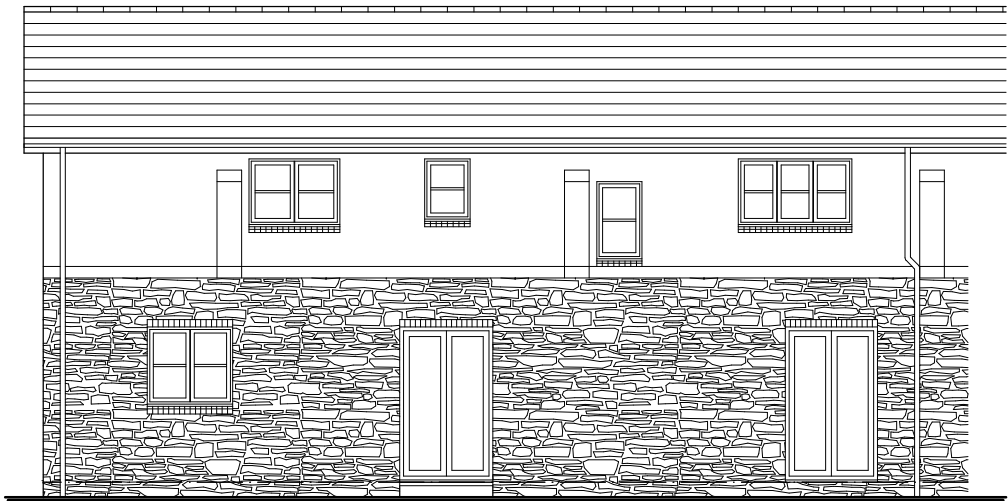

Rear Elevation

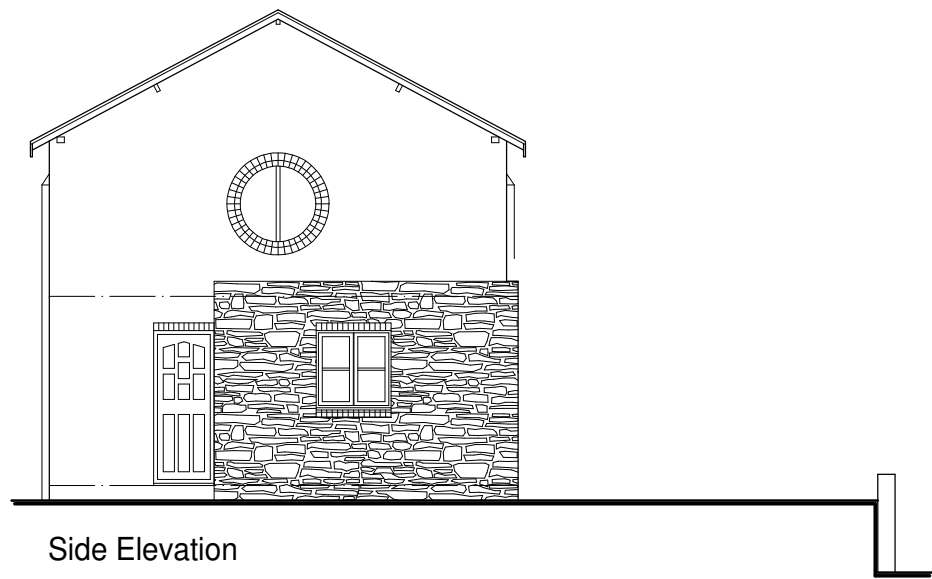

Side Elevation

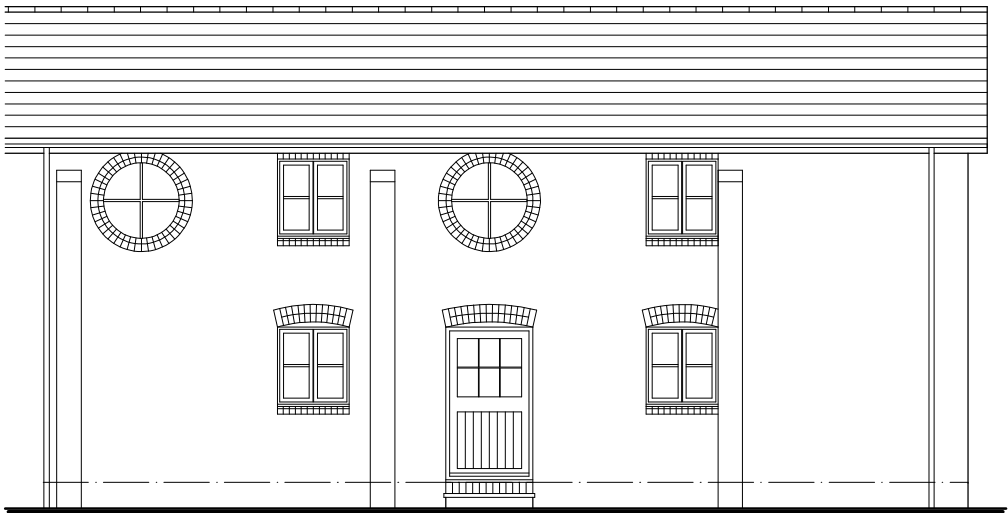

Front Elevation



Rev.	Date	Initials	Remarks
	00-00-00	DAP	XXXX

Proposed Extension & Alterations @ 5, Rackery Hall Mews, Llay, Wrexham LL12 0QB for Mr & Mrs. Swatman		Drawn mjc Checked gws	 Paterson Macaulay & Owens Bebington Telephone 0151 334 0589 Fax 0151 334 0589 Mold Telephone 01352 755703 Fax 01352 755613 E-Mail enquiries@pmoarchitects.co.uk
Existing Ground Floor Plan & Elevations		Date 01/23	
This drawing is COPYRIGHT Contractors must check all dimensions on site Only figured dimensions are to be worked from Discrepancies must be reported immediately to the Architects before proceeding		Scale 1:100	
Job no 5167		Dwg no S01	Rev -