



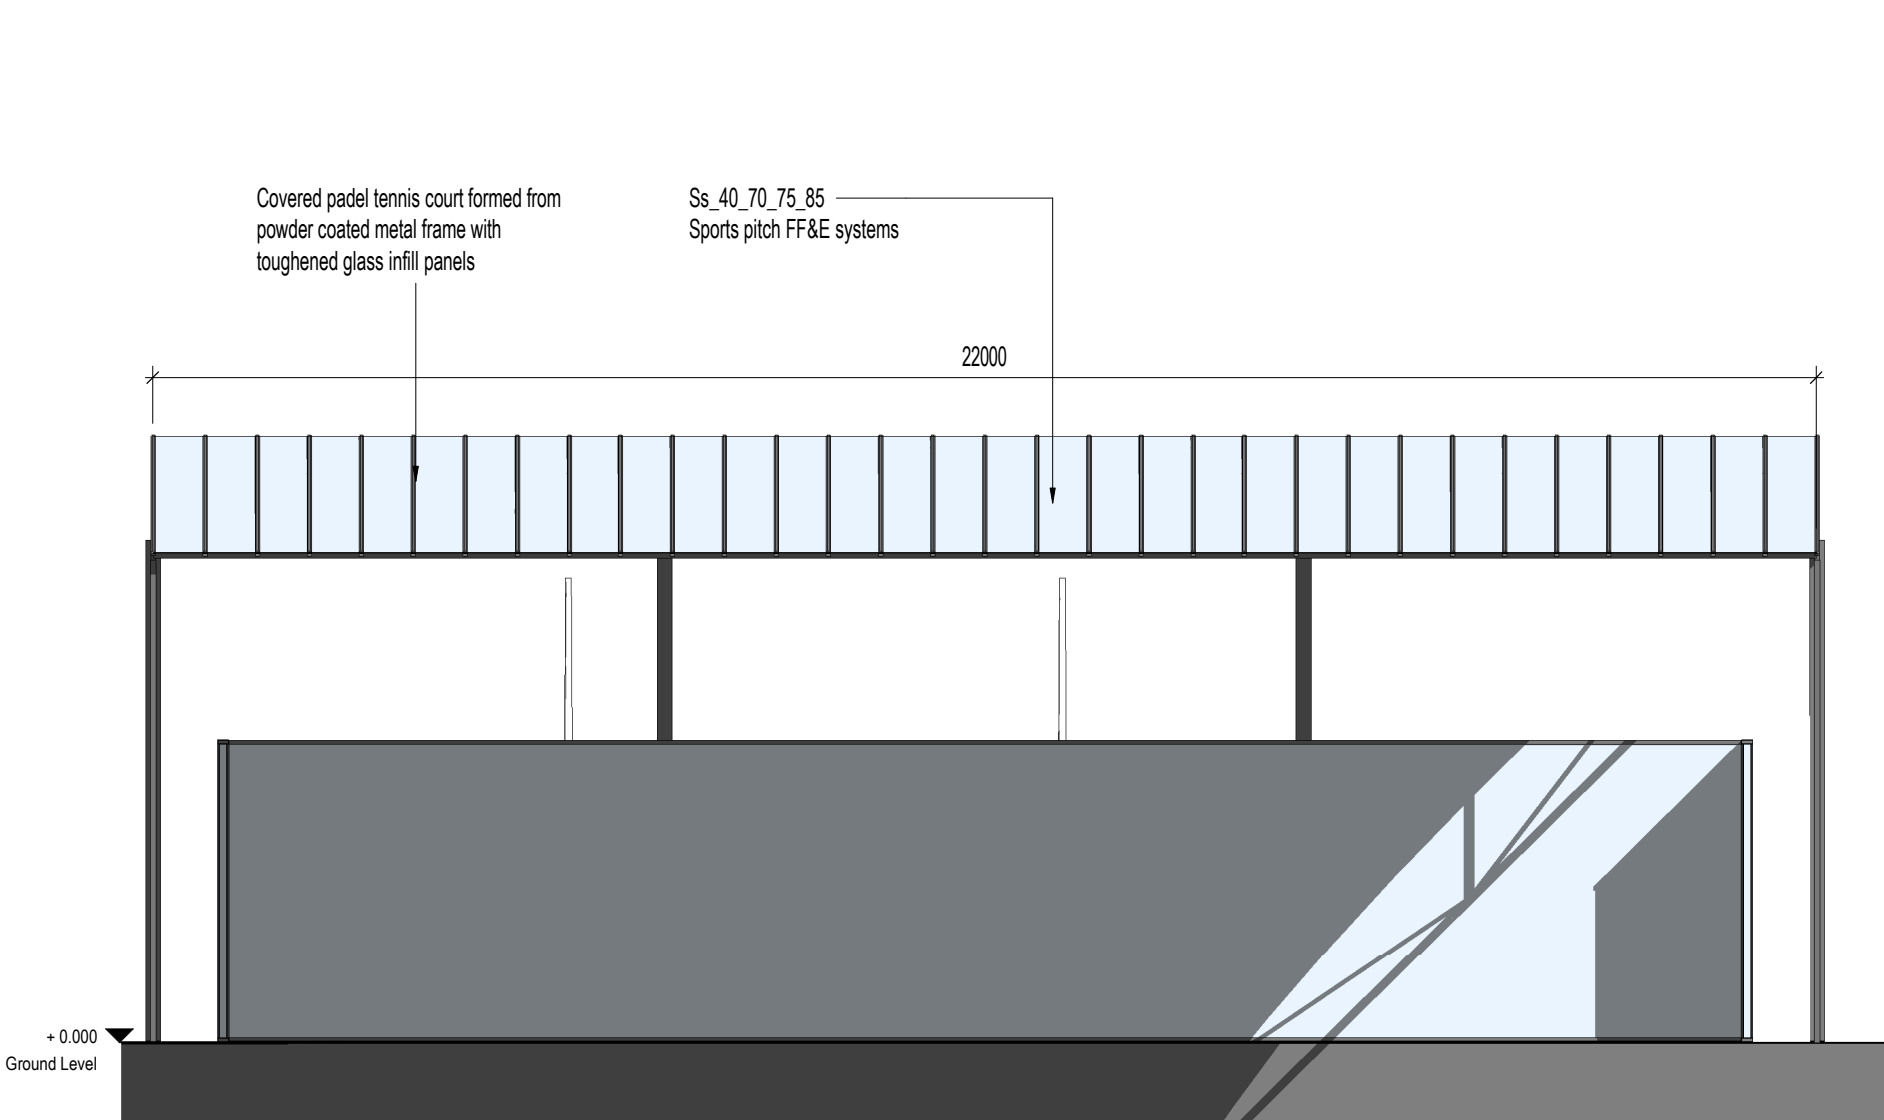

Proposed - Long Elevation of Proposed Padel Tennis Court
1 : 100

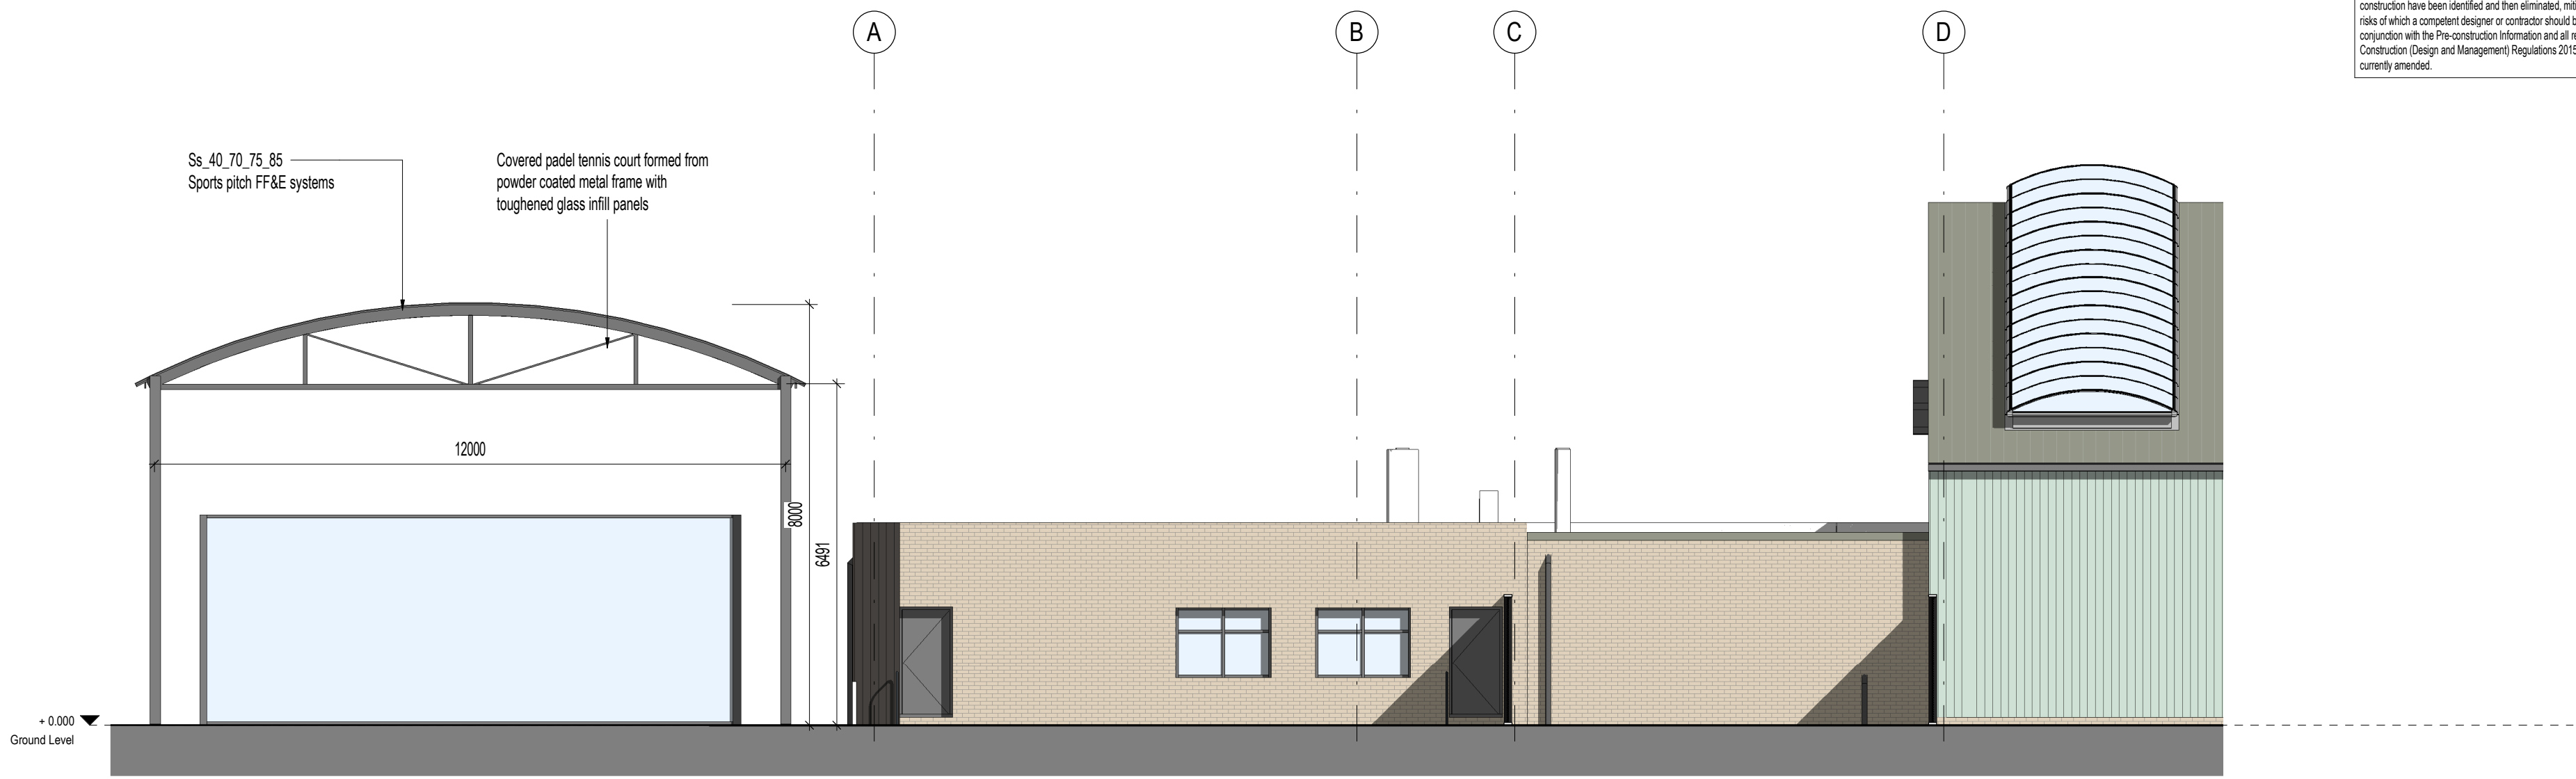

Proposed - Short Elevation of Proposed Padel Tennis Court
1 : 100



Padel Tennis Court Example Image 1



Padel Tennis Court Example Image 2

004	Site plan updated to reflect top. Padel tennis court and canopy set out adjusted. Replacement conservatory extension added to front. New cladding to building facade. Biodiversity enhancements added.	03/05/2024
003	Drawings updated following omission of internal tennis courts & side accommodation.	18/04/2024
002	Updated following Client comments	25/01/2024
001	Tender Issue	15/01/2024
000	Initial Issue	20/11/2023
REV DESCRIPTION DRAWN BY CHECKED BY APPROVED BY DATE		
SCHEMATIC PLAN OF WORK WORKSPACE		LEVEL OF MODEL DEFINITION (LoD)
Stage 4 - Technical Design		LoD 4a - Process Model
PURPOSE OF ISSUE - SUITABLE FOR ...		STATUS or SUITABILITY
Tender		Status S2 - Delivery Team Information



CARDIFF 029 2052 8140
LONDON 0207 138 3560
WREXHAM 01978 357 887
www.lawray.co.uk

CLIENT
Wrexham Tennis Centre

PROJECT TITLE
Wrexham Tennis Centre

DRAWING TITLE
Proposed Padel Tennis Court Elevations

PROJECT No 19802		SCALE @ A1 1 : 100	
DRAWING No S1192.2007 AD221616 SIN ES19650		1192: Project - Originator - Volume - Level - Type - Role - Number 19650: Project - Originator - Foundation - Spatial - Form - Discipline - Number Breakdown	REVISION
WTC-LAW-XX-XX-DR-A-062003		P04	
Any discrepancy or query concerning this drawing should be referred to the Architect Copyright © LAWRY LIMITED Registered Office: Greenmeadow Springs, 1 Cae Gwyrd, Tynyfyllis, CARDIFF CF15 7AB Reg. Co. No. 2724178, VAT Reg. No. 1342446 06			

