


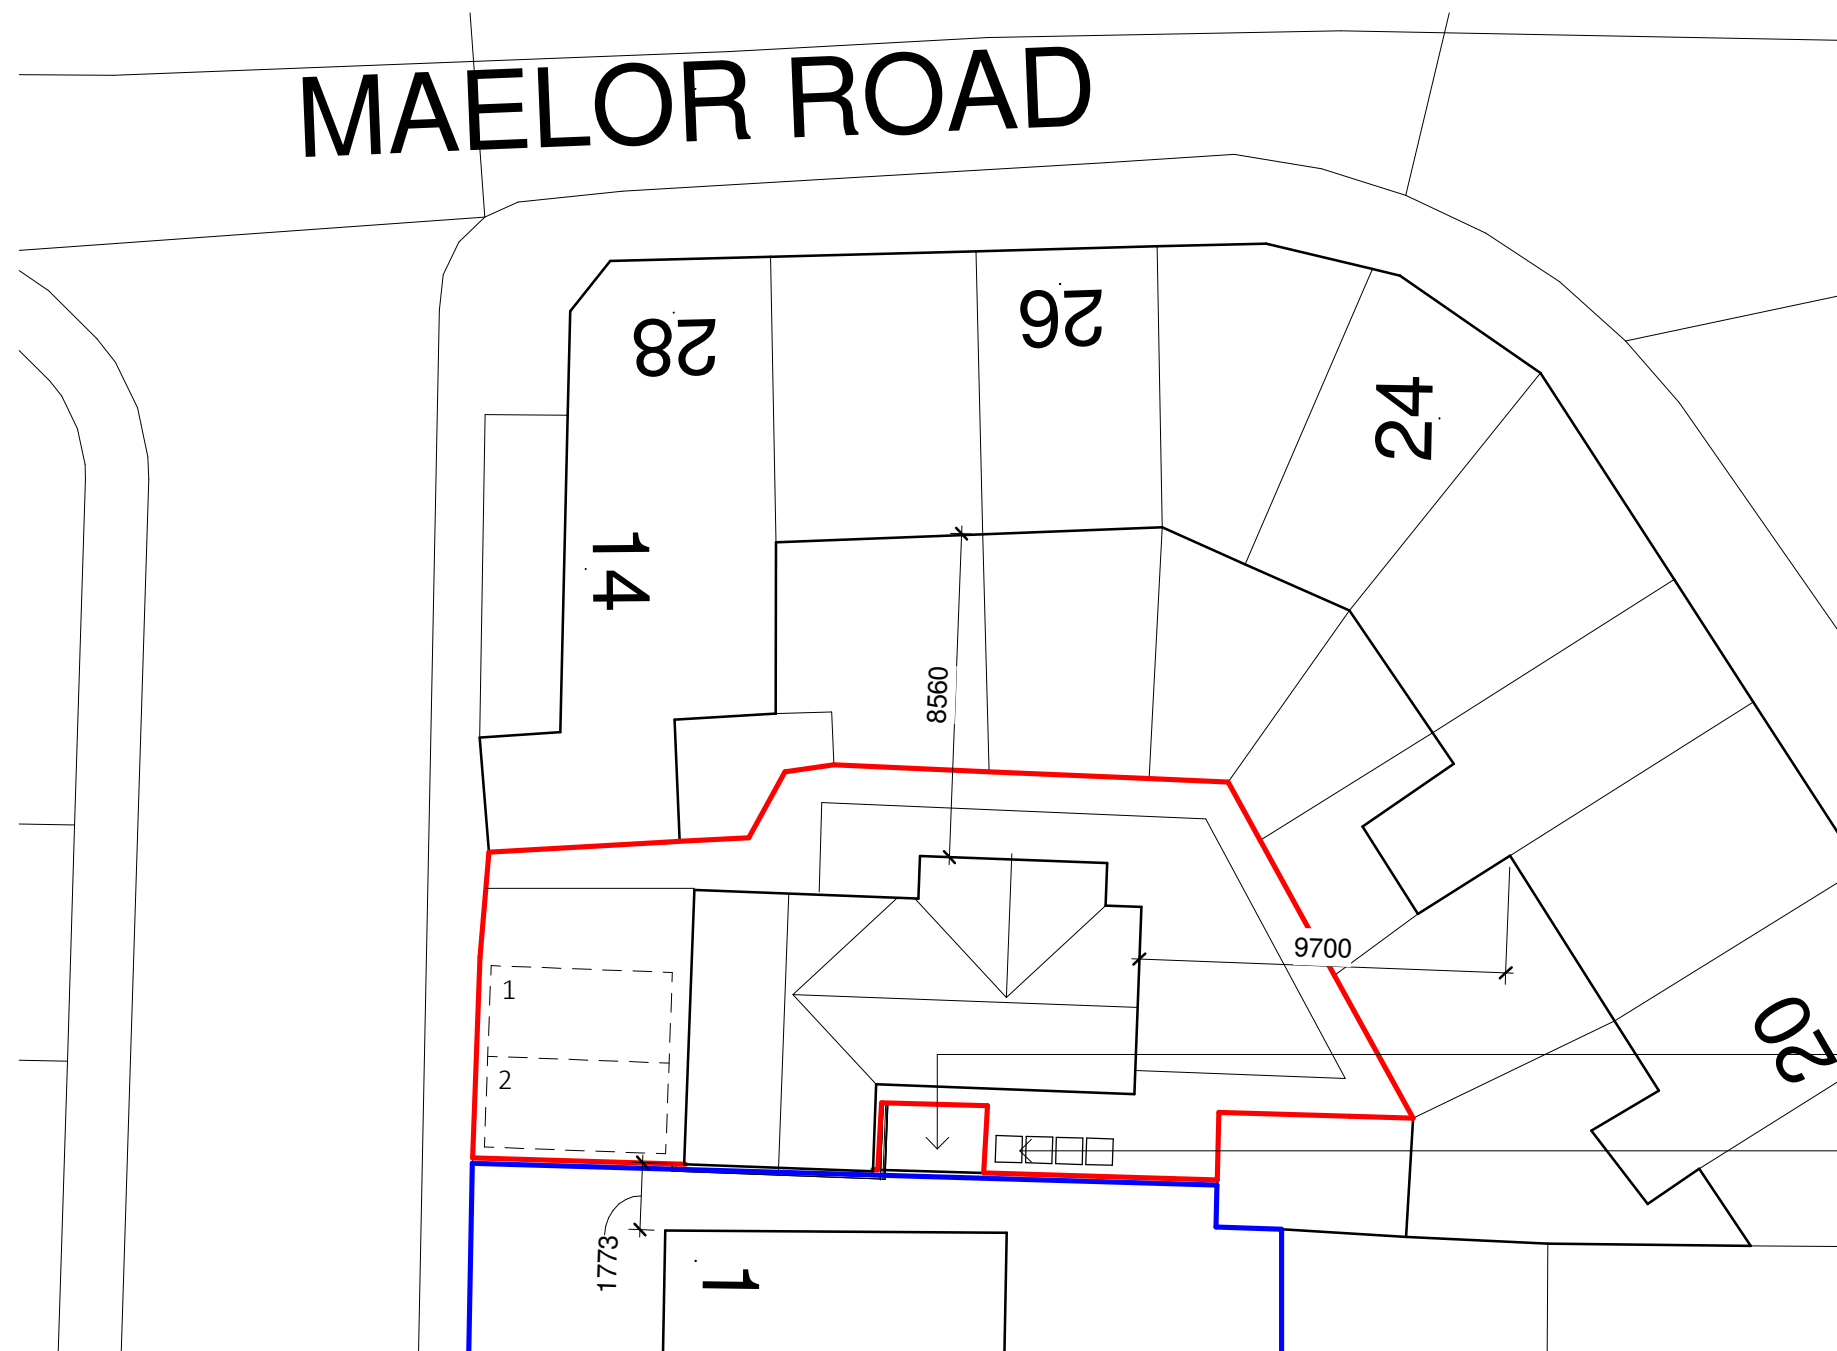

External WC
for No. 26.
Bin / recycling
storage.

CROWN COPYRIGHT AND DATABASE RIGHTS 2023 OS LICENCE NO. AC0000849896

BUILDING PARAMETER	LOWER LIMIT	UPPER LIMIT
LENGTH	5000mm	11830mm
WIDTH	4955mm	7255mm
HEIGHT	7379mm	7741mm

Proposed Site Plan

1 : 200



ARKIFY LTD.
36 Plas Tirion, Nant Parc,
Johnstown, Wrexham LL14 1UR
07543968690
geraint@arkify.uk
www.arkify.uk

Project: Offa Street, Johnstown		
Title: Proposed Site Plan		
Scale @ A3: 1 : 200	Author: GE	Date: 10/05/23
Project Ref: 23-20	Drawing No: A101	Rev. A