



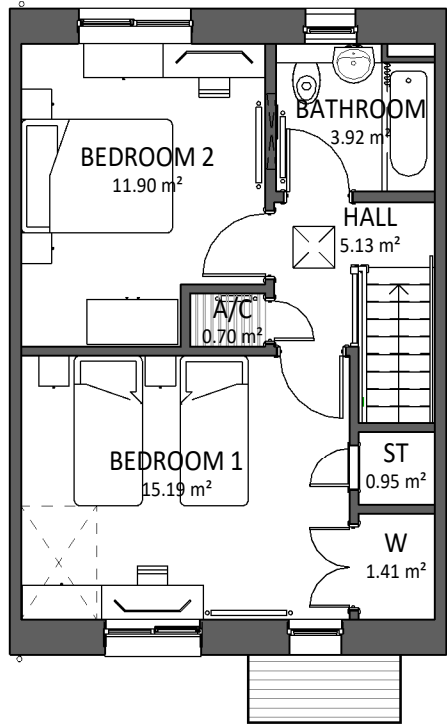

- MATERIAL KEY
- ROOF TILES
 - BRICK
 - BUFF ARTSTONE CILLS TO WINDOWS
 - WINDOWS AND DOORS - UPVC GRAPHITE
 - FACIAS, SOFFITS AND RWG'S - UPVC GRAPHITE

FIRST FLOOR PLAN

1 : 100

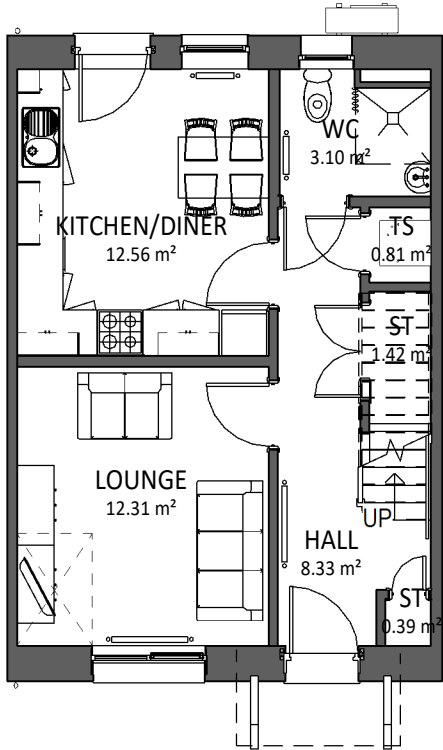


GROUND FLOOR PLAN

1 : 100




FRONT ELEVATION

1 : 100

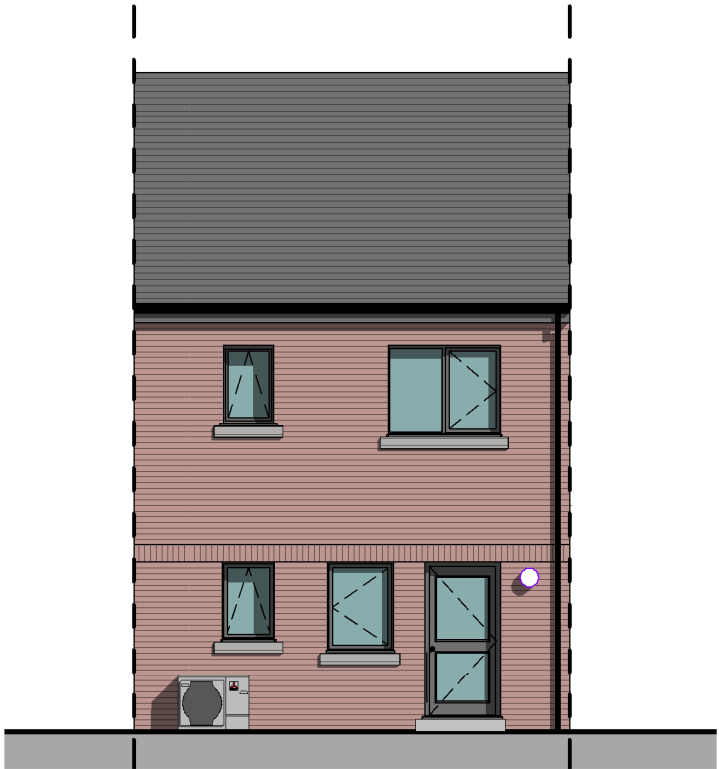

BACK ELEVATION

1 : 100

 

VISUAL SCALE 1:100 @ A3

Area Schedule (GIA)	
GROUND FLOOR	41.7 m ²
FIRST FLOOR	41.7 m ²
83.4 m ²	

PLOT 22, 46

A	REAR DOOR AMENDED; SINGLE WINDOWS FIXED; REAR WINDOW AMENDED	18.08.24	TB
---	--	----------	----

REV	DESCRIPTION	DATE	BY
-----	-------------	------	----

THIS DRAWING IS THE COPYRIGHT OF AINSLEY GOMMON ARCHITECTS. DO NOT SCALE FROM THIS DRAWING. WORK TO FIGURED DIMENSIONS ONLY. CHECK ALL DIMENSIONS ON SITE. ANY DISCREPANCIES TO BE NOTIFIED TO THE ARCHITECT. ELEMENTS OF STRUCTURE SHOWN ARE INDICATIVE AND FOR GUIDANCE. FINAL DESIGN TO BE AS STRUCTURAL ENGINEERS DETAILS AND SPECIFICATION.

PROJECT
BERSE RD, WREXHAM
for ADRA CYF.

DRAWING TITLE
4P2B HOUSE PLANS &
ELEVATIONS (MID
TERRACE)

SCALE	@A3	DATE	DRAWN	CHECKED
	1 : 100	15/12/22	OR	SV

DRAWING STATUS
FOR TENDER

JOB No	DRAWING No	REVISION
C1091	106	A

AG

AINSLEY GOMMON
ARCHITECTS

THE OLD POLICE STATION, 15 GLYNNE WAY, HAWARDEN, CH5 3NS
Tel: 01244 537 100 | wales@agarchitects.co.uk | www.agarchitects.co.uk

Ainsley Gomon Architects Ltd. Registered in England & Wales No. 4187948
Registered Office: 1 Price Street, Hamilton Square, Birkenhead CH41 6JN

PRINTED: 18/09/2024 12:41:21

A3