


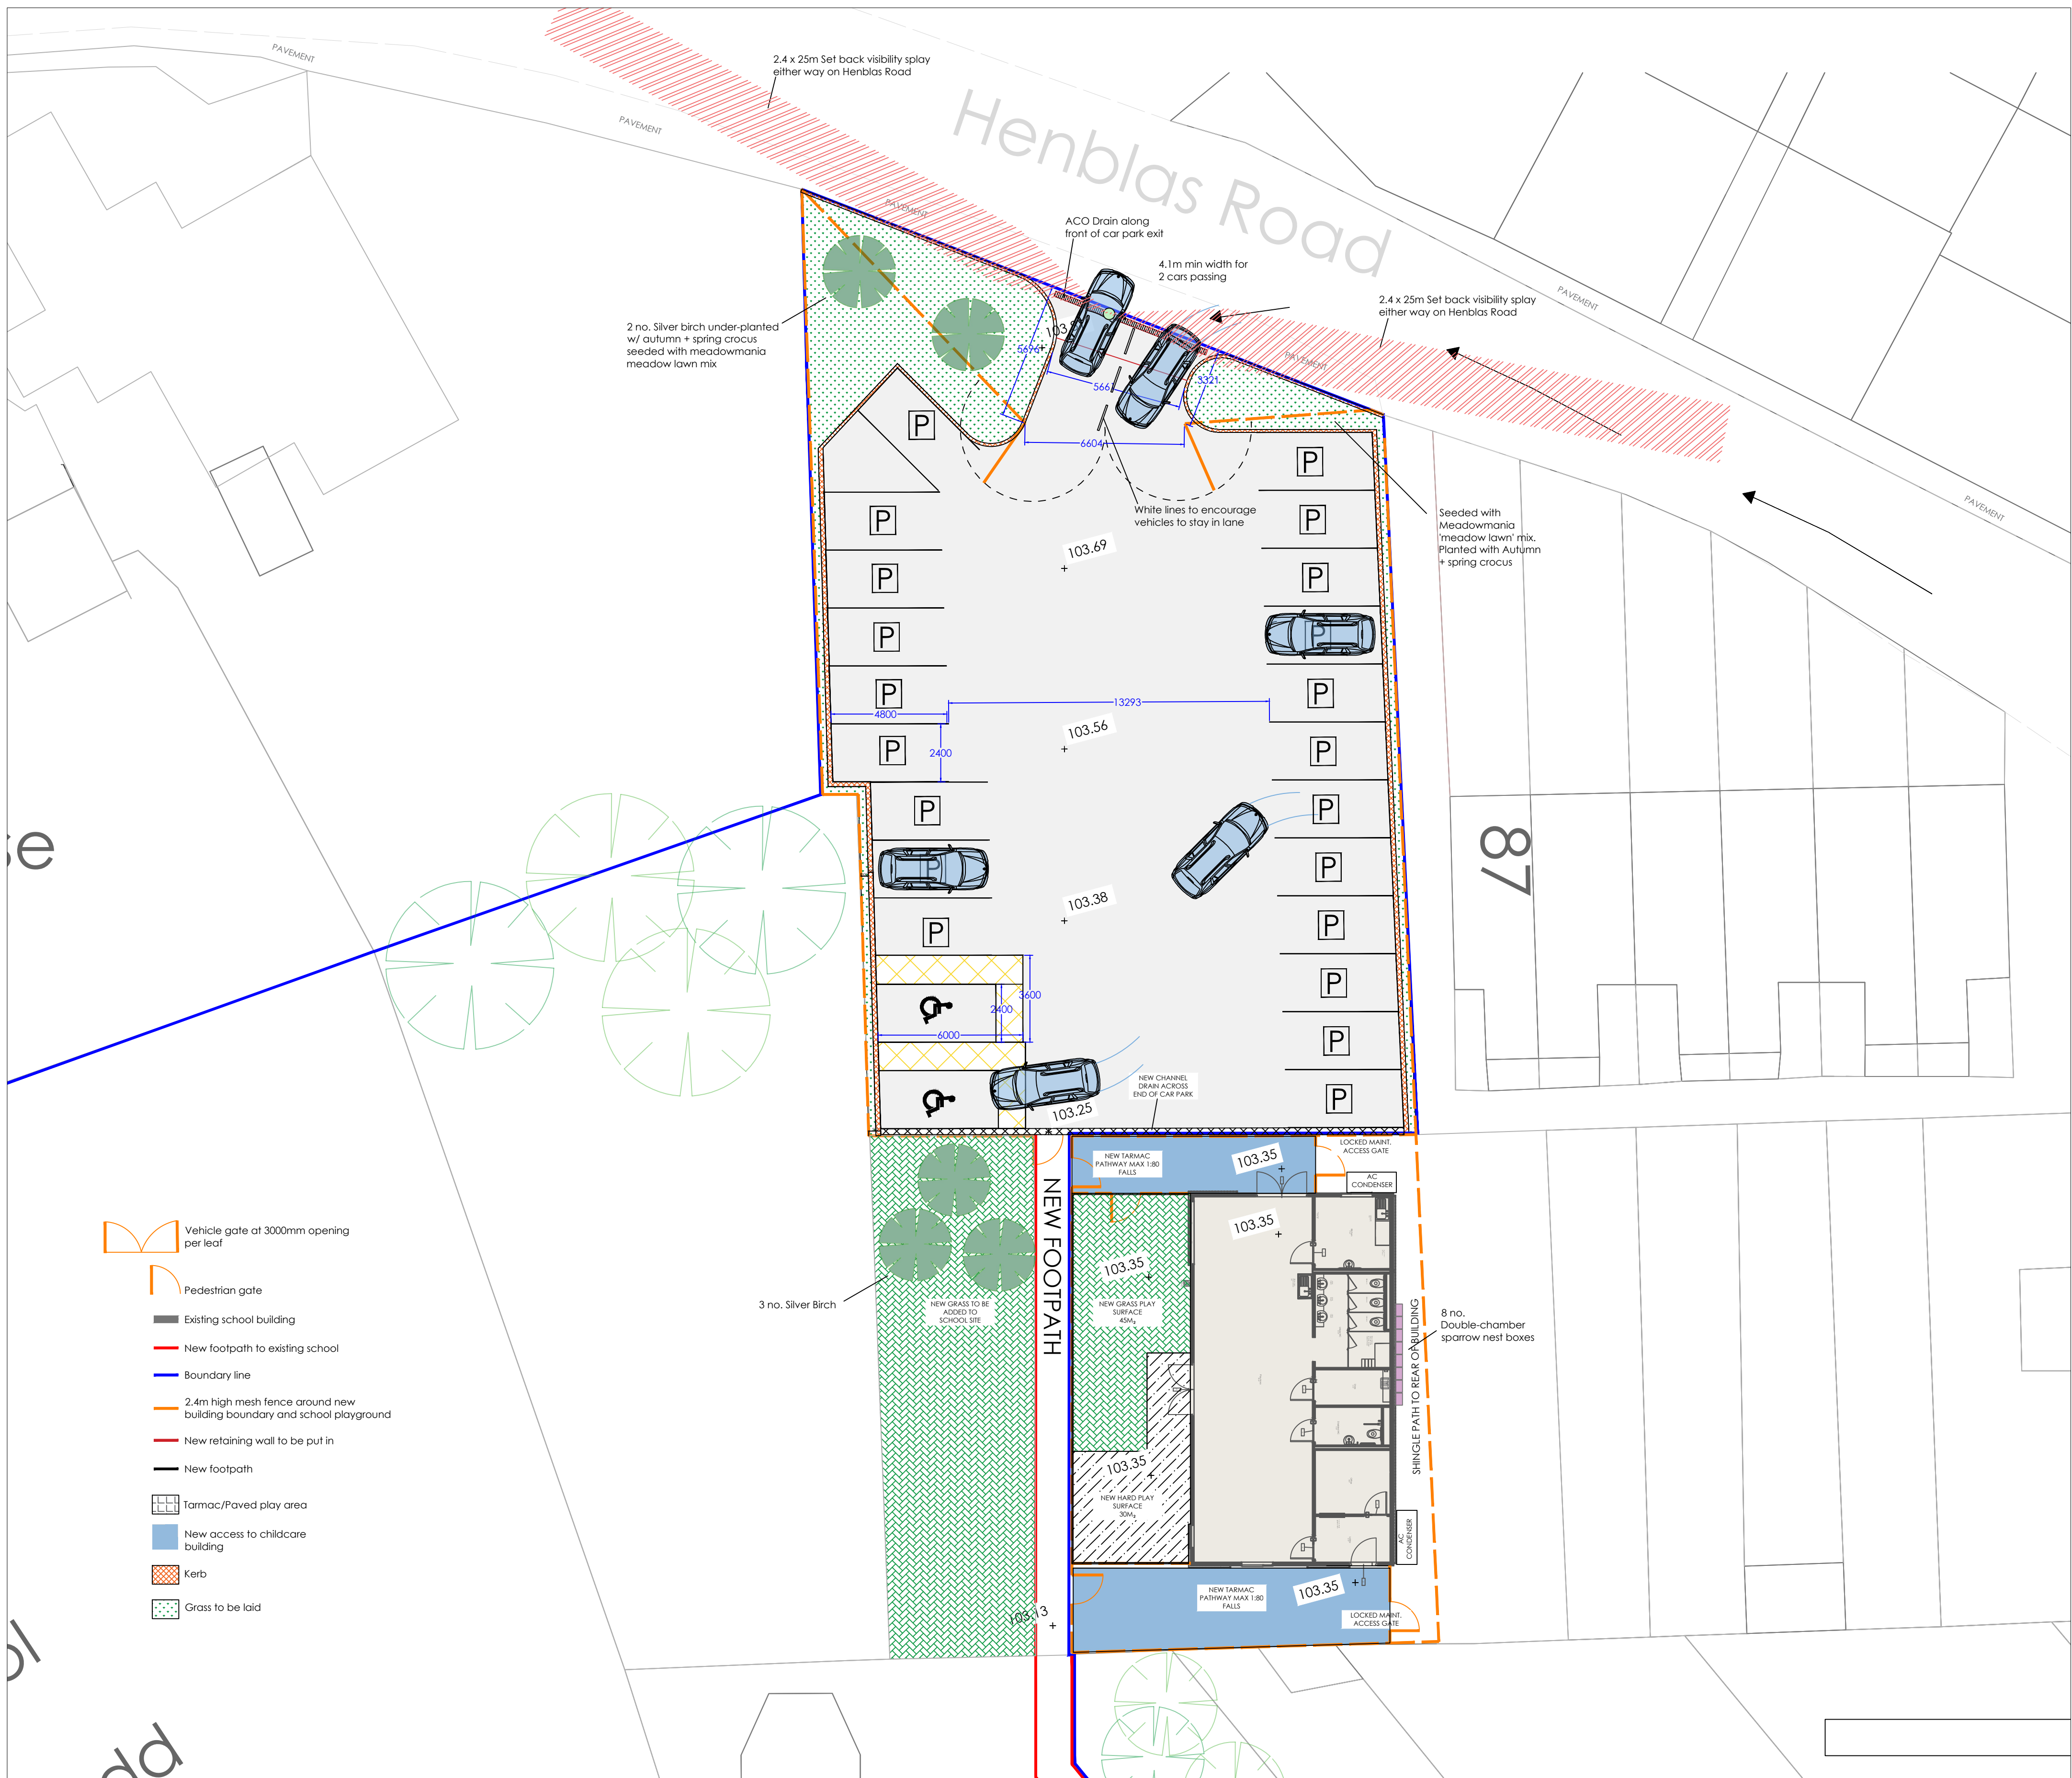

Site Plan location opt 4

1:150



Bedford St. Westgate
Cleckheaton BD19 5EA
Tel: 01274 873232 Fax: 01274 877779
email: info@elitesystems.co.uk
www.elitesystems.co.uk
the possibilities are endless.....

Rev	Description	Date
A	Changed play area ext works & car park layout change, as per request from client (28/03/23)	30/03/23
B	drawing updated as per clients request (25/04/23)	(28/04/23)
C	drawing updated as per clients request (26/05/23)	(26/05/23)

Building Specification:

NOTE:
See site revisions for information on new site layout. Building and play area leveled to same elevation as car park (103.9).

retaining wall put in around play area and fence put up around to enclose area off from pathway.

Ramp added to bottom of site to go from raised FFL (103.9) to floor level of 103.13 w/ intermediate landing.

PROJECT
Rhostyllen Single Classroom

TITLE
Site Plan

CLIENT
Wrexham BC

DRAWN BY AL	CHECKED BY -	DATE 17/02/2023
SCALE (@ A1) 1:150	PROJECT NUMBER 200315	
DRAWING NUMBER 200315-ELT-00-00-DR-A-1100	REV C	
STATUS: S2		
A=Approval P=Production T=Tender I=Information		