




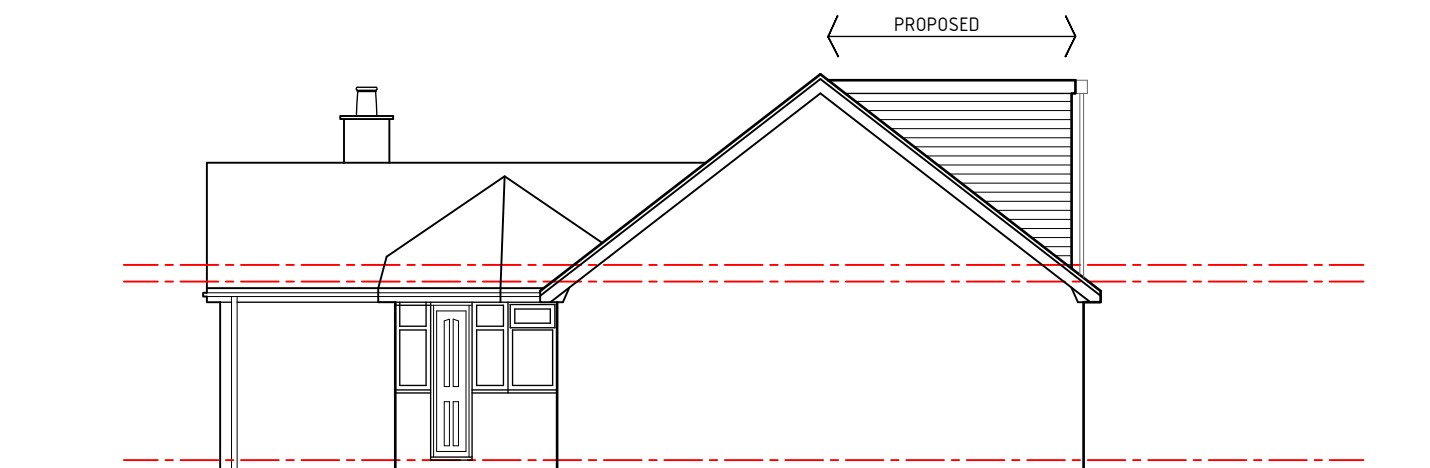


Front elevation 1:100

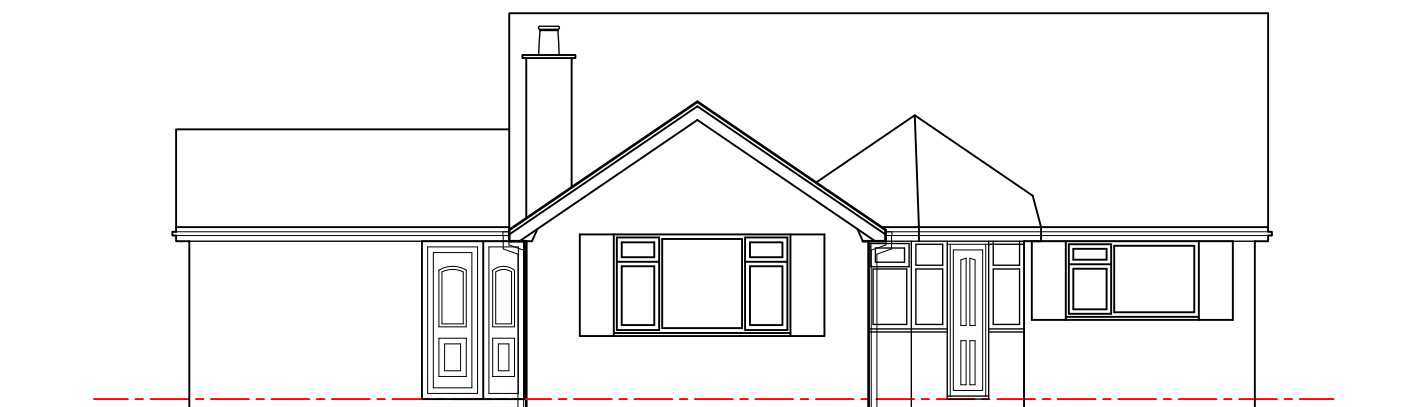

Side-01 elevation 1:100

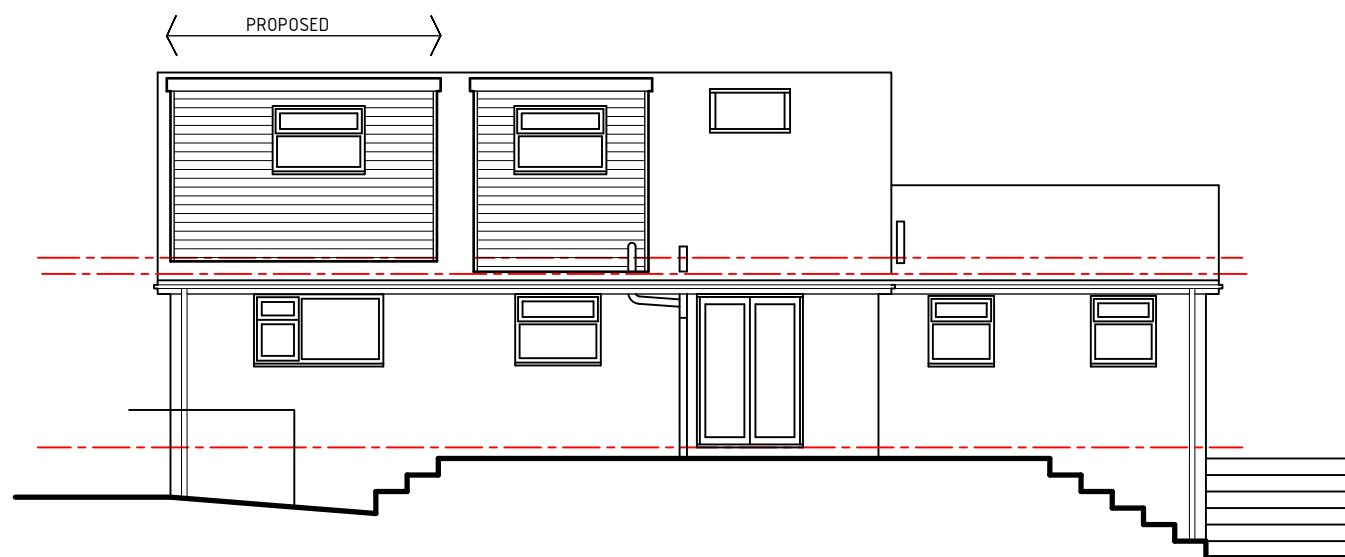

Rear elevation 1:100

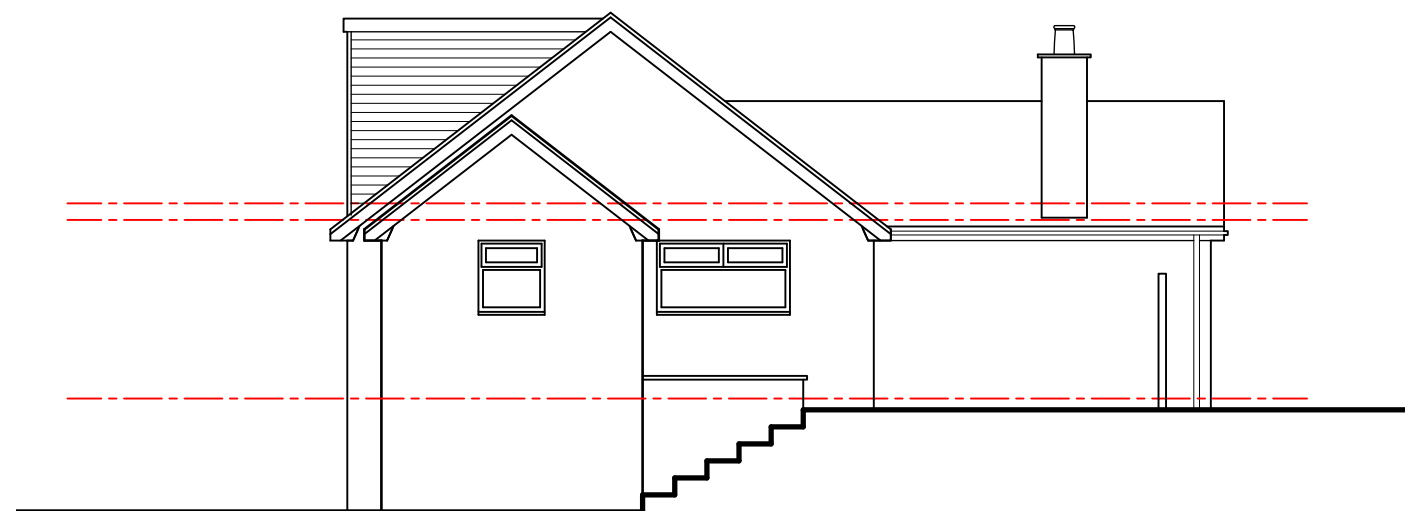

Side-02 elevation 1:100

As Existing

 HDS ARCHITECTURAL SERVICES HDS Architectural Services, The Foundry, 15 Yorke Street, Wrexham LL13 8LW Tel (01978) 345250 www.hdsarchitectural.co.uk	Project; 4 Essex Close, Ty Gwyn, Wrexham, LL11 2YE		Dwg No; EC/PD/06	Date; 27.02.24
	Title; 06-As Proposed Elevations	Scale (A3); 1:100	Revision; Rev-A Dormer set back from eaves 24.07.24	