



The content of this drawing is subject to the provision of the Copyright Act 1956. Work to figured dimensions only. Site dimensions are to be checked before work is started. Any discrepancy whatsoever between any information contained on this drawing and any other document or drawing must be drawn to the attention of the Architect by the Contractor before the work is executed. IF IN DOUBT ASK IMMEDIATELY.

NOTES:

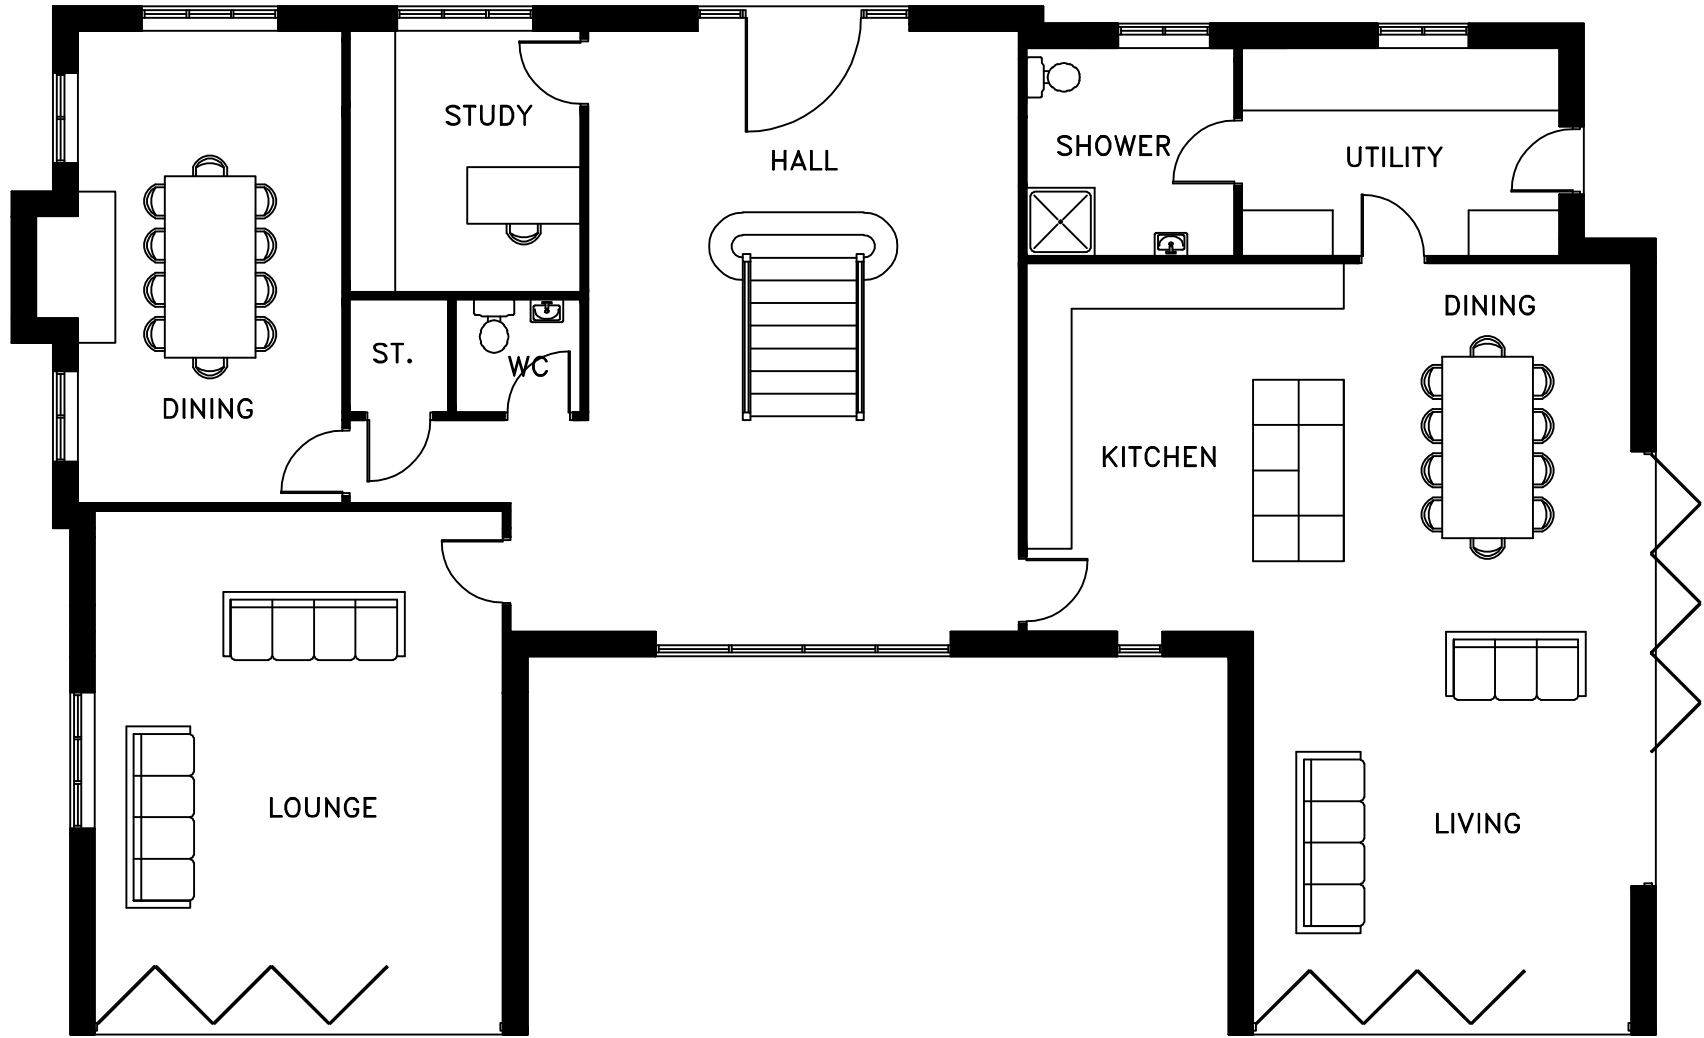


GROUND FLOOR PLAN

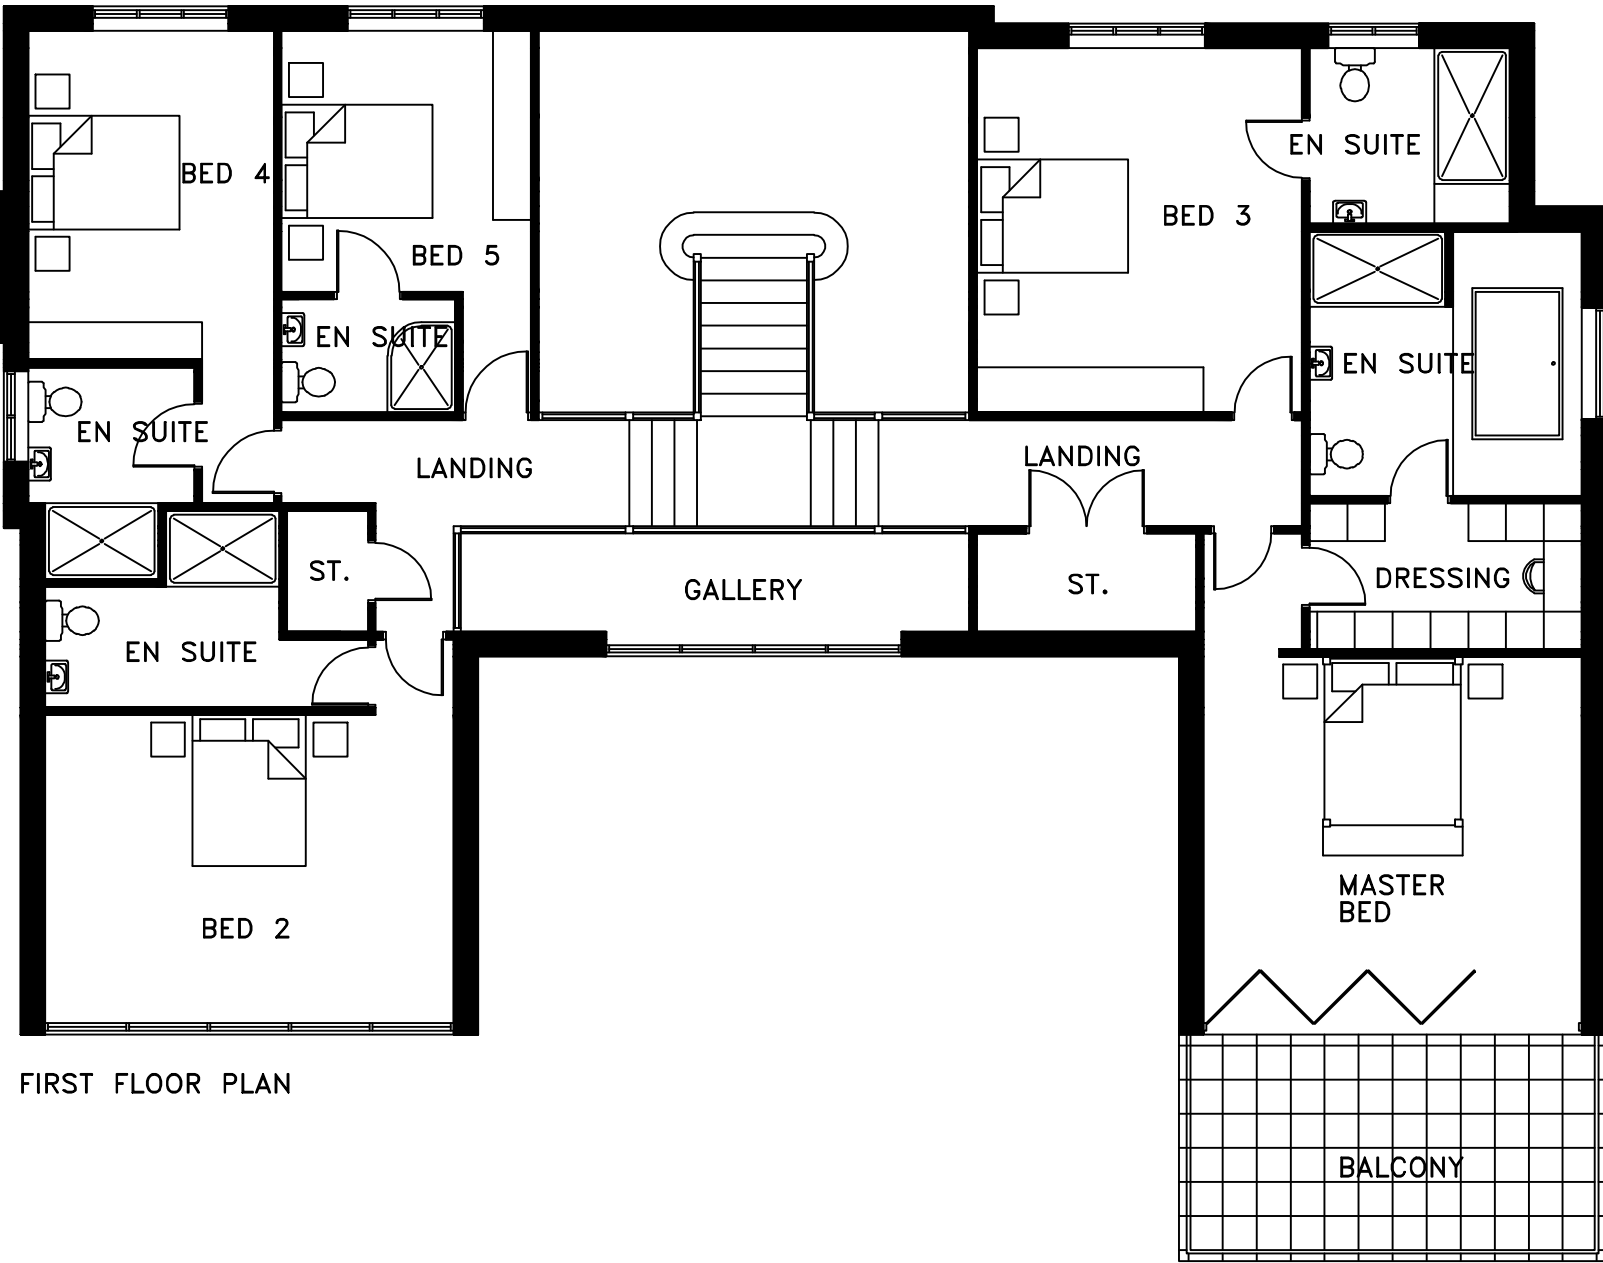

FIRST FLOOR PLAN



FRONT ELEVATION

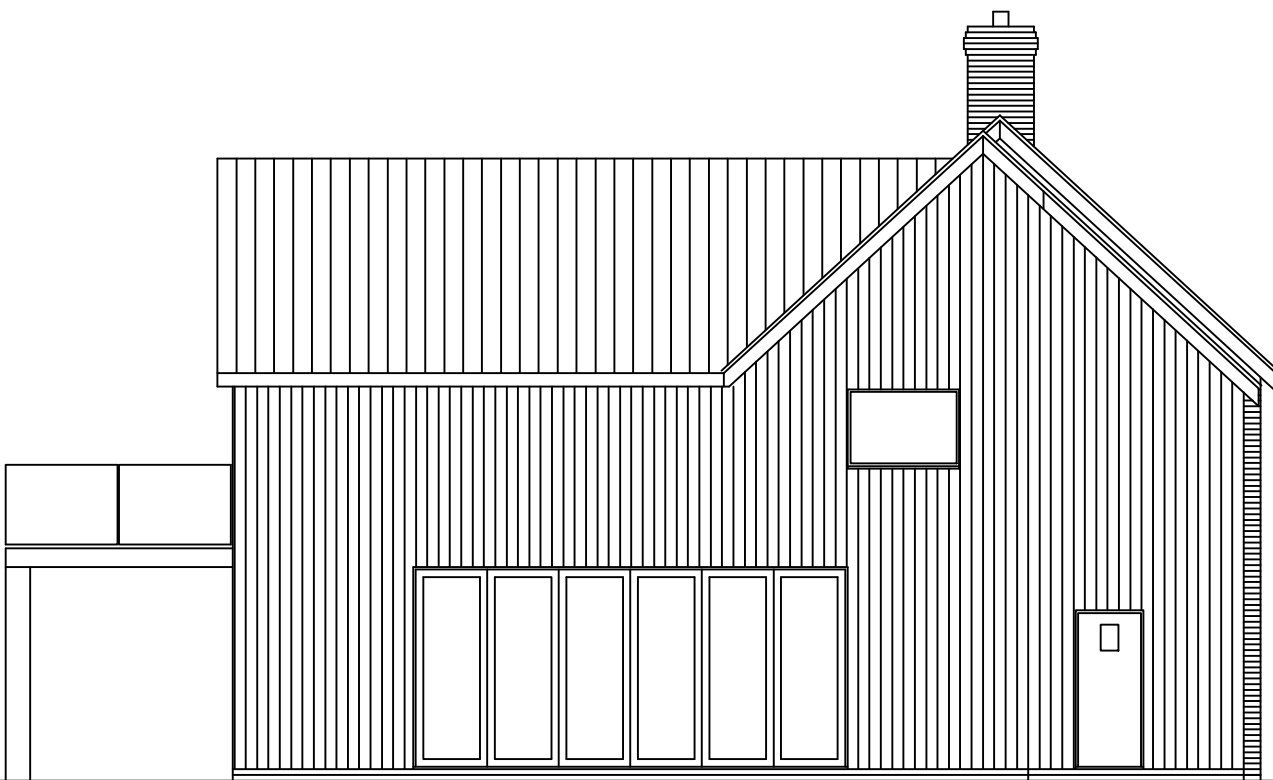

SIDE ELEVATION



REAR ELEVATION



SIDE ELEVATION

SITE PLAN REMOVED		05.07.23	B
FINISHED FLOOR LEVEL ADDED		04.12.21	A
DESCRIPTION	DATE		REV
ARCHITECTURE AND DESIGN Appleby, Bretton Lane, Bretton, Chester, CH4 0DX. TELEPHONE : 07786 328972 OR 07707 523921 E MAIL : info@jparchitectureanddesign.co.uk			
CLIENT MR DARREN PRITCHARD			
JOB TITLE GWERN Y TO FARM, SHOCKLACH ROAD.			
DRAWING TITLE PROPOSED FLOOR PLANS, ELEVATIONS AND SECTIONS			
DATE: OCT 21		DRAWN BY: JP	
SCALE: 1:100			
JOB NO. F1693		DRAWING NUMBER 01	
		REV B	