


The content of this drawing is subject to the provision of the Copyright Act 1956.
Work to figured dimensions only. Site dimensions are to be checked before work is started.
Any discrepancy whatsoever between any information contained on this drawing and any other document or drawing must be drawn to the attention of the Architect by the contractor before the work is executed.
IF IN DOUBT ASK IMMEDIATELY.

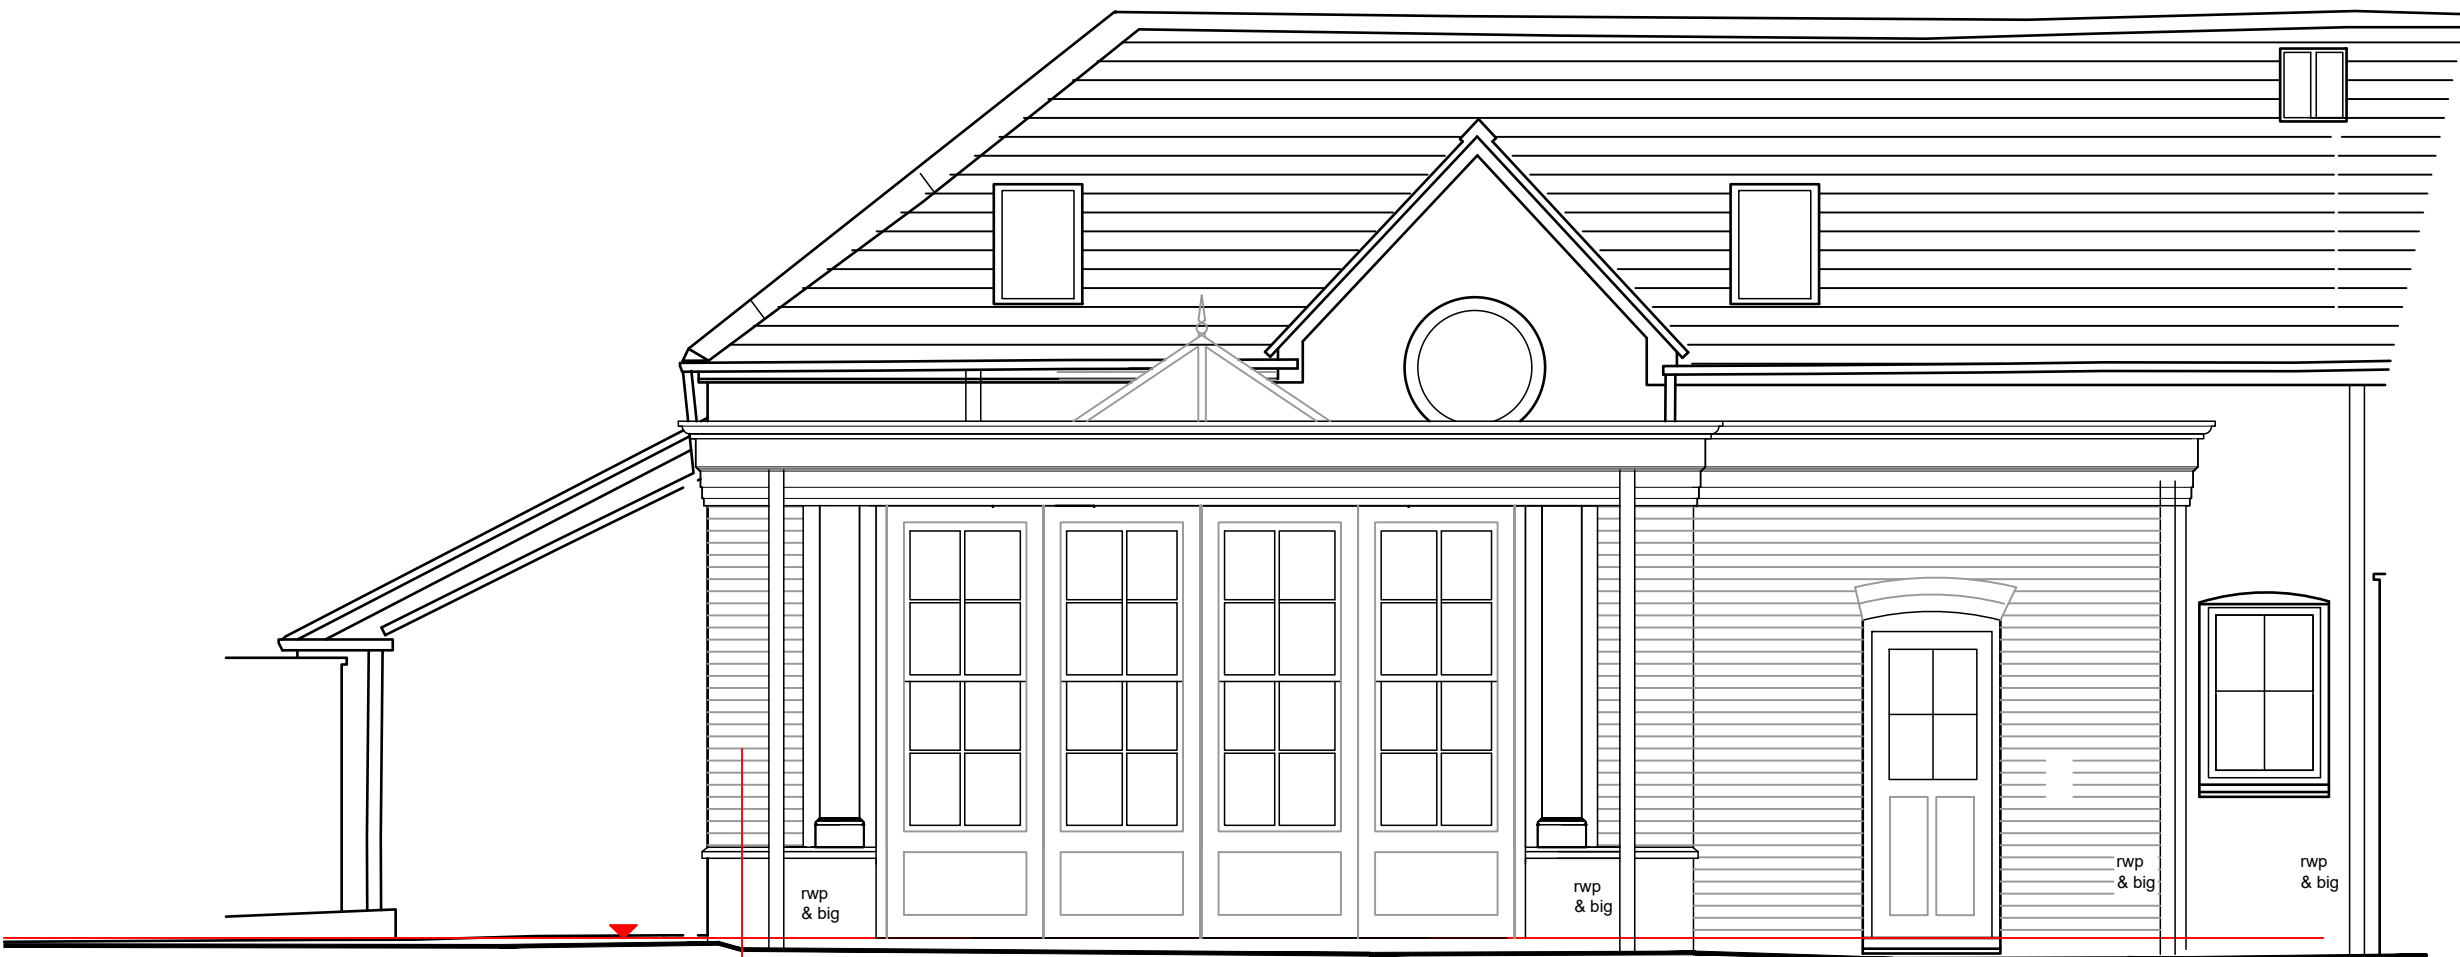

PROPOSED FRONT ELEVATION



PROPOSED REAR ELEVATION



MULTI FACING BRICK TO MATCH EXISTING LODGE BRICKWORK



PAINTED TIMBER WINDOWS DOORS AND CORNICE



PROPOSED SIDE ELEVATION
FACING TOWARDS HOUSE



PROPOSED SIDE ELEVATION
FACING AWAY FROM HOUSE

rev	date	description
-----	------	-------------

willacy horsewood architects

client	MR & MRS DAVID CLACHER
job	PROPOSED ALTERATIONS TO THE LODGE, OVERTON WREXHAM LL13 0HG

title				
OUTBUILDINGS - MATERIALS FOR THE ELEVATIONS				
scale	date	job no.	drawing no.	rev
1 : 50/A1	21 MAR 23	WH1259	M01	

Penmon House 76, Hoole Road, Hoole, Chester CH2 6NL
www.willacyhorsewood.co.uk
Tel: 07973 322 953 01244 853891 E-Mail: mark@willacyhorsewood.co.uk