





Proposed Front Elevation
1:50

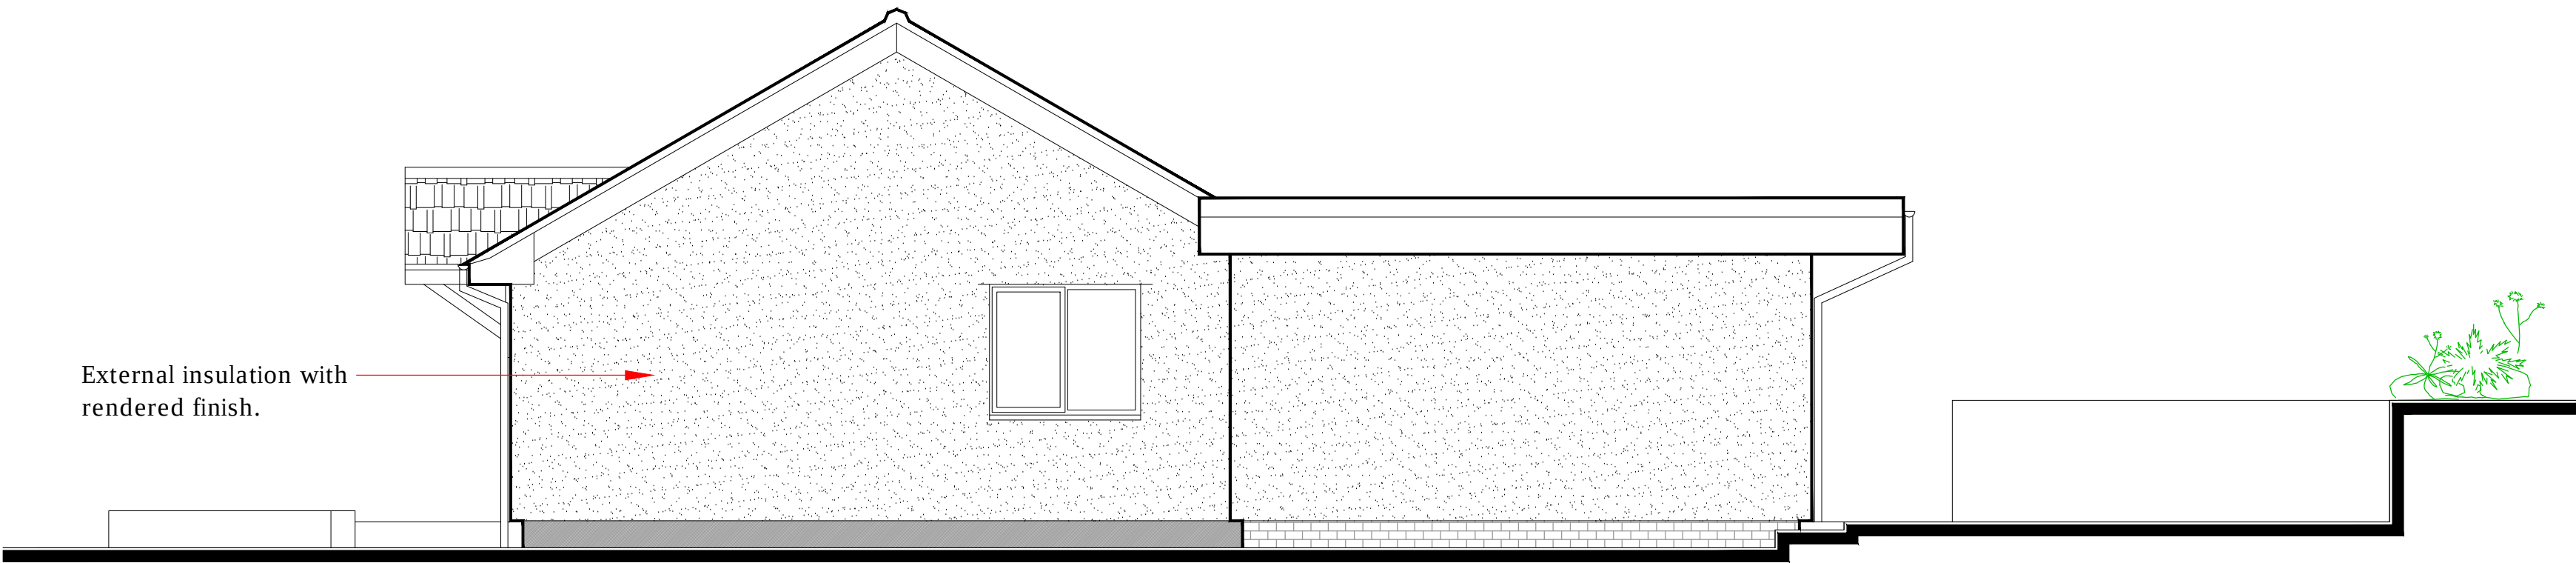

Proposed Side Elevation
1:50

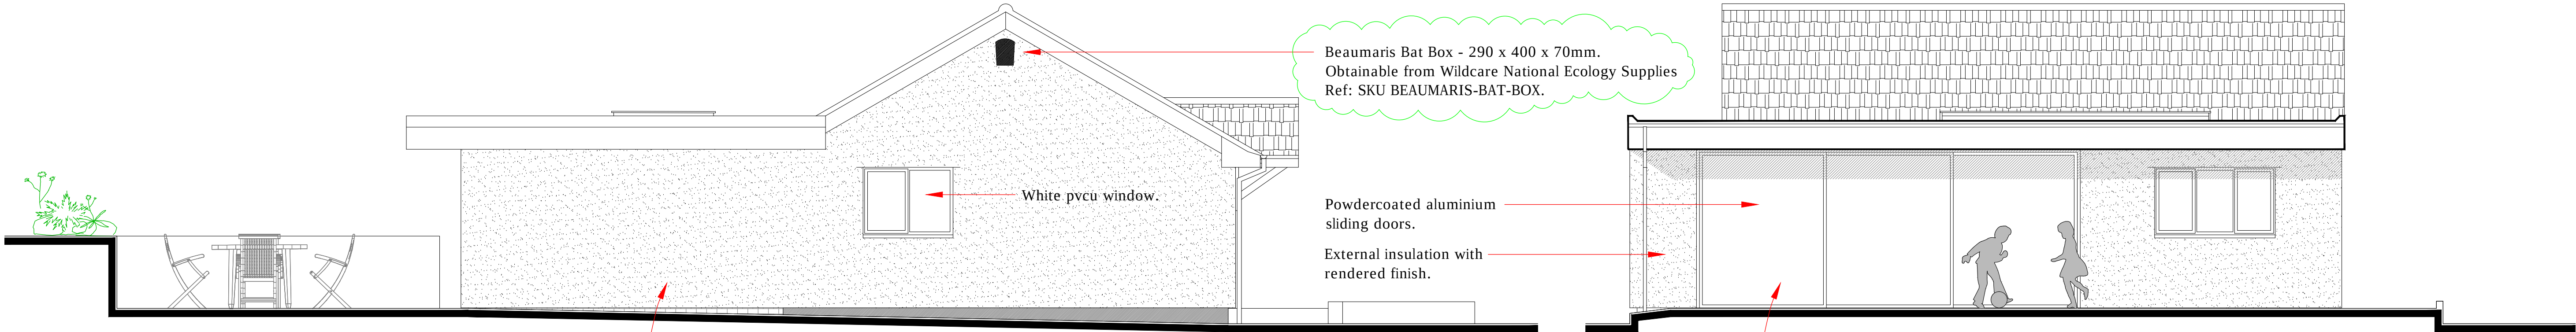

Proposed Side Elevation
1:50

Proposed Rear Elevation
1:50

Rev A - Bat box added. 8/4/2024

 CULLIS-ARCHITECTURAL-DESIGN 25 Sunningdale Close Wrexham North Wales LL13 9QU T 01978 264376 M 07791 480768 E ajones540@btinternet.com	Client Mrs. E. Davies.	
	Drawing Title Proposed Elevations.	
	Job Title Proposed Alterations to 7 Cae Bedw, Acrefair, Wxm.	
	Date Feb 2024.	Scale 1:50 at A1
	Drawn 'A'	Check PD284/04