


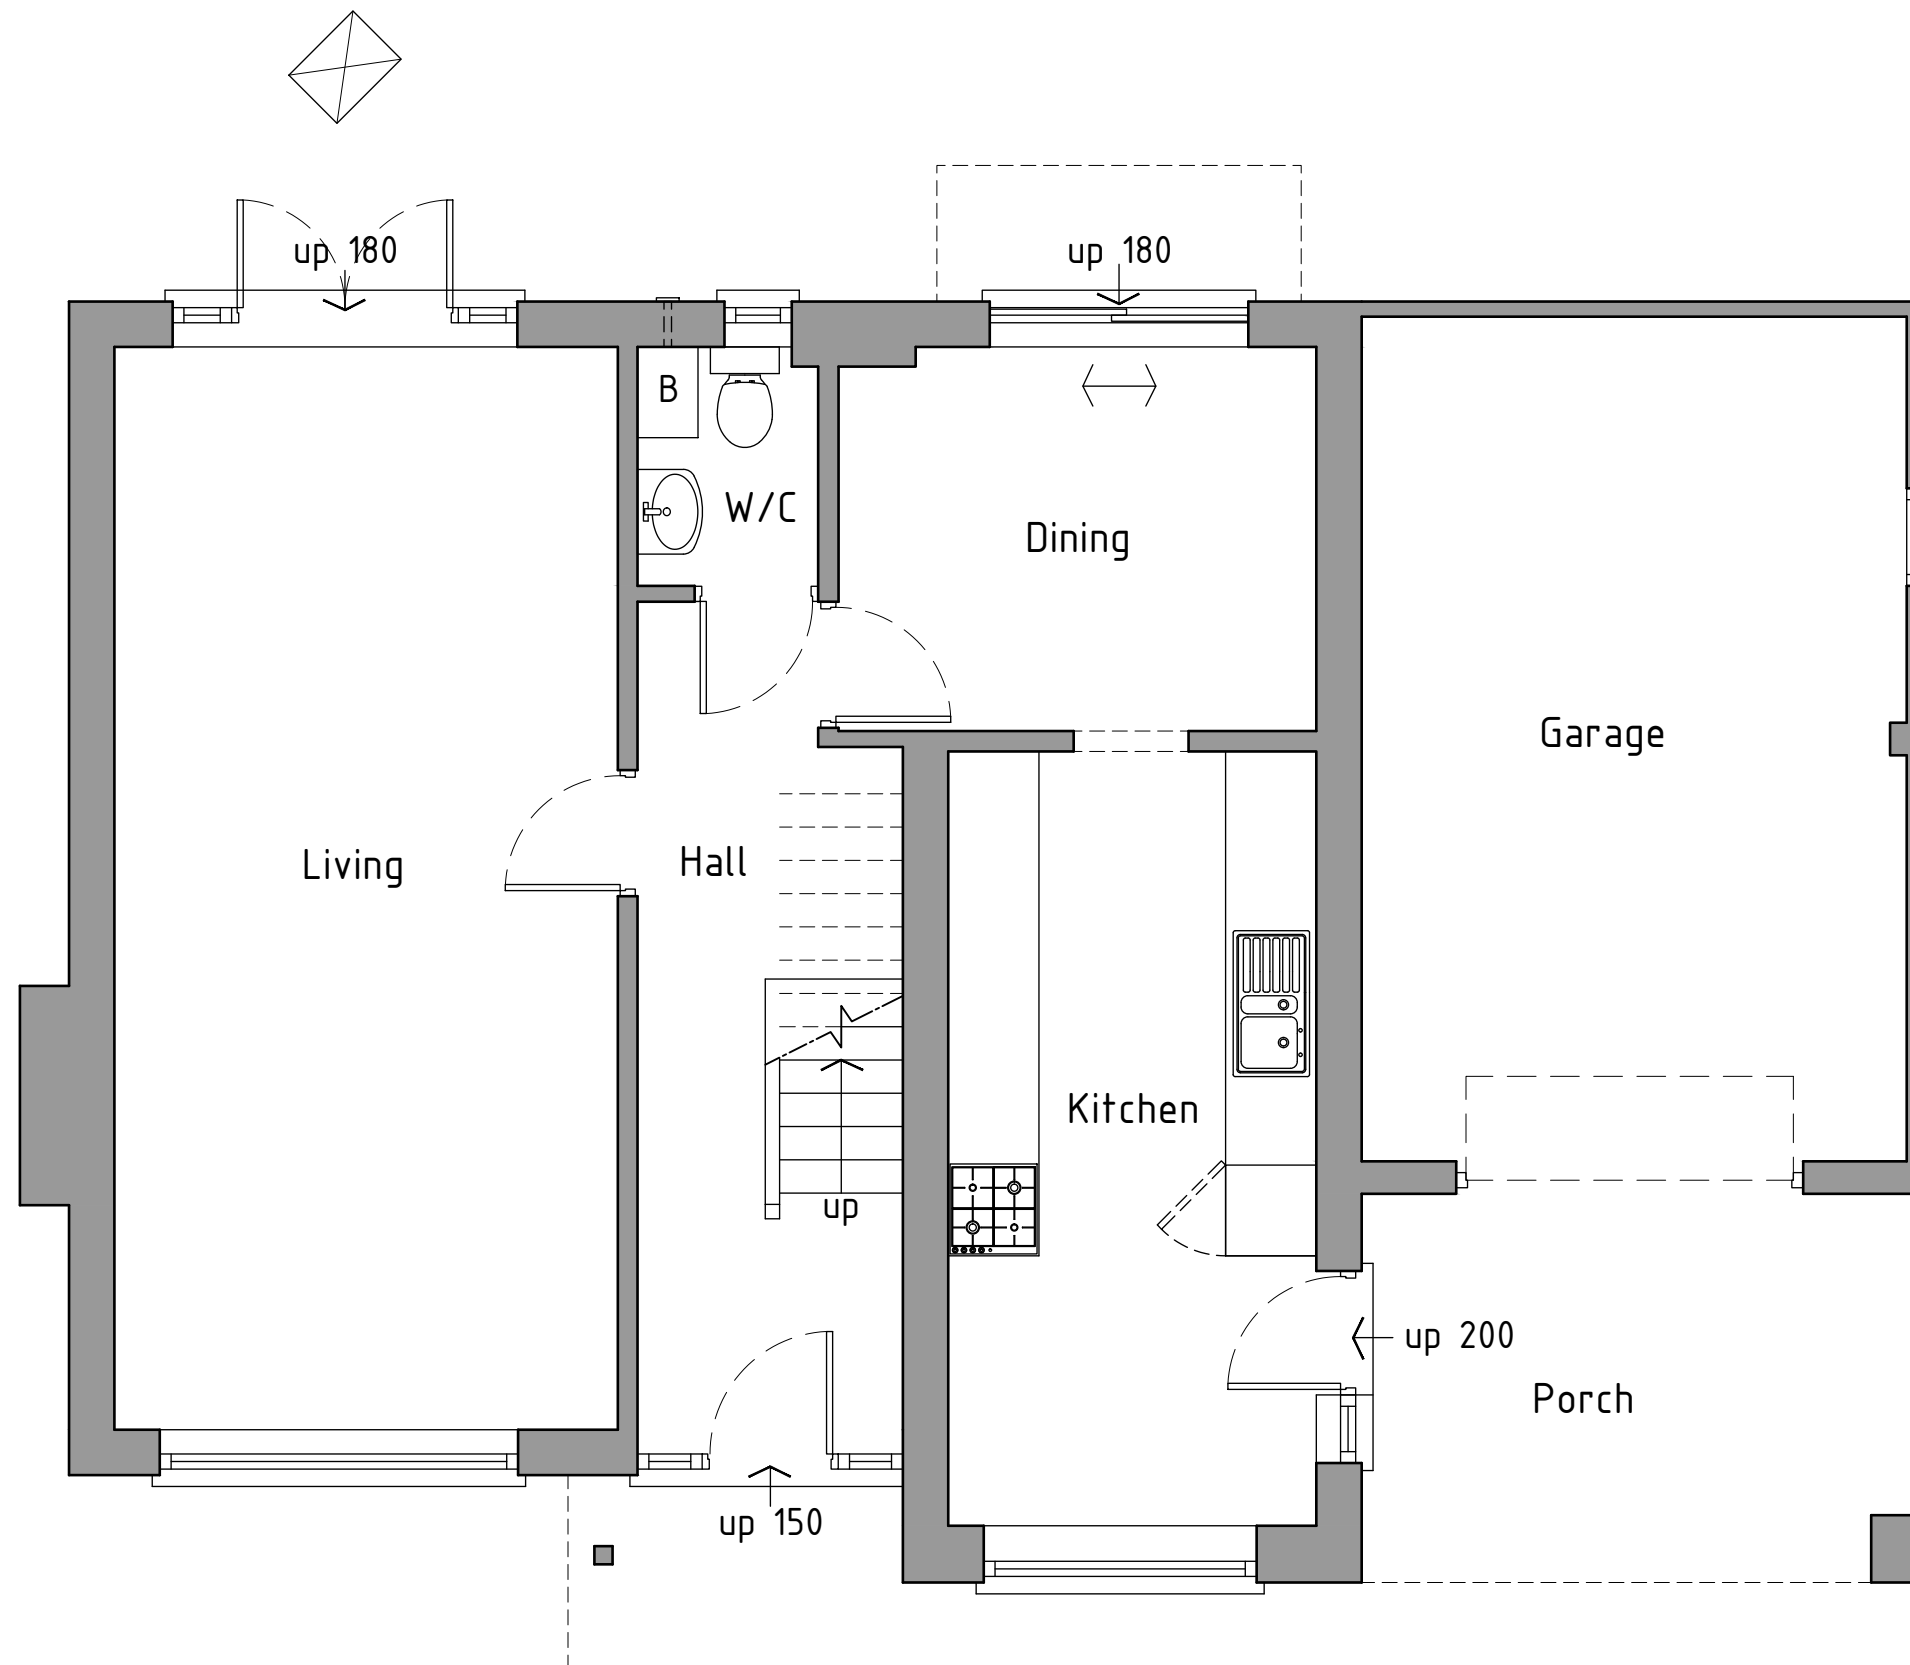

Ground floor plan 1:50

As Existing



HDS Architectural Services, The Foundry,
15 Yorke Street, Wrexham
LL13 8LW
Tel (01978) 345250
www.hdsarchitectural.co.uk

Project; 9 Heol Penally, Wrexham, LL128JT	
Title; 01-As Existing ground floor plan	Scale (A3); 1:50
Dwg No; HP/PD/01	Date; 08.02.24
Revision;	