



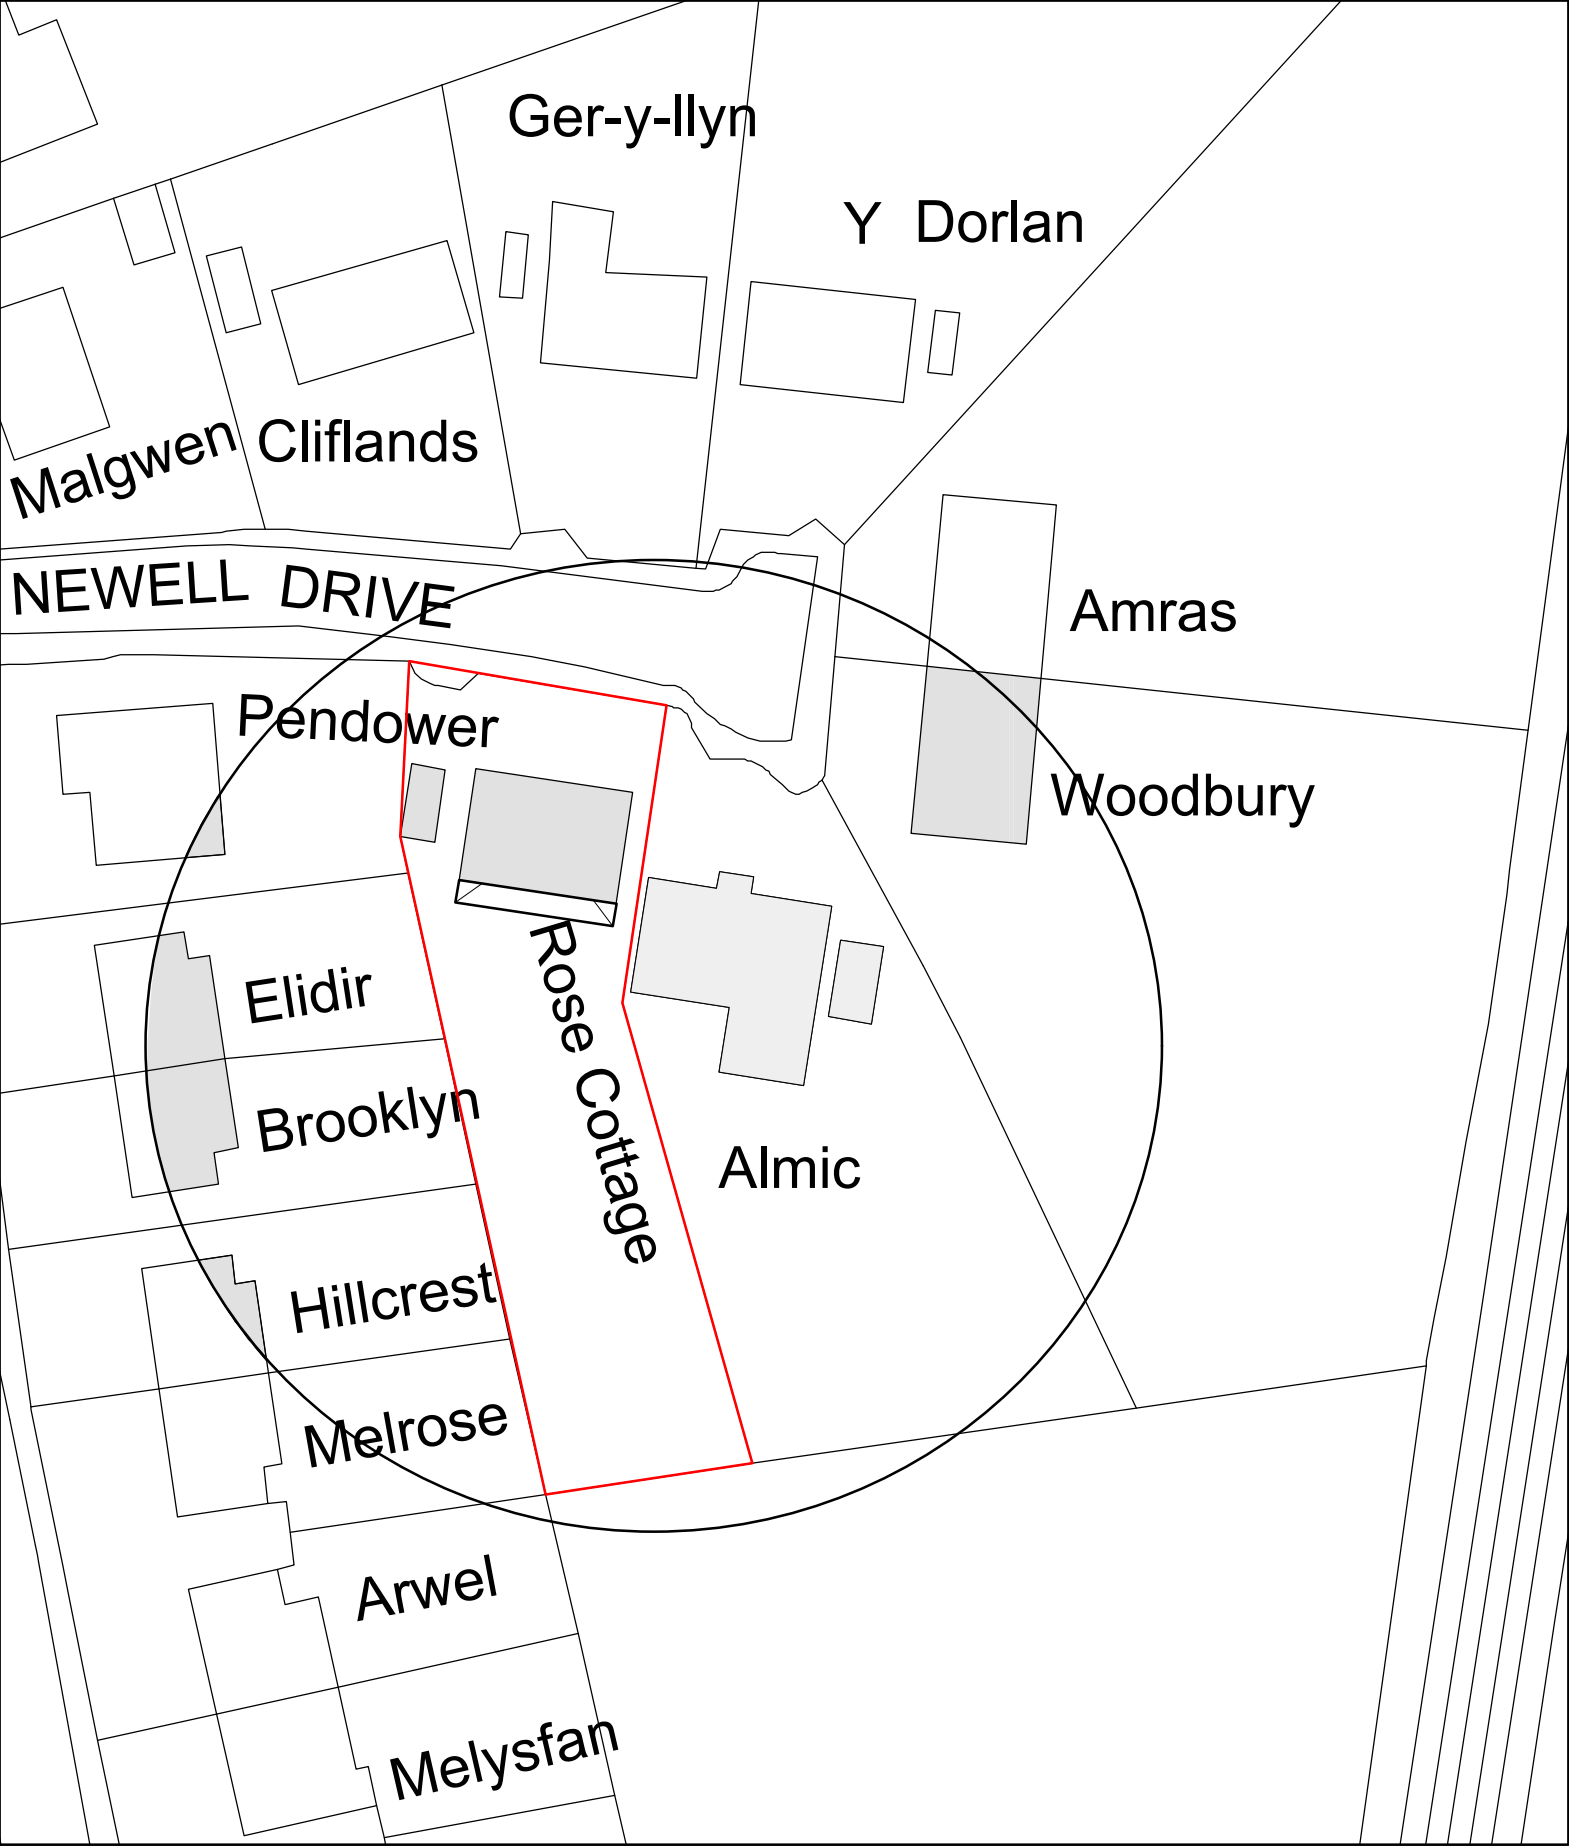

Site Plan 1:500

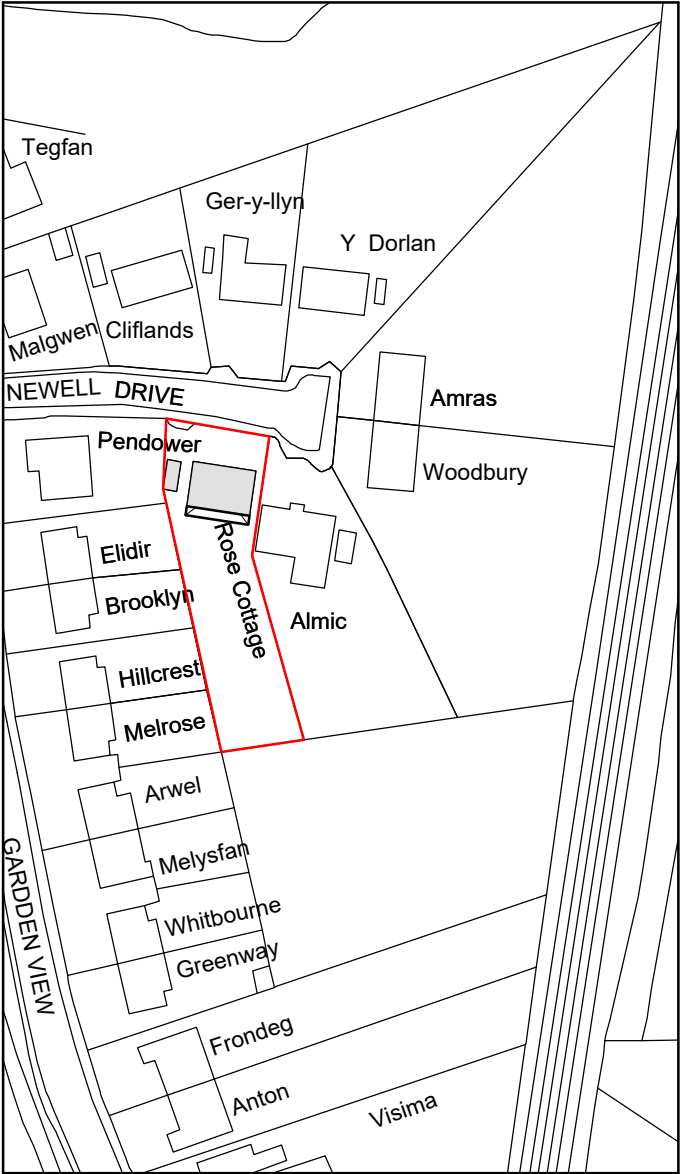

Location Plan 1:1250

Key

 Surrounding Buildings

 Proposed Site

Rev	Date	Detail	Initial

Project:
Proposed Alterations to
Rose Cottage, Newell Drive,
Ruabon, Wrexham,
LL14 6PT

Title: Site Plan & Location Plan	Scale: (A3) 1:500 & 1:1250
--	----------------------------------

Drawn By: S Hatherall	Date: March 2024
--------------------------	---------------------

Drawing No: R134/005	Sheet: 1 of 1
-------------------------	------------------

blueprint
architectural services

 Office 3K4,
Redwither Business Tower,
Wrexham. LL13 9XT
Tel: 01978 356500
www.blueprintarchitectural.com