



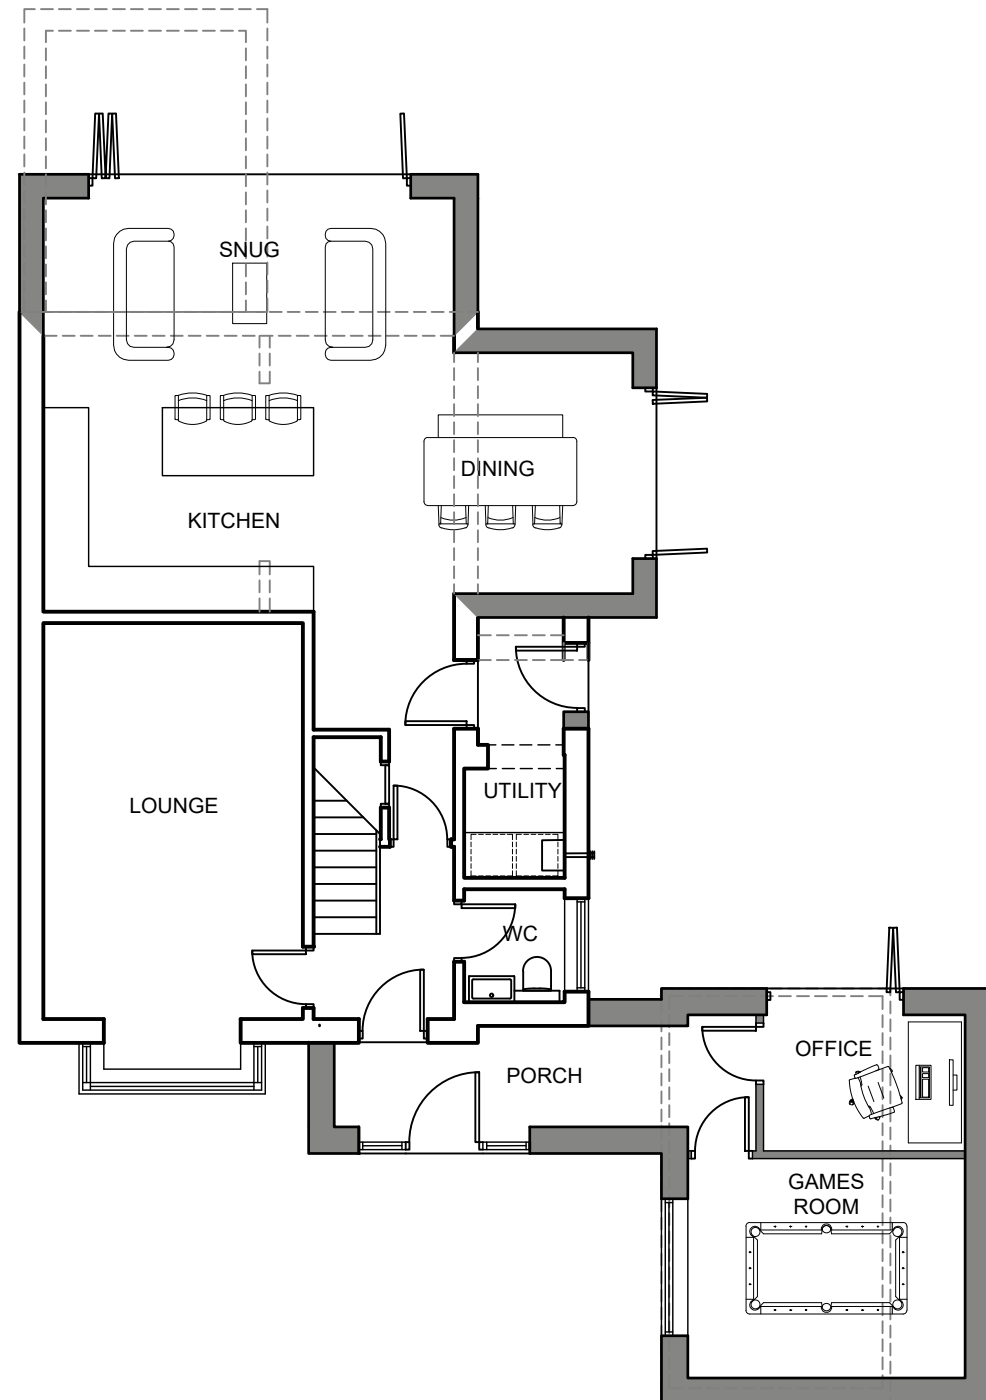

GROUND FLOOR PLAN

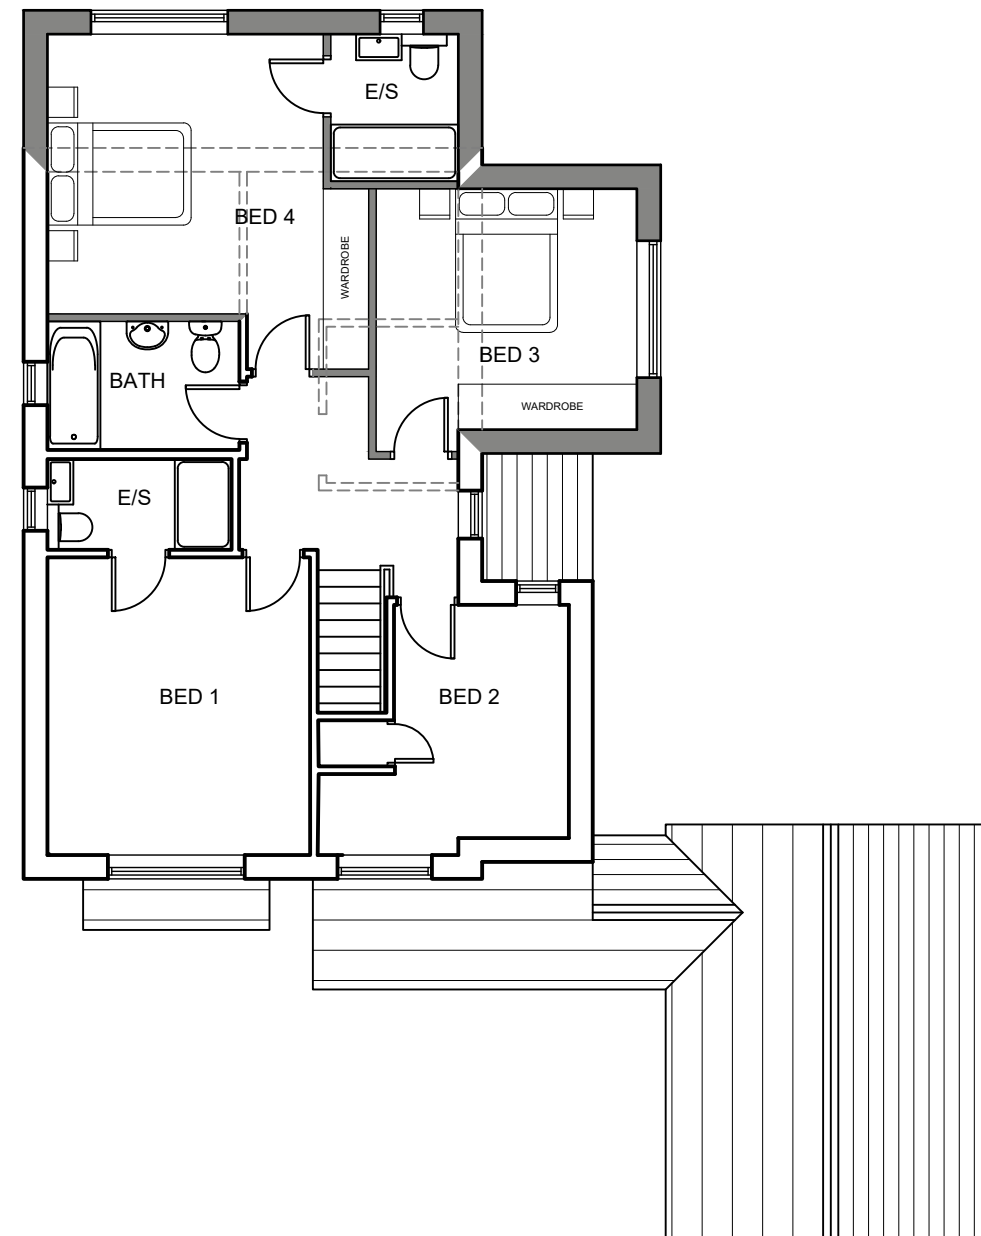

1ST FLOOR PLAN

MR M. BYRNE

4 STEEL CLOSE, BRYMBO
WREXHAM

PLANNING DRAWING
PROPOSED FLOOR PLANS

Date: 09.03.24 Scale: 1:100

Drg No: PL01 Revision: