


North

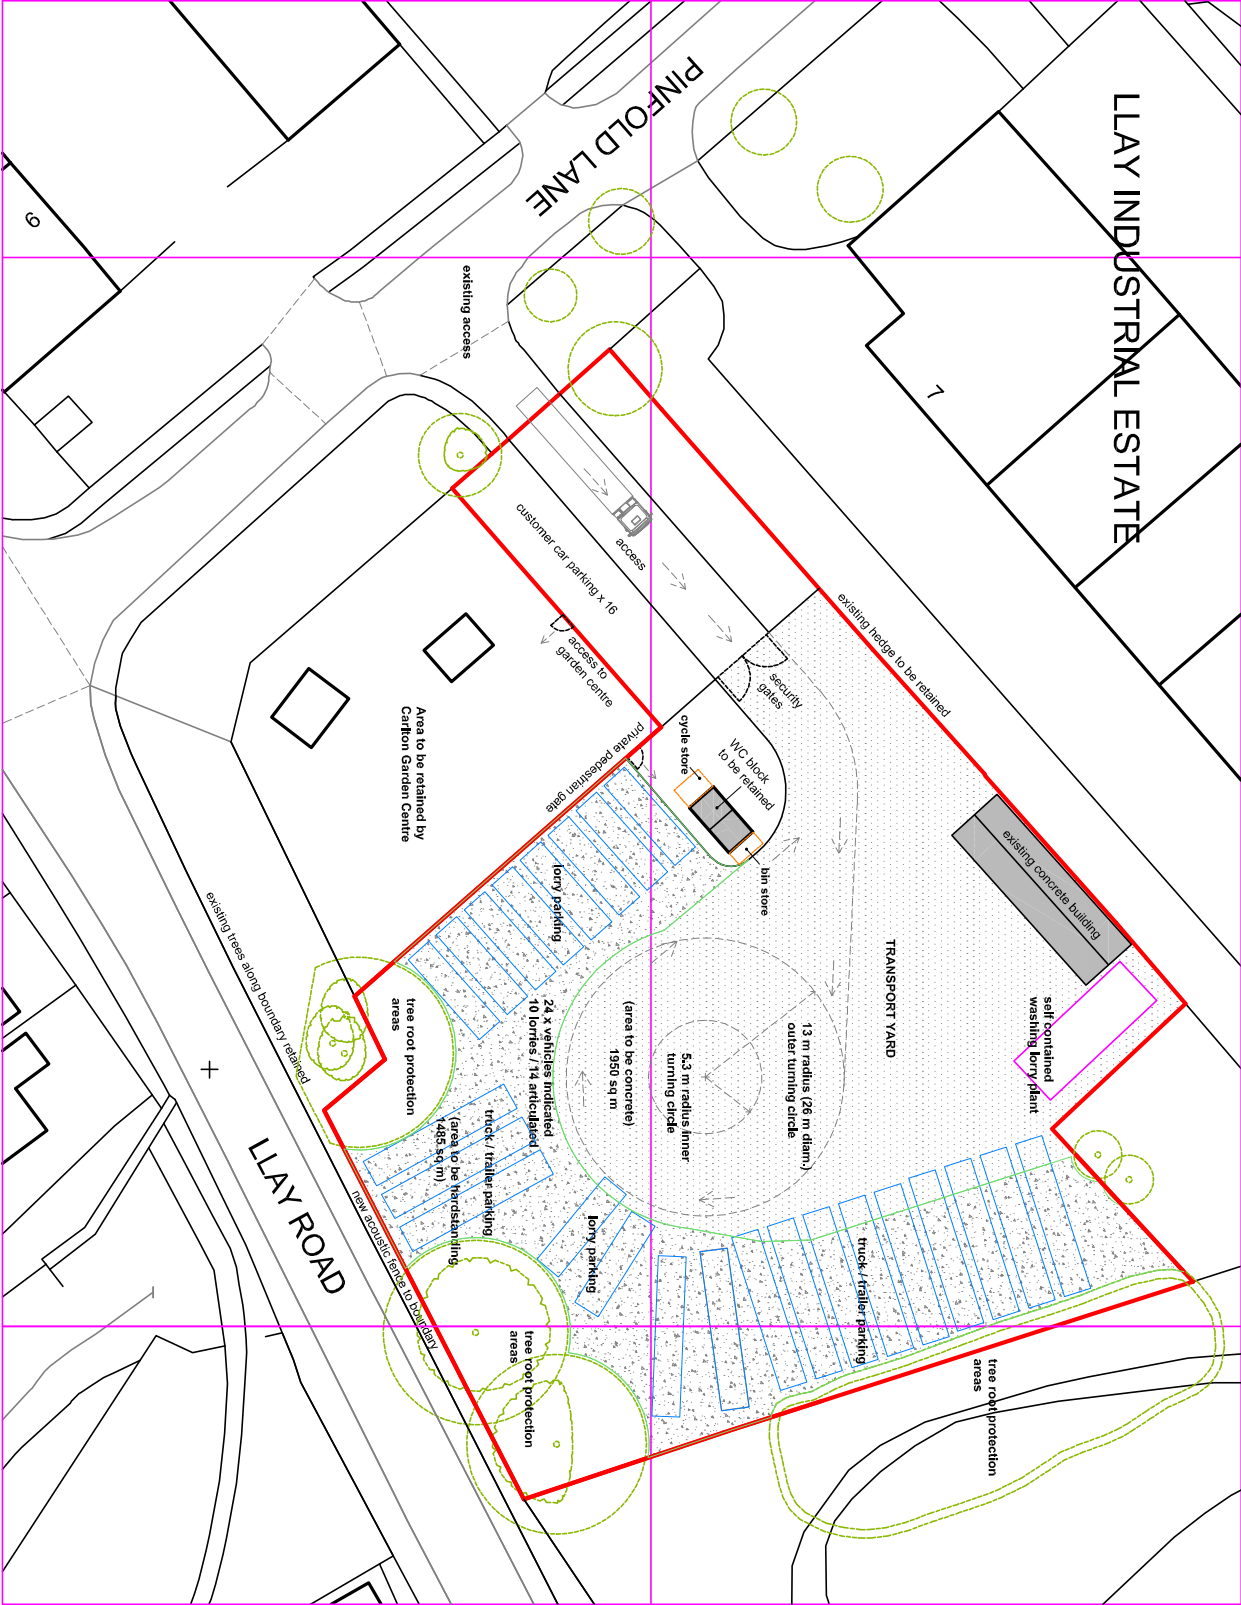


Scale: 1:500
Drawing is for information only and should not be used for construction without the prior approval of the design team.

go2plan

Design & Planning

Tel: 07957 634478 email: jon@go2plan.co.uk

PROPOSED SITE PLAN - CLWYD TRANSPORT LTD.
CARLTON GARDEN CENTRE SITE, PINFOLD LANE
LLAY INDUSTRIAL ESTATE
LLAY, WREXHAM
LL12 0PX

 

Dwg No. CGL 003b
Scale: 1:500 @ A3
date: 06.11.24
drawn: jon evans