


Existing Drawing

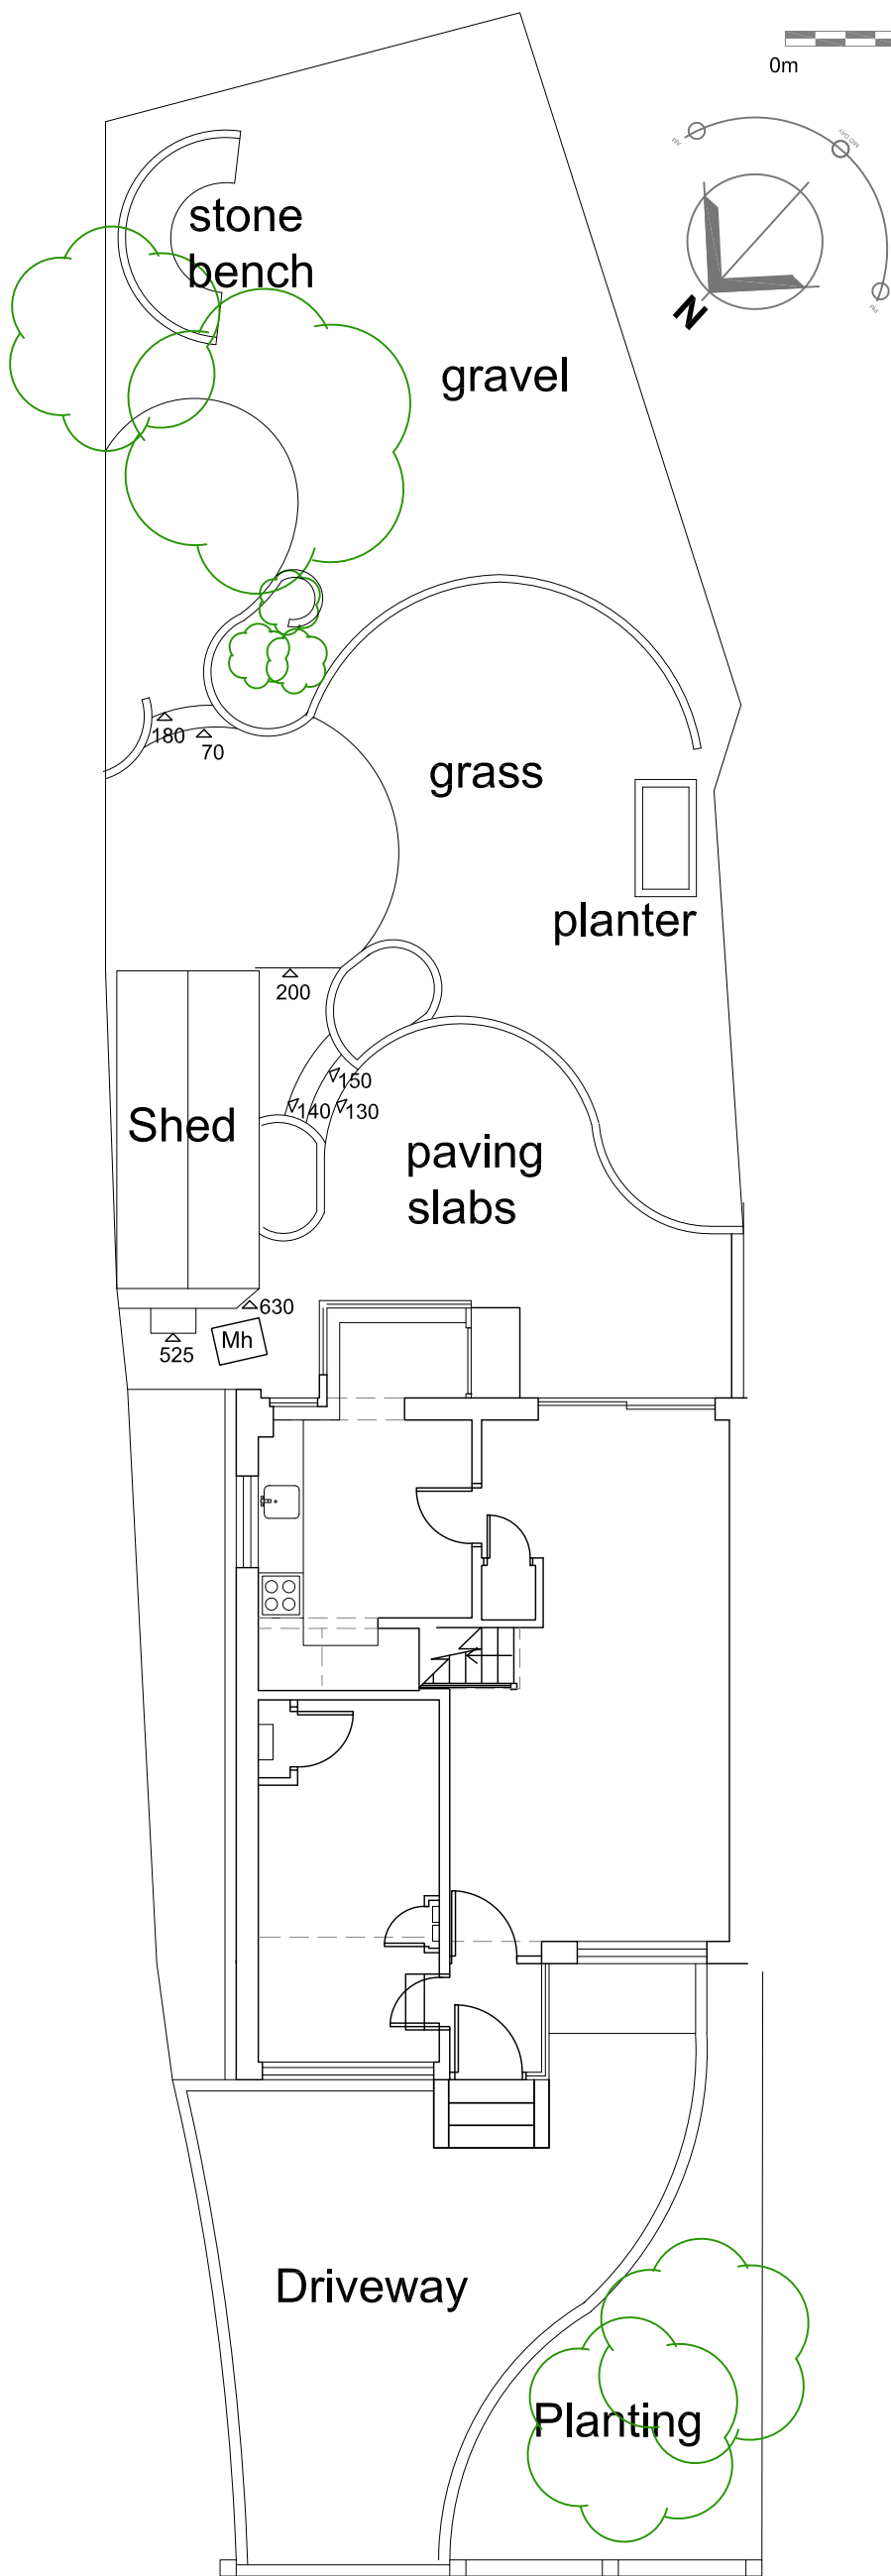

Existing
Site Plan



ISSUE TYPE

EXISTING
DRAWINGS



DRAWING	EXISTING SITE PLAN	CLIENT	WESLEY RICHARDS	DRAWING NUMBER	BR-2023-RICHARDS-SU01	REV	SCALE	DATE
PROJECT	34 ERW DEG, ACREFAIR, WREXHAM. LL14 3YA						1: 100 @A3	25/11/2023
B R A R C H I T E C T U R E								
The Stables, Colwyn Road, Craigside, Llandudno. LL30 3AL			T: 07789 175903 E: info@brarchitecture.com W: www.brarchitecture.com					

Existing Drawing

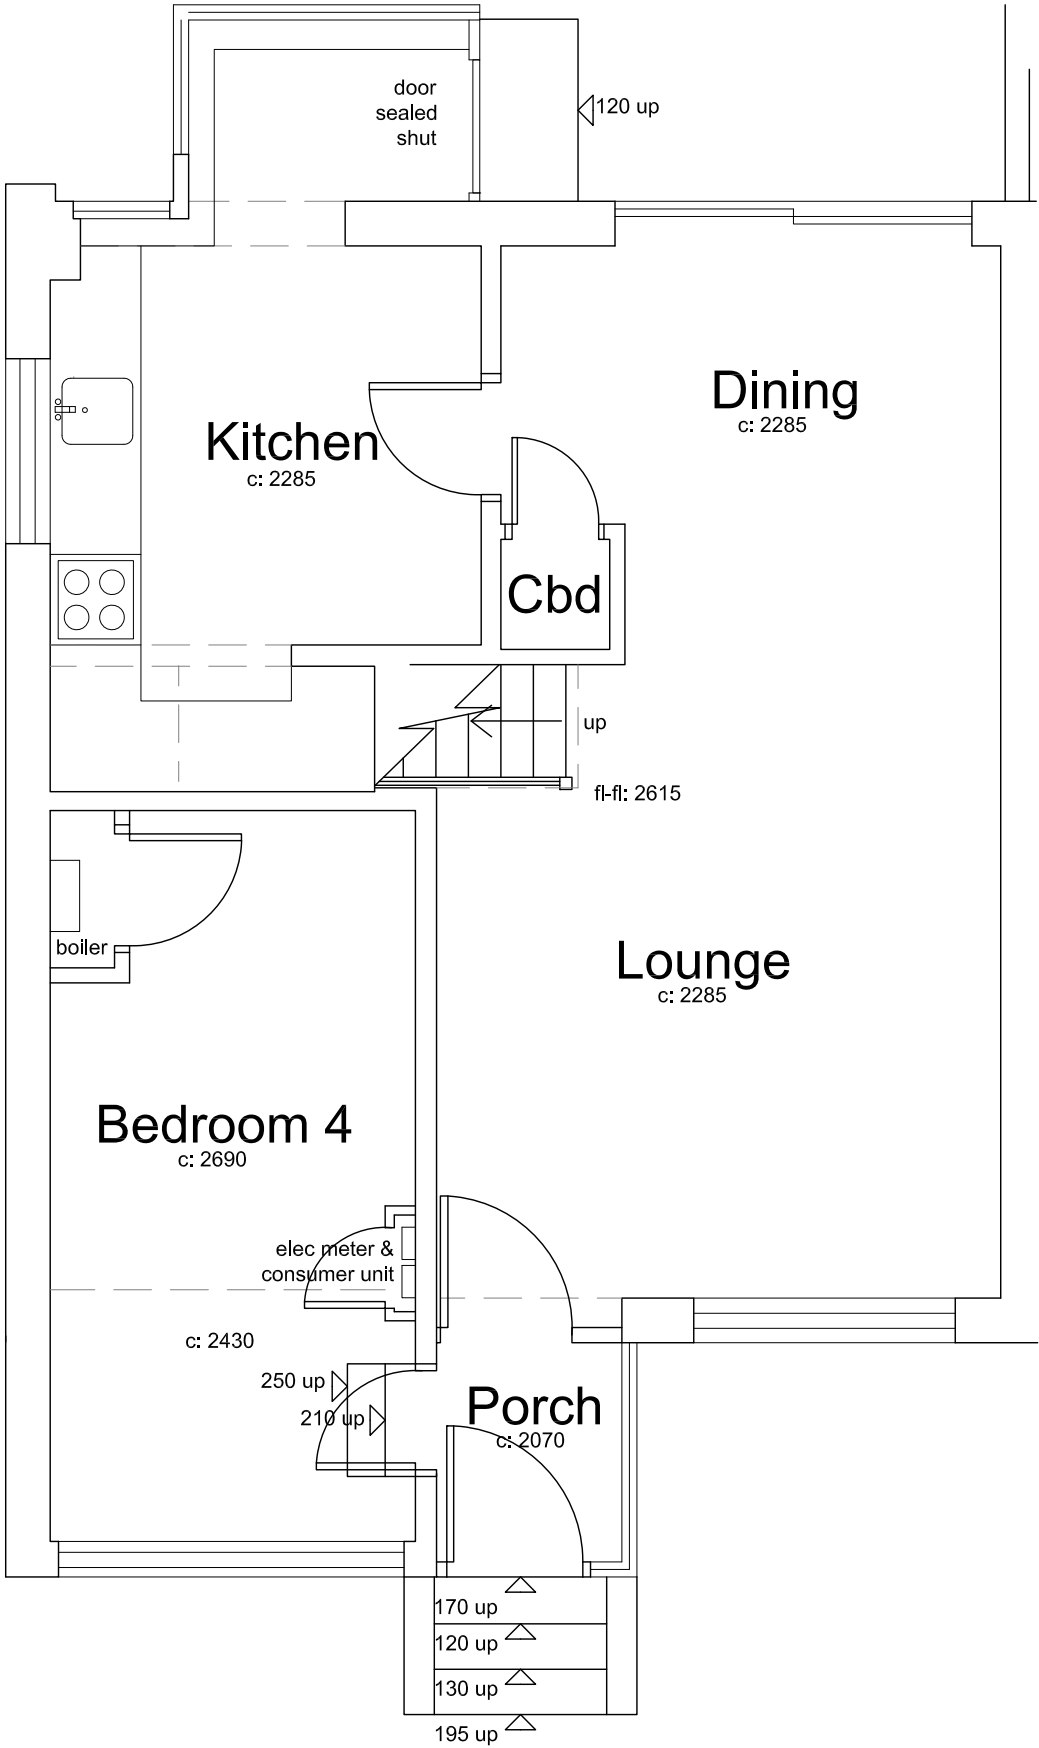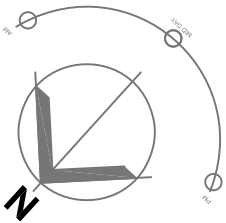

Existing Ground Floor Plan



ISSUE TYPE

EXISTING DRAWINGS



DRAWING	EXISTING FLOOR PLANS	CLIENT	WESLEY RICHARDS	DRAWING NUMBER	BR-2023-RICHARDS-SU02	REV	SCALE	DATE
PROJECT	34 ERW DEG, ACREFAIR, WREXHAM. LL14 3YA						1: 50 @A3	25/11/2023
B R A R C H I T E C T U R E								
The Stables, Colwyn Road, Craigside, Llandudno. LL30 3AL				T: 07789 175903 E: info@brarchitecture.com W: www.brarchitecture.com				

Existing Drawing

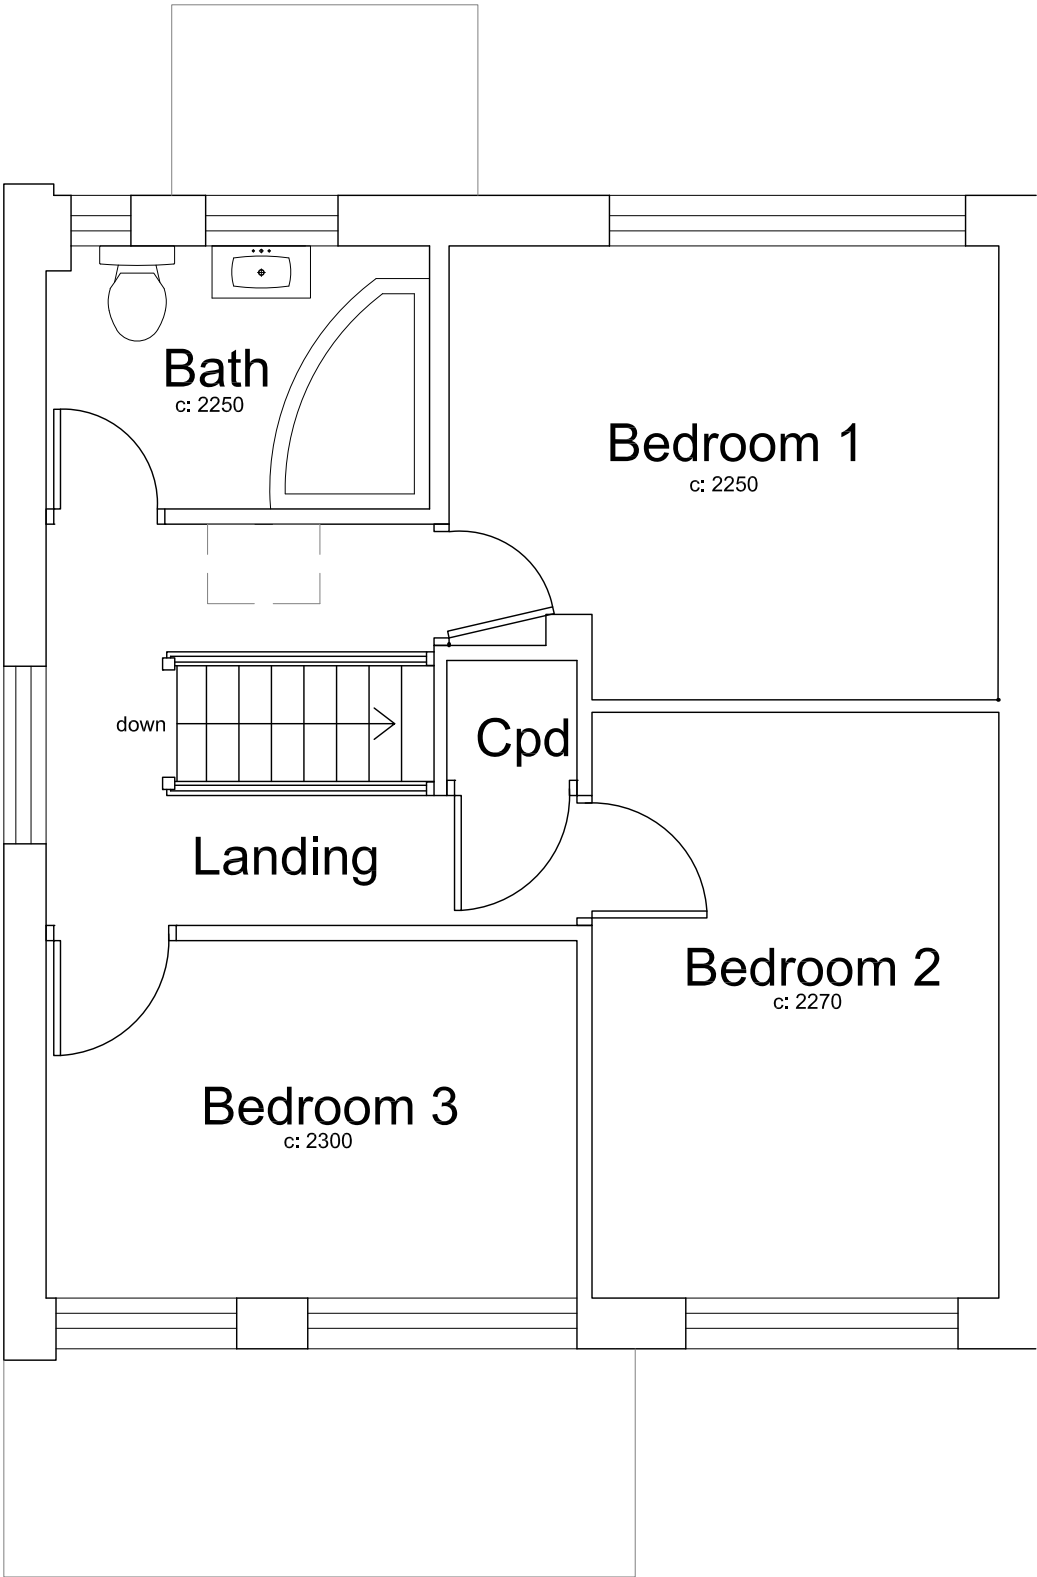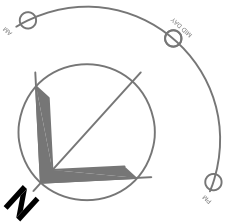

Existing First Floor Plan

ISSUE TYPE

EXISTING
DRAWINGS




DRAWING	EXISTING FLOOR PLANS	CLIENT	WESLEY RICHARDS	DRAWING NUMBER	BR-2023-RICHARDS-SU03	REV	SCALE	DATE
PROJECT	34 ERW DEG, ACREFAIR, WREXHAM. LL14 3YA						1: 50 @A3	25/11/2023

B R A R C H I T E C T U R E

The Stables, Colwyn Road, Craigside, Llandudno. LL30 3AL T: 07789 175903 E: info@brarchitecture.com W: www.brarchitecture.com


Existing Drawing

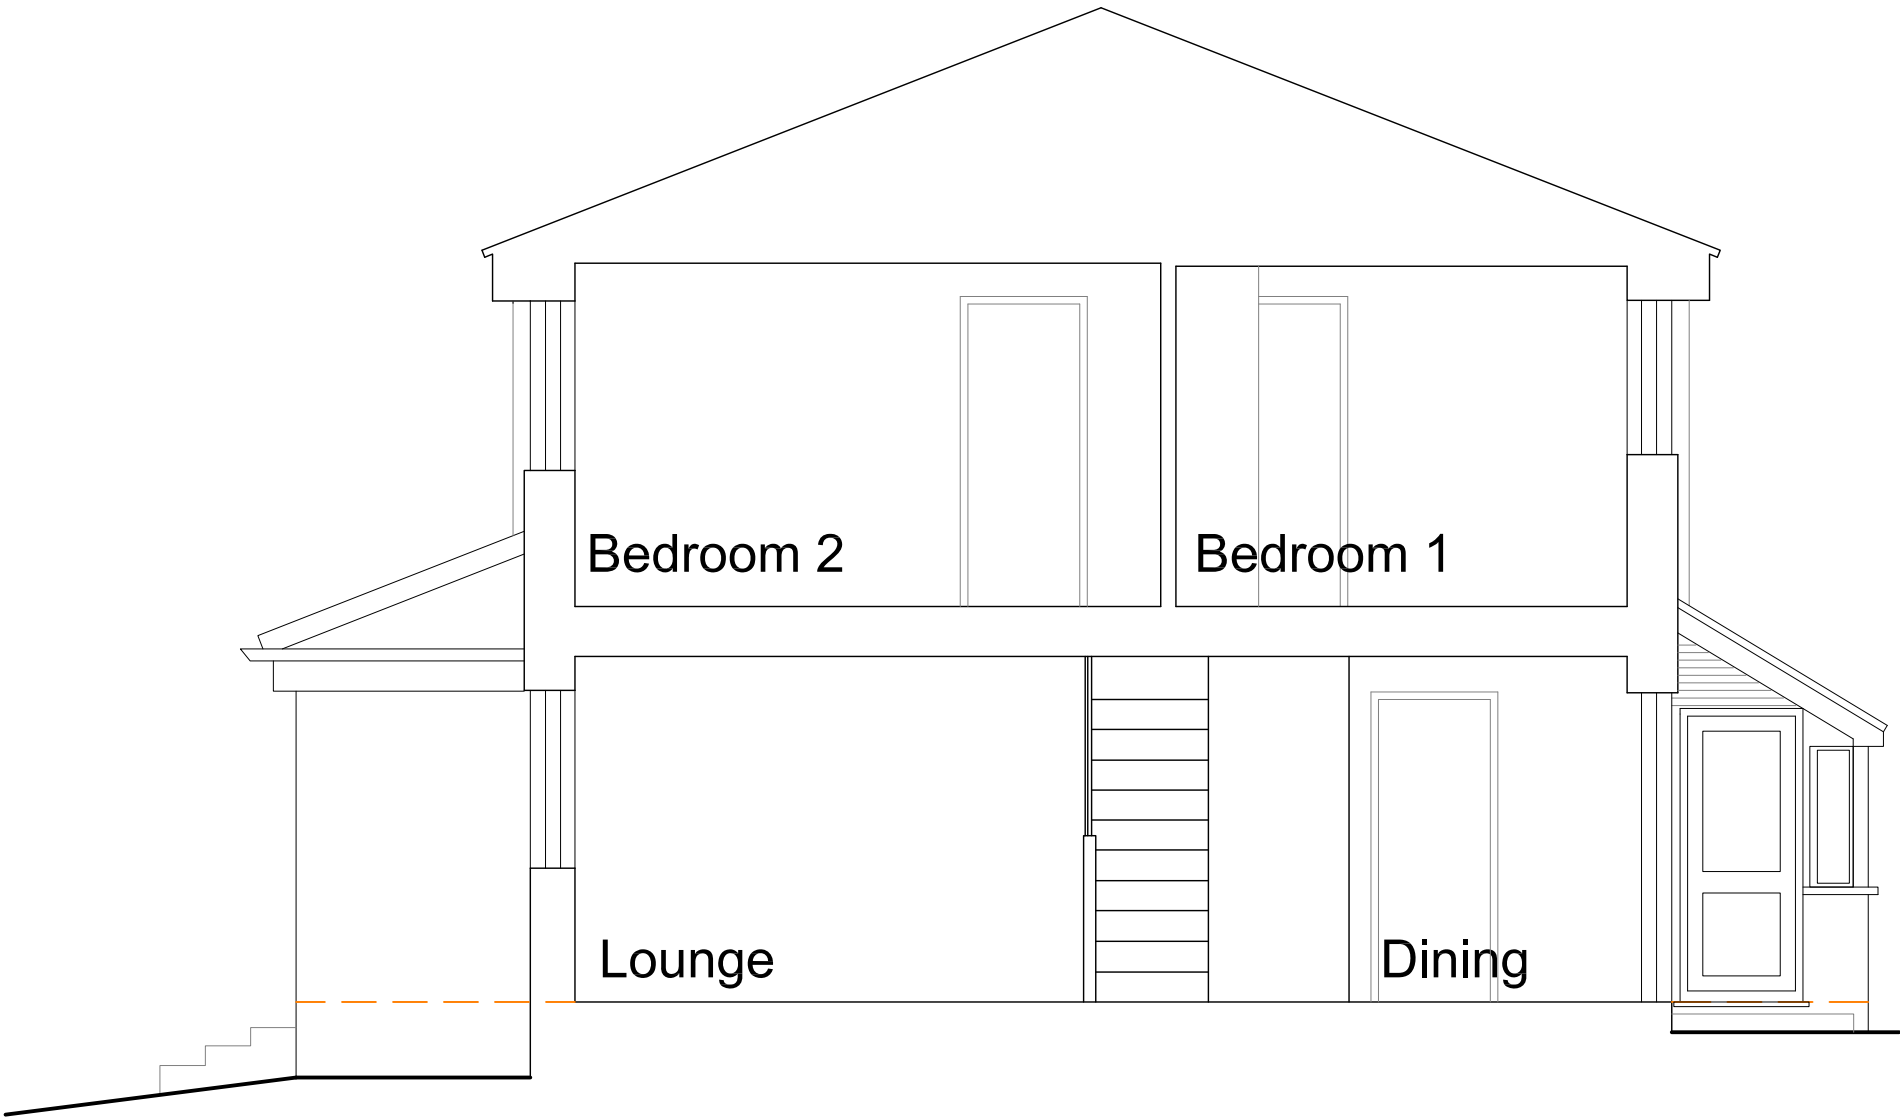


Existing Section 2

ISSUE TYPE EXISTING DRAWINGS	SUN ORIENTATION 	DRAWING EXISTING SECTION	CLIENT WESLEY RICHARDS	DRAWING NUMBER BR-2023-RICHARDS-SU04	REV	SCALE 1: 50 @A3	DATE 25/11/2023
		PROJECT 34 ERW DEG, ACREFAIR, WREXHAM. LL14 3YA					
B R A R C H I T E C T U R E The Stables, Colwyn Road, Craigside, Llandudno. LL30 3AL T: 07789 175903 E: info@brarchitecture.com W: www.brarchitecture.com							

Existing Drawing

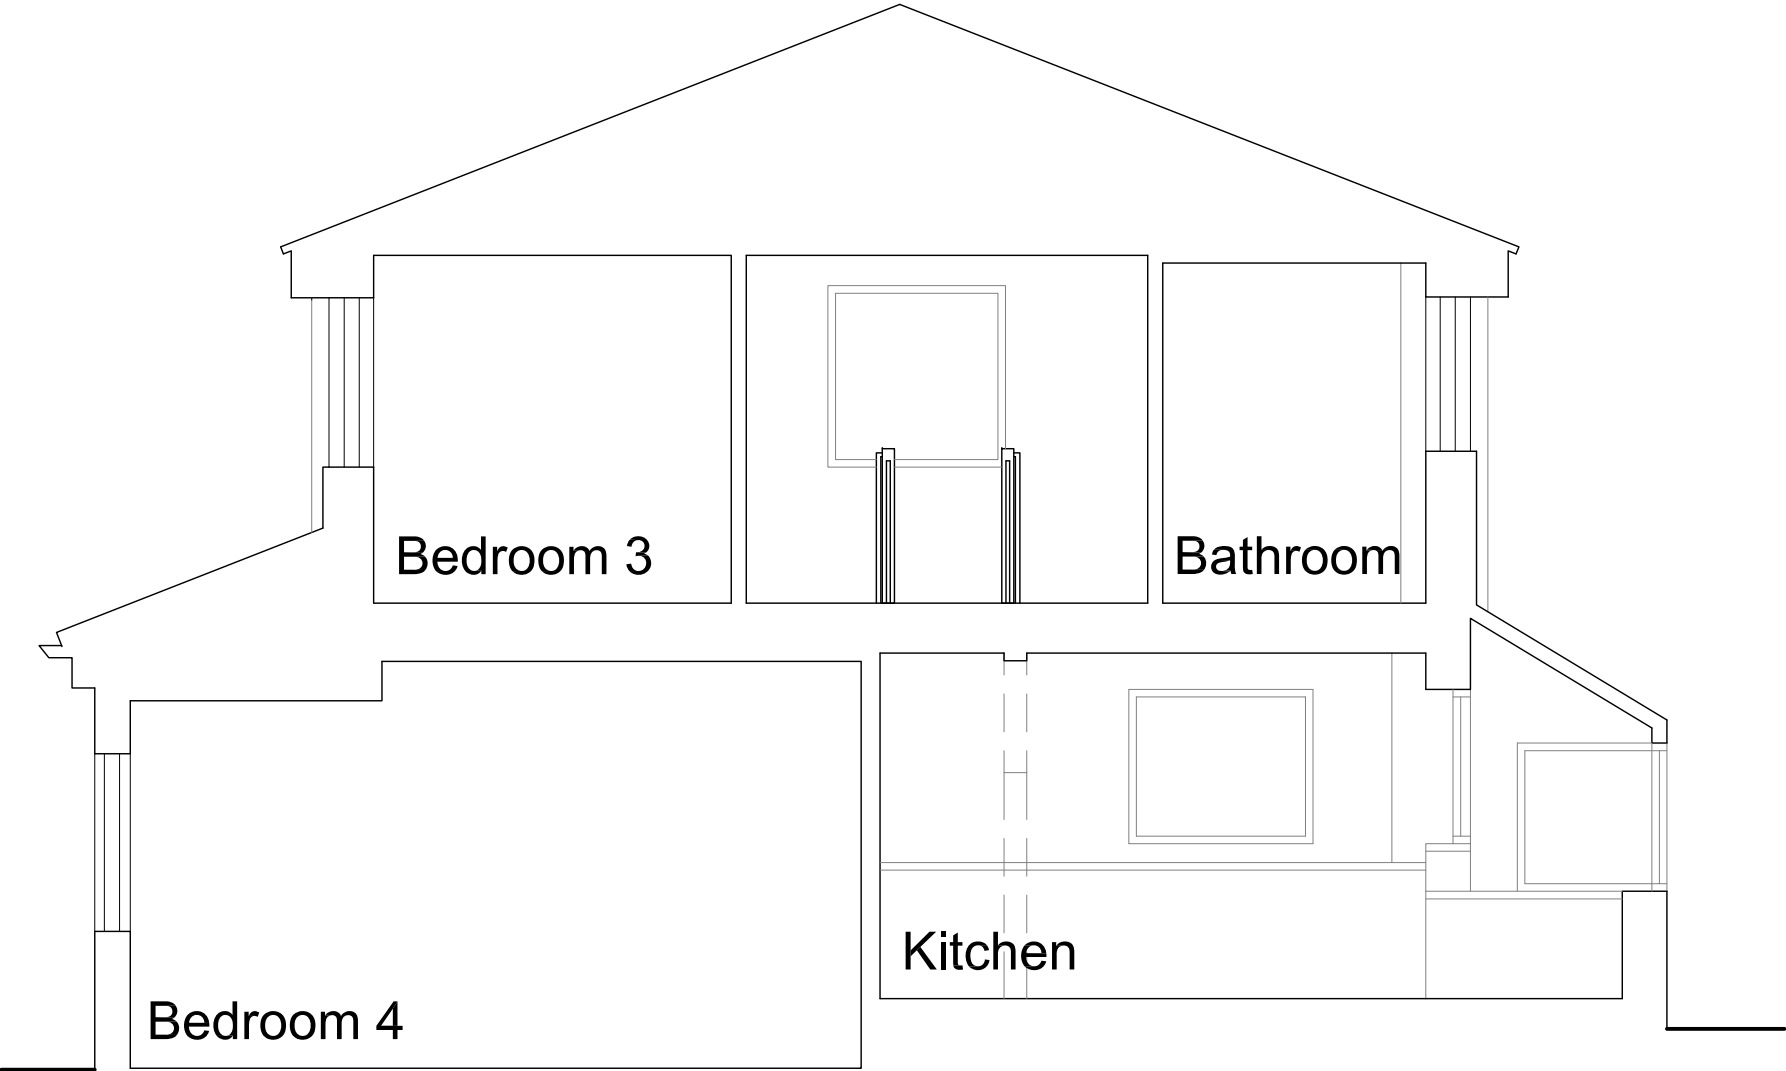


Existing Section 1

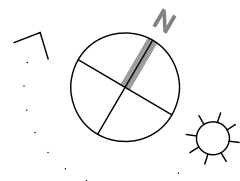
ISSUE TYPE EXISTING DRAWINGS	SUN ORIENTATION 	DRAWING EXISTING SECTION	CLIENT WESLEY RICHARDS	DRAWING NUMBER BR-2023-RICHARDS-SU05	REV	SCALE 1: 50 @A3	DATE 25/11/2023
		PROJECT 34 ERW DEG, ACREFAIR, WREXHAM. LL14 3YA					
B R A R C H I T E C T U R E The Stables, Colwyn Road, Craigside, Llandudno. LL30 3AL T: 07789 175903 E: info@brarchitecture.com W: www.brarchitecture.com  B R ARCHITECTURE							

Scale - 1:100

0m 2m 4m 6m 8m 10m

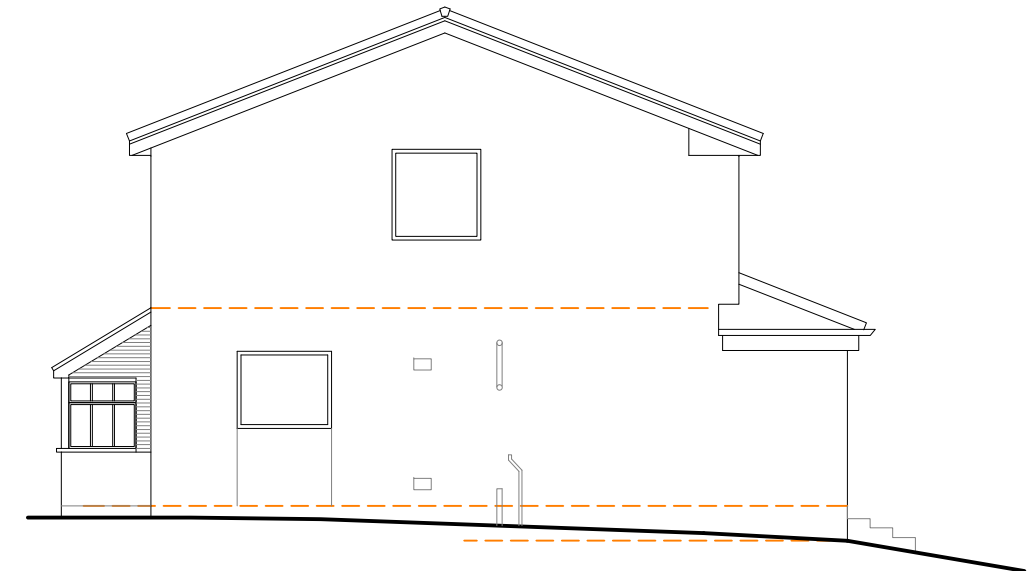

Existing Side Elevation

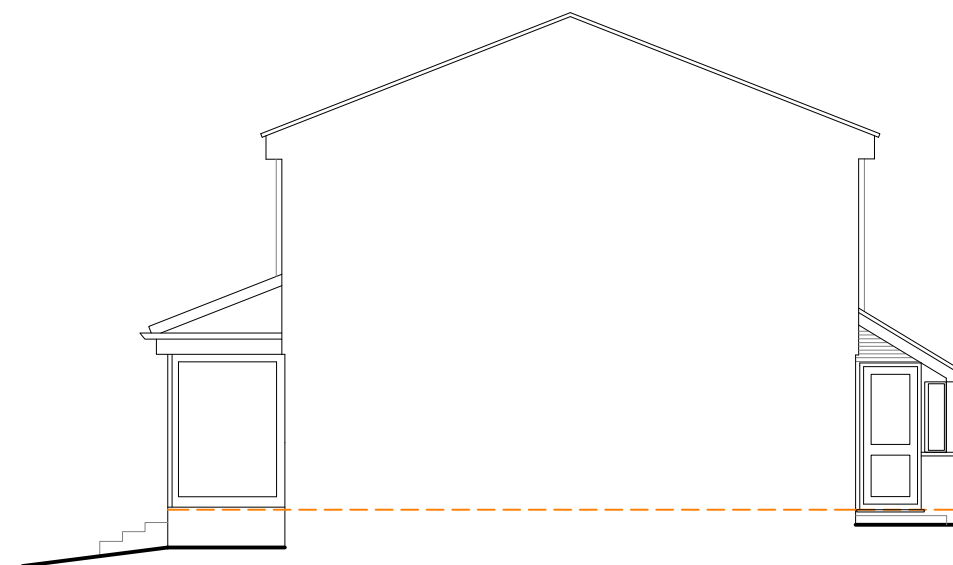

Existing Side Elevation

ISSUE TYPE	SUN ORIENTATION	DRAWING	EXISTING ELEVATIONS	CLIENT	WESLEY RICHARDS	DRAWING NUMBER	BR-2023-RICHARDS-SU06	REV		SCALE	1: 100 @A3	DATE	25/11/2023	
		PROJECT	34 ERW DEG, ACREFAIR, WREXHAM. LL14 3YA											

EXISTING DRAWINGS



B R A R C H I T E C T U R E

T: 07789 175903
 E: info@brarchitecture.com
 W: www.brarchitecture.com