


1 Proposed South Elevation
1 : 250


Proposed High Bay Extension
Proposed Low Bay Extension

Proposed Production Extension

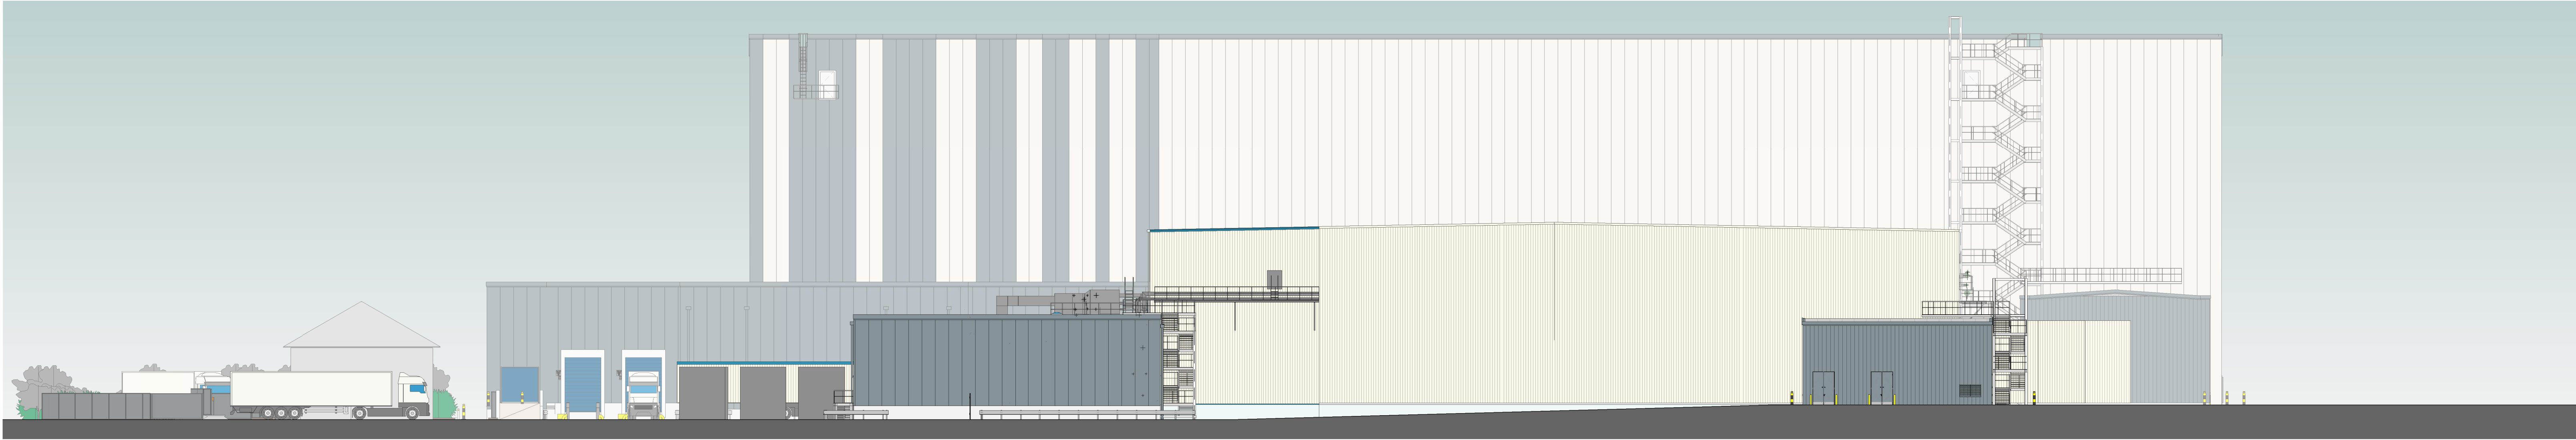

2 Proposed East Elevation
1 : 250

Proposed Low Bay
Proposed Production Extension
Proposed High Bay Extension
Proposed Blast FR Plant
Proposed Main Plant Building

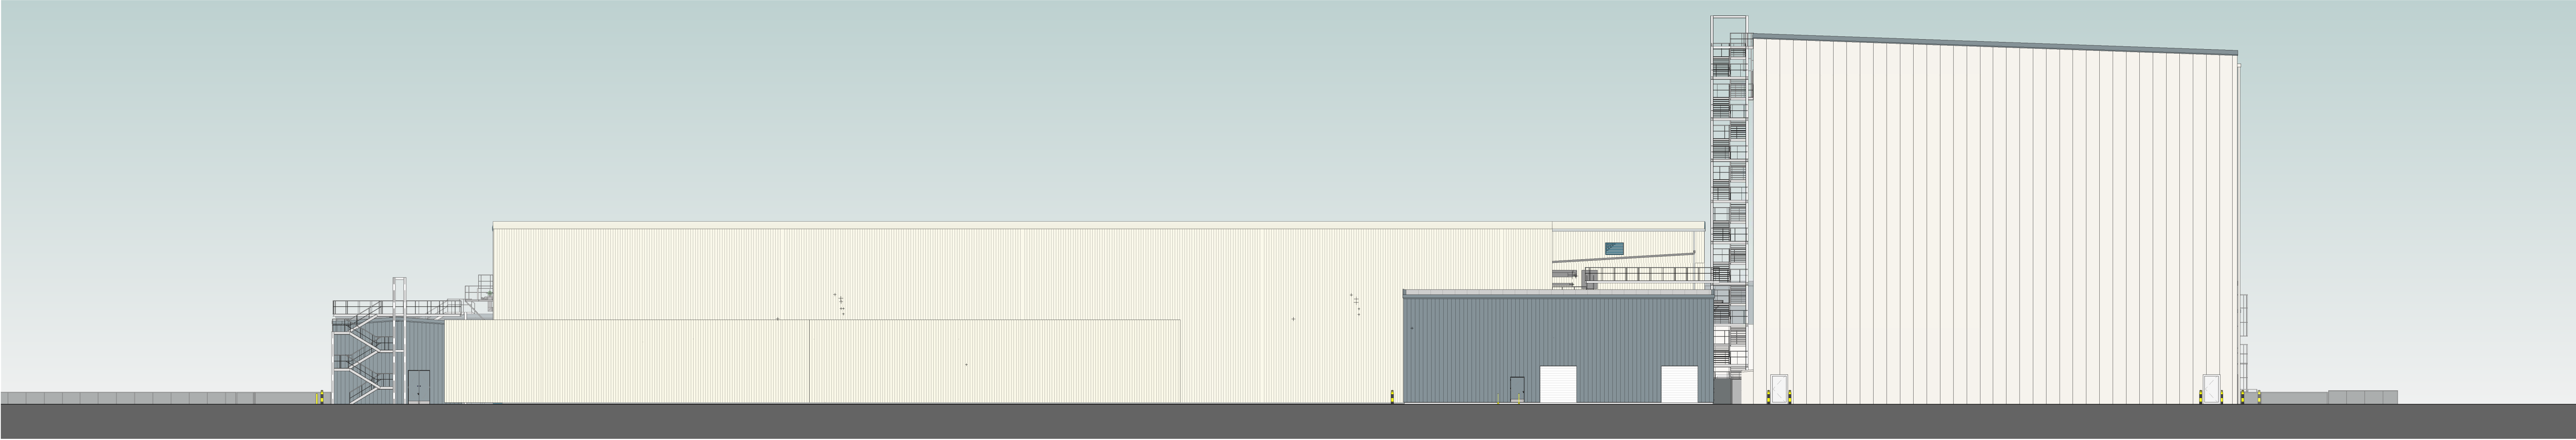

3 Proposed North Elevation
1 : 250

Proposed Blast FR Plant
Proposed Main Plant Building
Proposed High Bay Extension



4 Proposed West Elevation
1 : 250

Proposed High Bay Extension
Proposed Low Bay Marshalling

0m 5m 10m 15m 20m 25m
VISUAL SCALE 1:250

Do not scale this drawing.
Ashton Smith is to be notified of discrepancies in figure dimensions.
This drawing is copyright and is for use on this site only.
The drawing is to be used solely for information and is not to be used for any other purpose.
For other information refer to the latest revision of any cross-referenced drawing.



LOCATION PLAN:

NOTES:

REV	DATE	DESCRIPTION	RAA	CHECK BY
001	2024-03-15	Issued for Full Planning		
002	2024-03-15	Issued for Full Planning		
PROJECT TITLE			
Project Sakura			
DRAWING TITLE			
Proposed Overall Elevations			
REVISION	STATUS	DRAWN BY	CHECKED BY
3	PLANNING	RAA	-
SHEET	SCALE	DATE	SUBMITALITY
A0	1 : 250	2024-03-08	S2
DRAWING NO.	DATE	REVISION	REVISION
TCSW - ASA - 00 - NB.XX - D - A - 0003	(S2 - P01)		
RAA NO.	DATE	REVISION	REVISION
TCSW-ASA-22-NB-22-M3-A-0002	(S2-P01)		

CLIENT	TSL
CLIENT	Thermotrafic
CLIENT	TEMPERATURE CONTROLLED LOGISTICS
CLIENT	AshtonSmith
CLIENT	Beyond Design
CLIENT	Ashton Smith, Belconnen House, 3 Victoria Avenue, Manly, North Sydney, NSW 1585
CLIENT	1st Floor 1585 1585 1585
CLIENT	www.ashtonsmith.com.au