




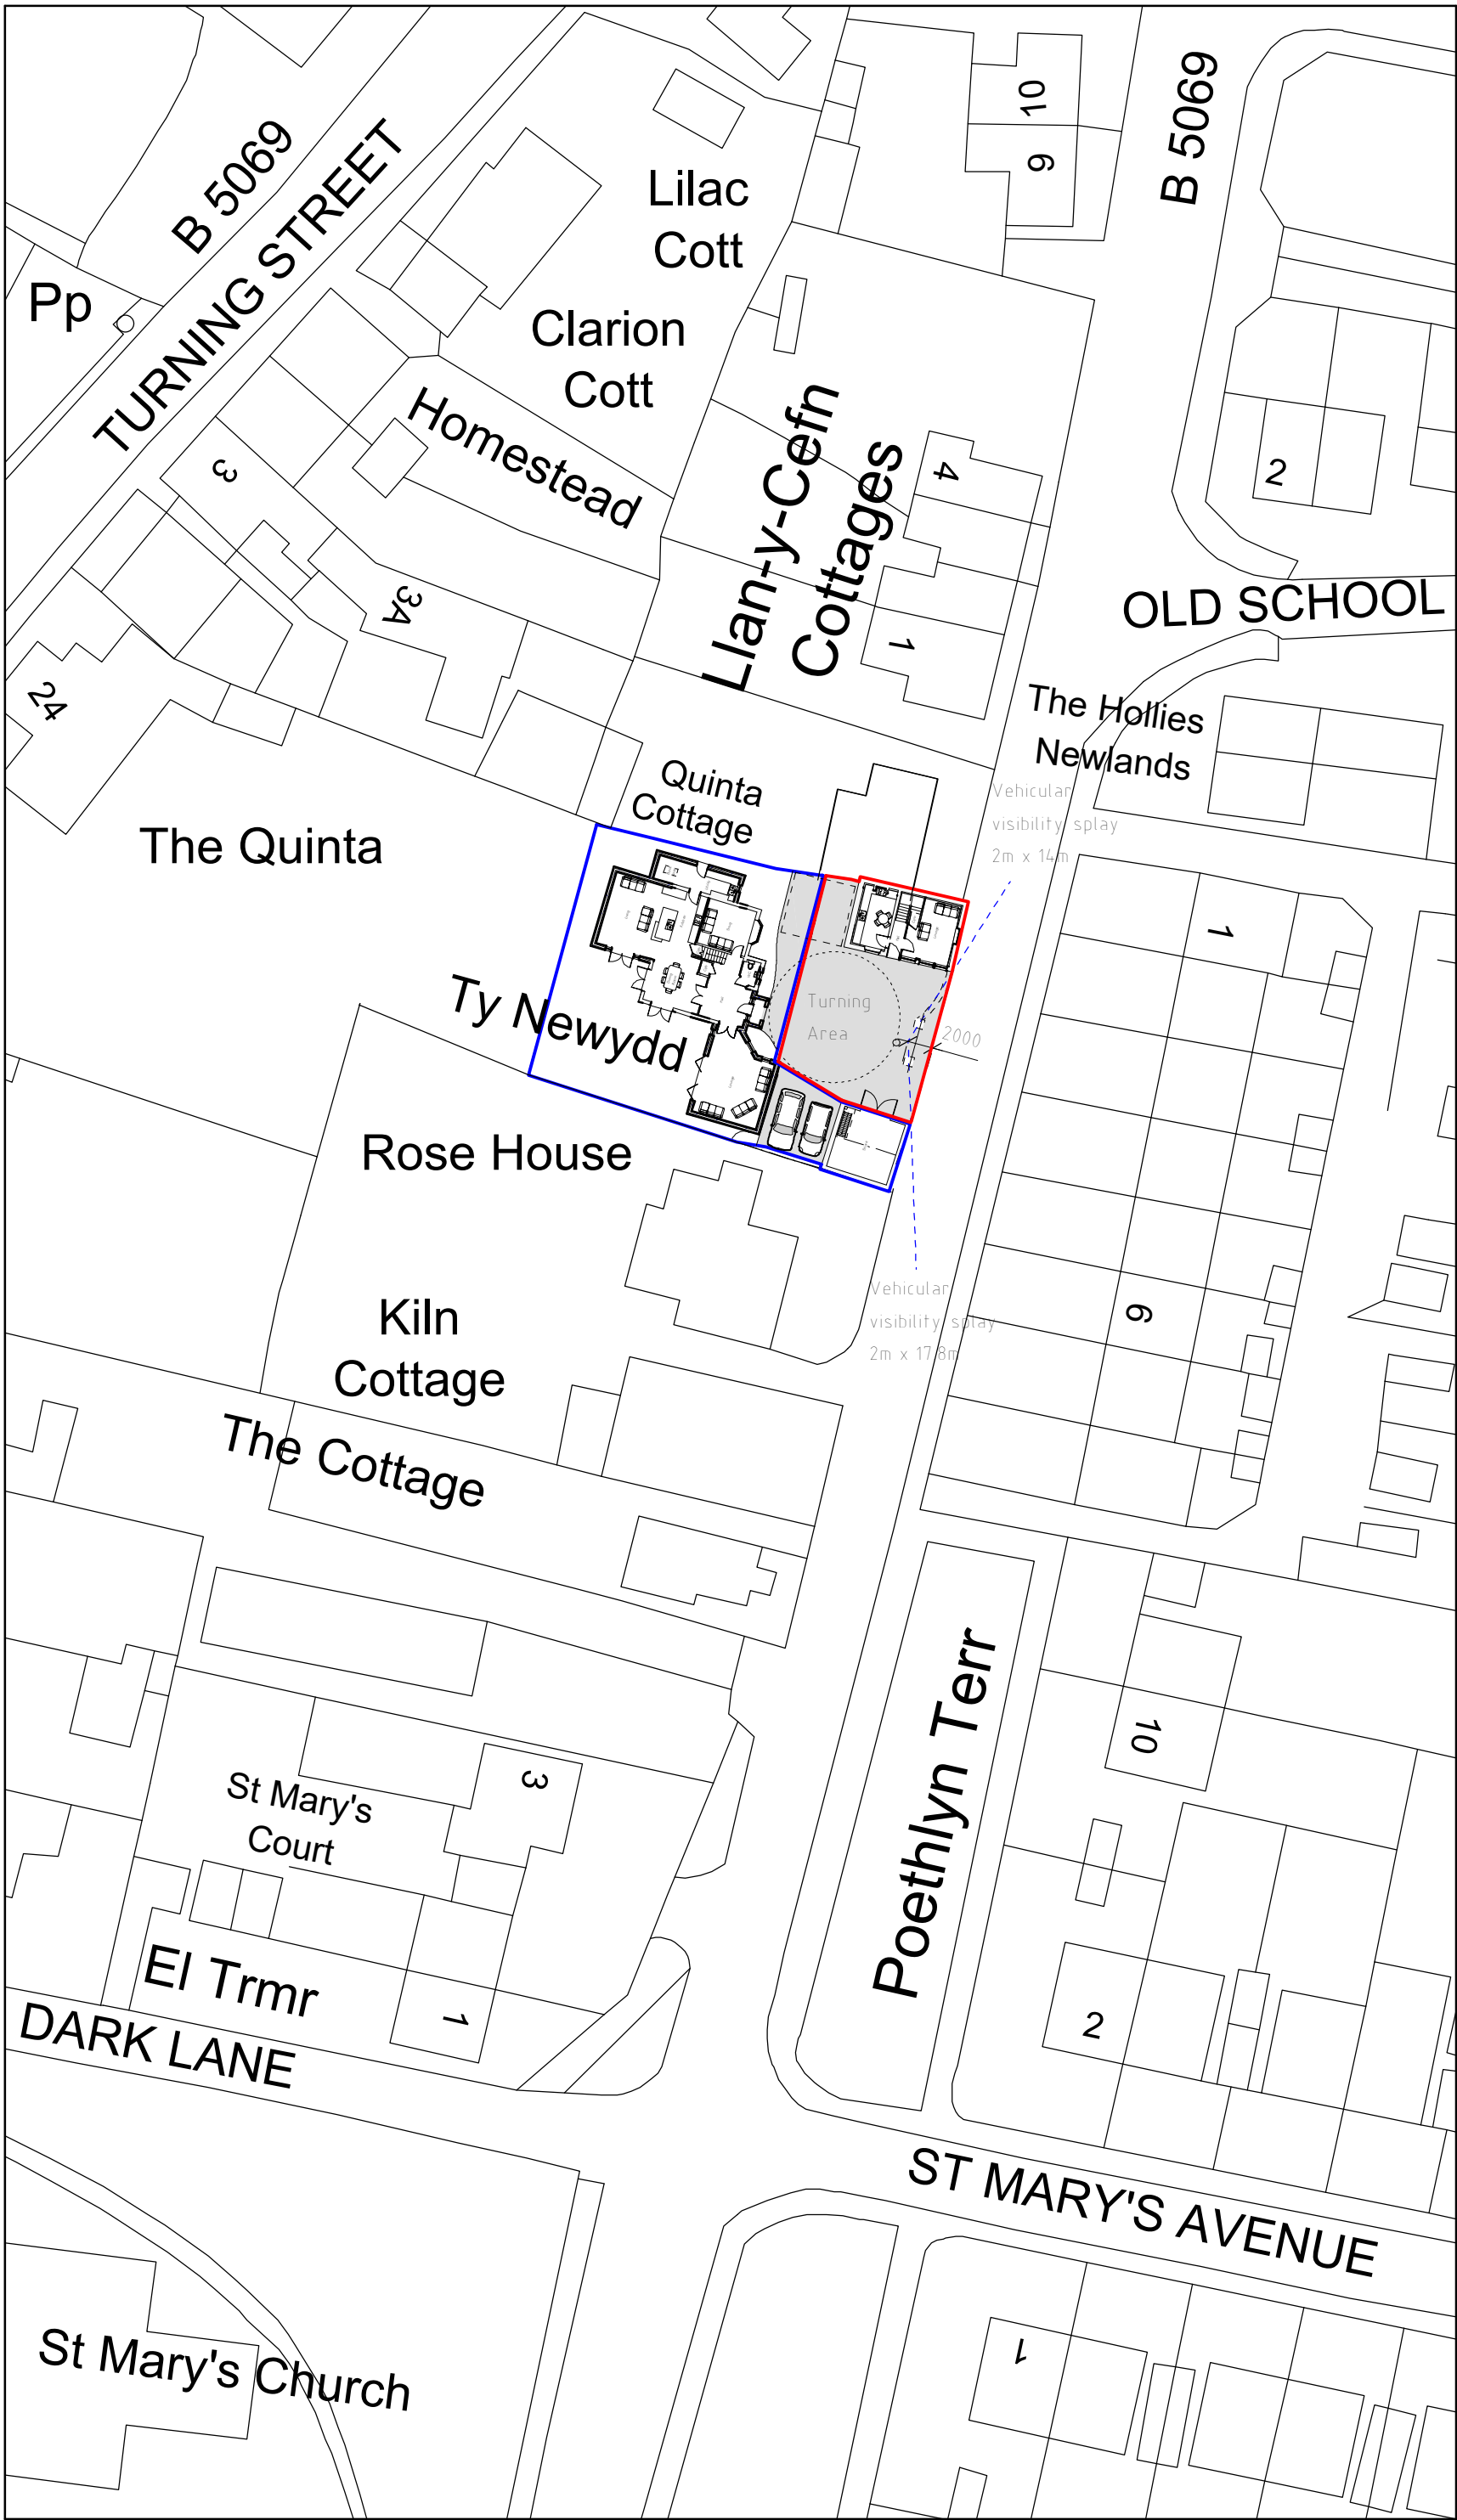

Site Plan 1:500

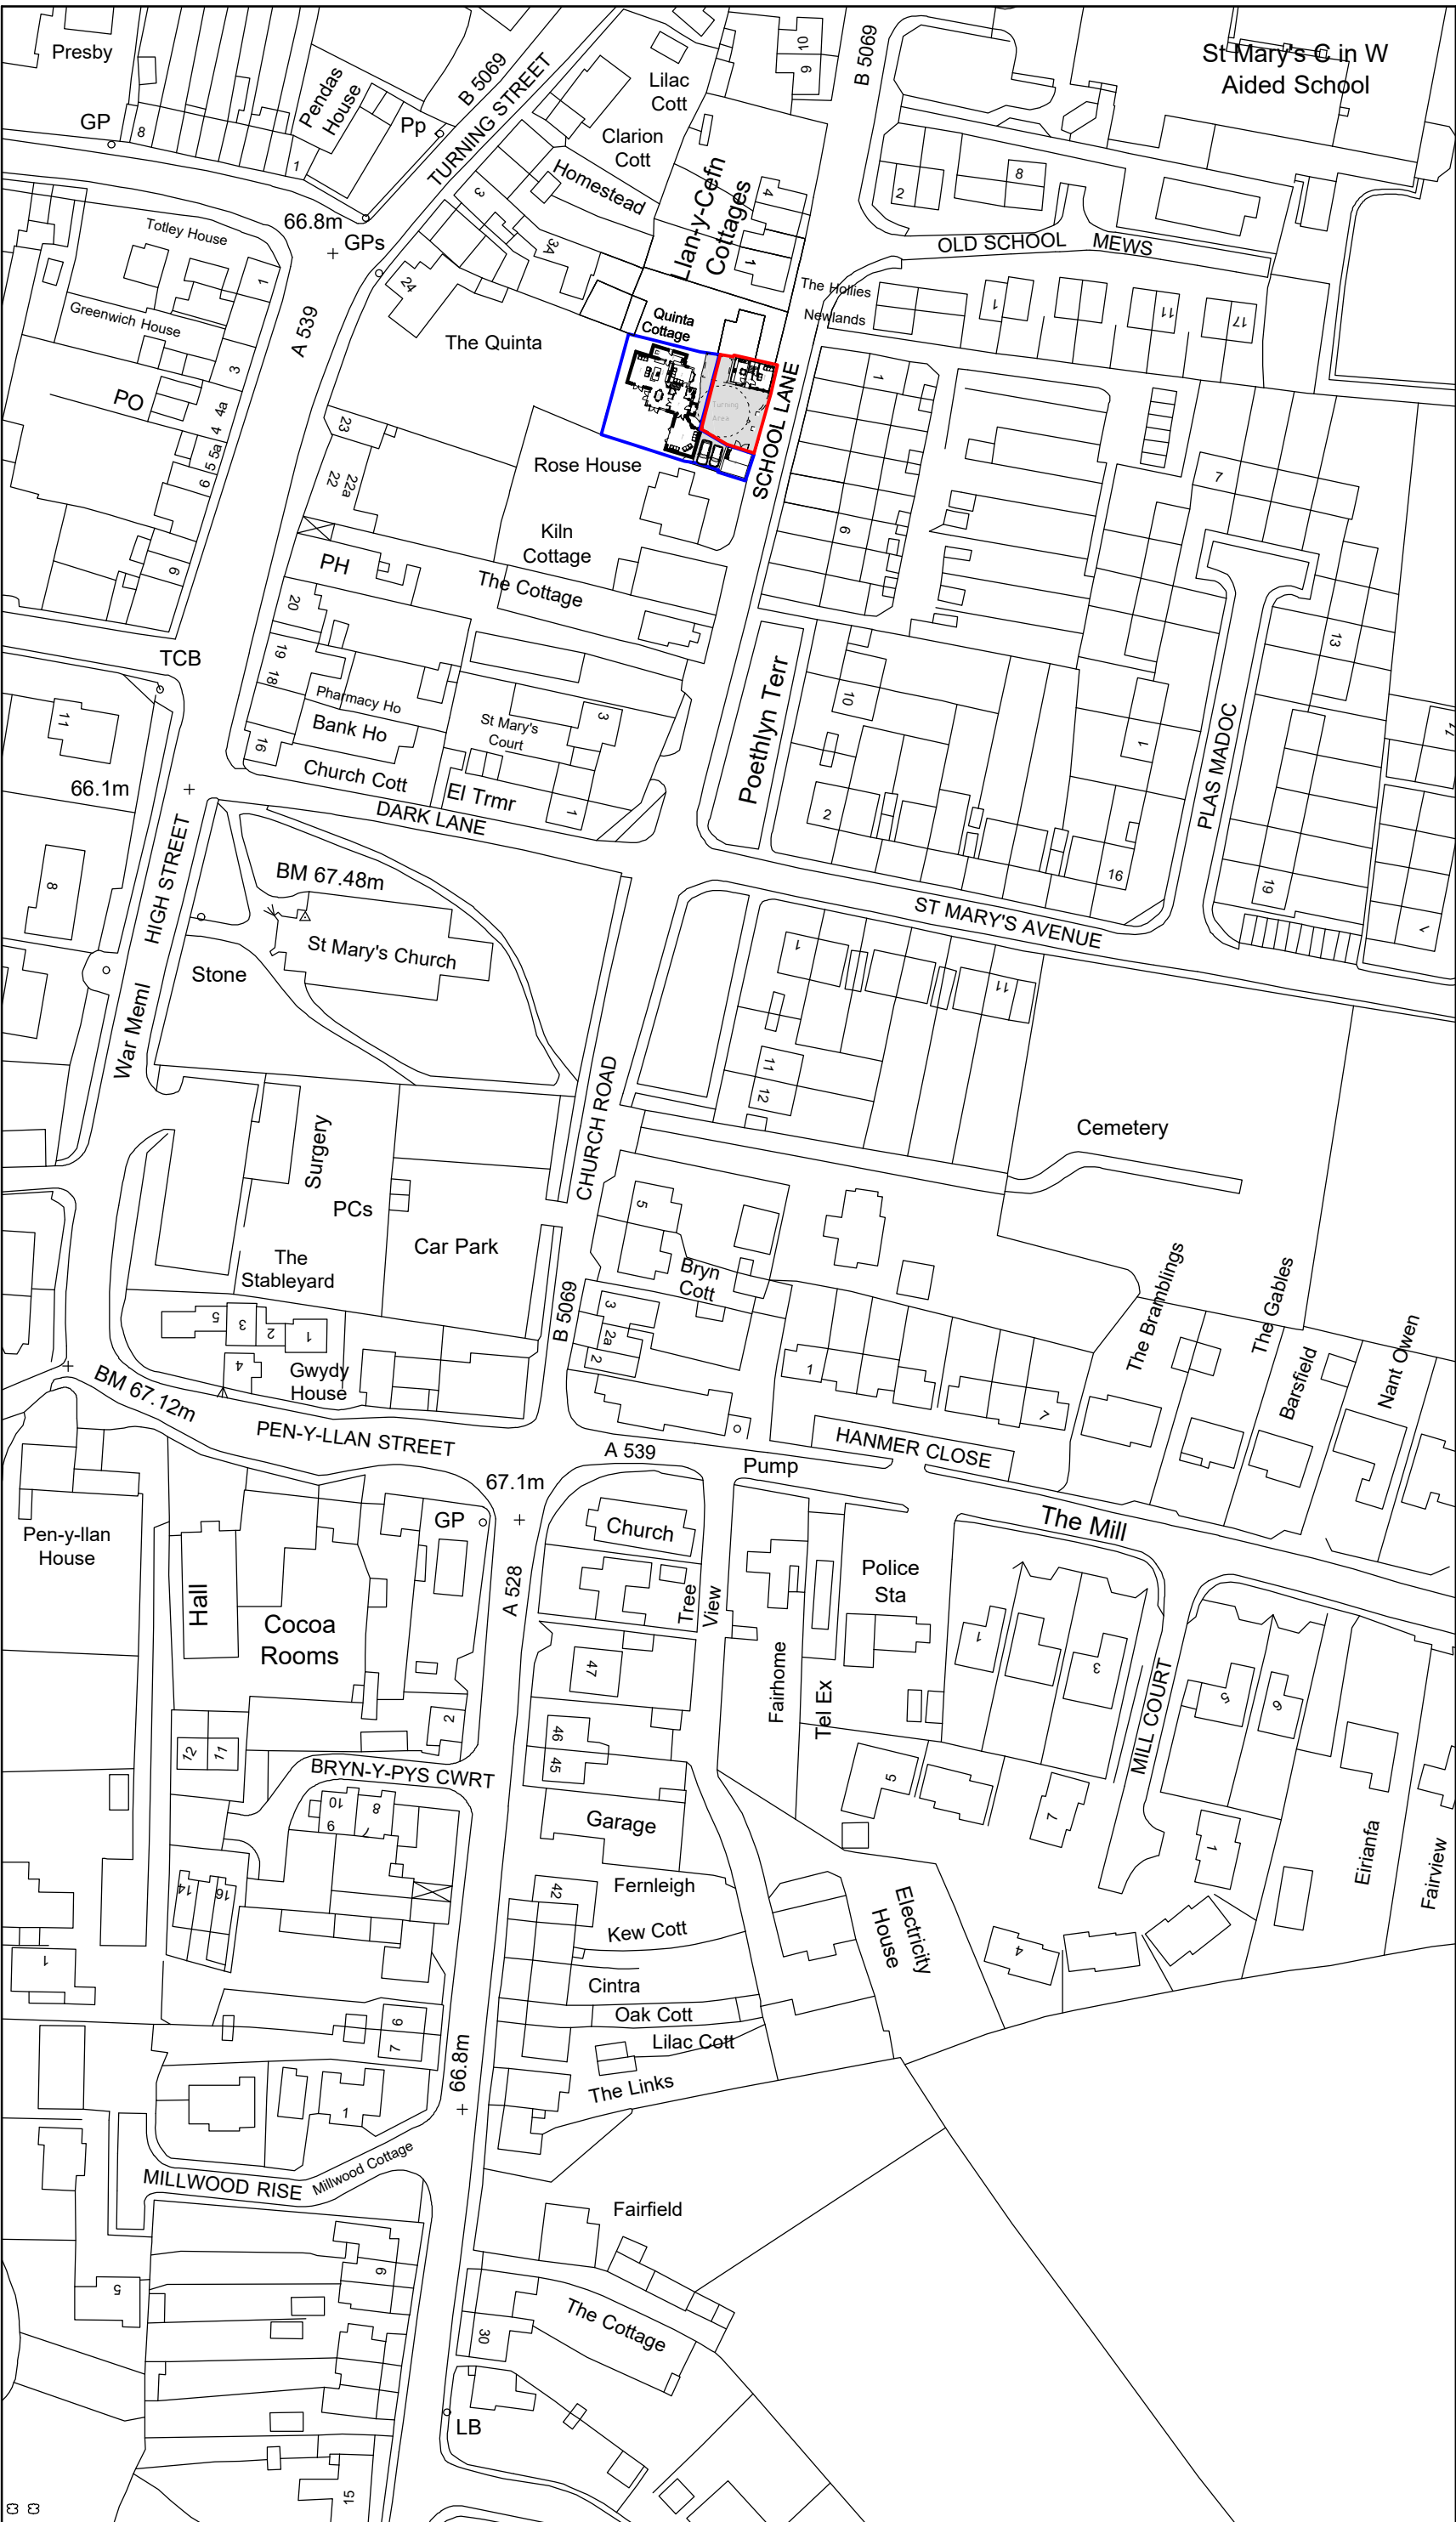

Location Plan 1:1250

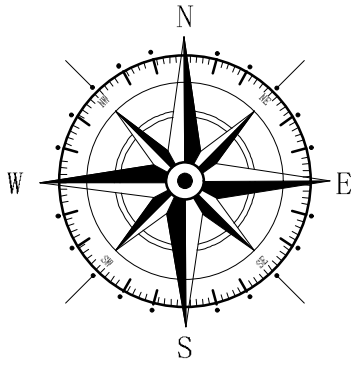

Key

Application Site

Land owned by applicant

B	09/24	Planning Amends		D.J.E			
A	11/22	Highways Amends		D.J.E			
Rev	Date	Detail		Initial			

Project:

Proposed Alterations to,
Ty Newydd, School Lane
Overton, Wrexham
LL13 0ES

Title: Planning: Site & Location Plan	Scale: (A2) 1:500 & 1:1250
---	--

Drawn By: D.J.Edwards	Date: June 2022
---	-----------------------------------

Drawing No: WC186/009	Sheet: 1 of 1
---	---------------------------------

blueprint
architectural services



Office 3K4,
Redwith Business Tower,
Wrexham. LL13 9XT
Tel: 01978 356500
www.blueprintarchitectural.com
© copyright all rights reserved