



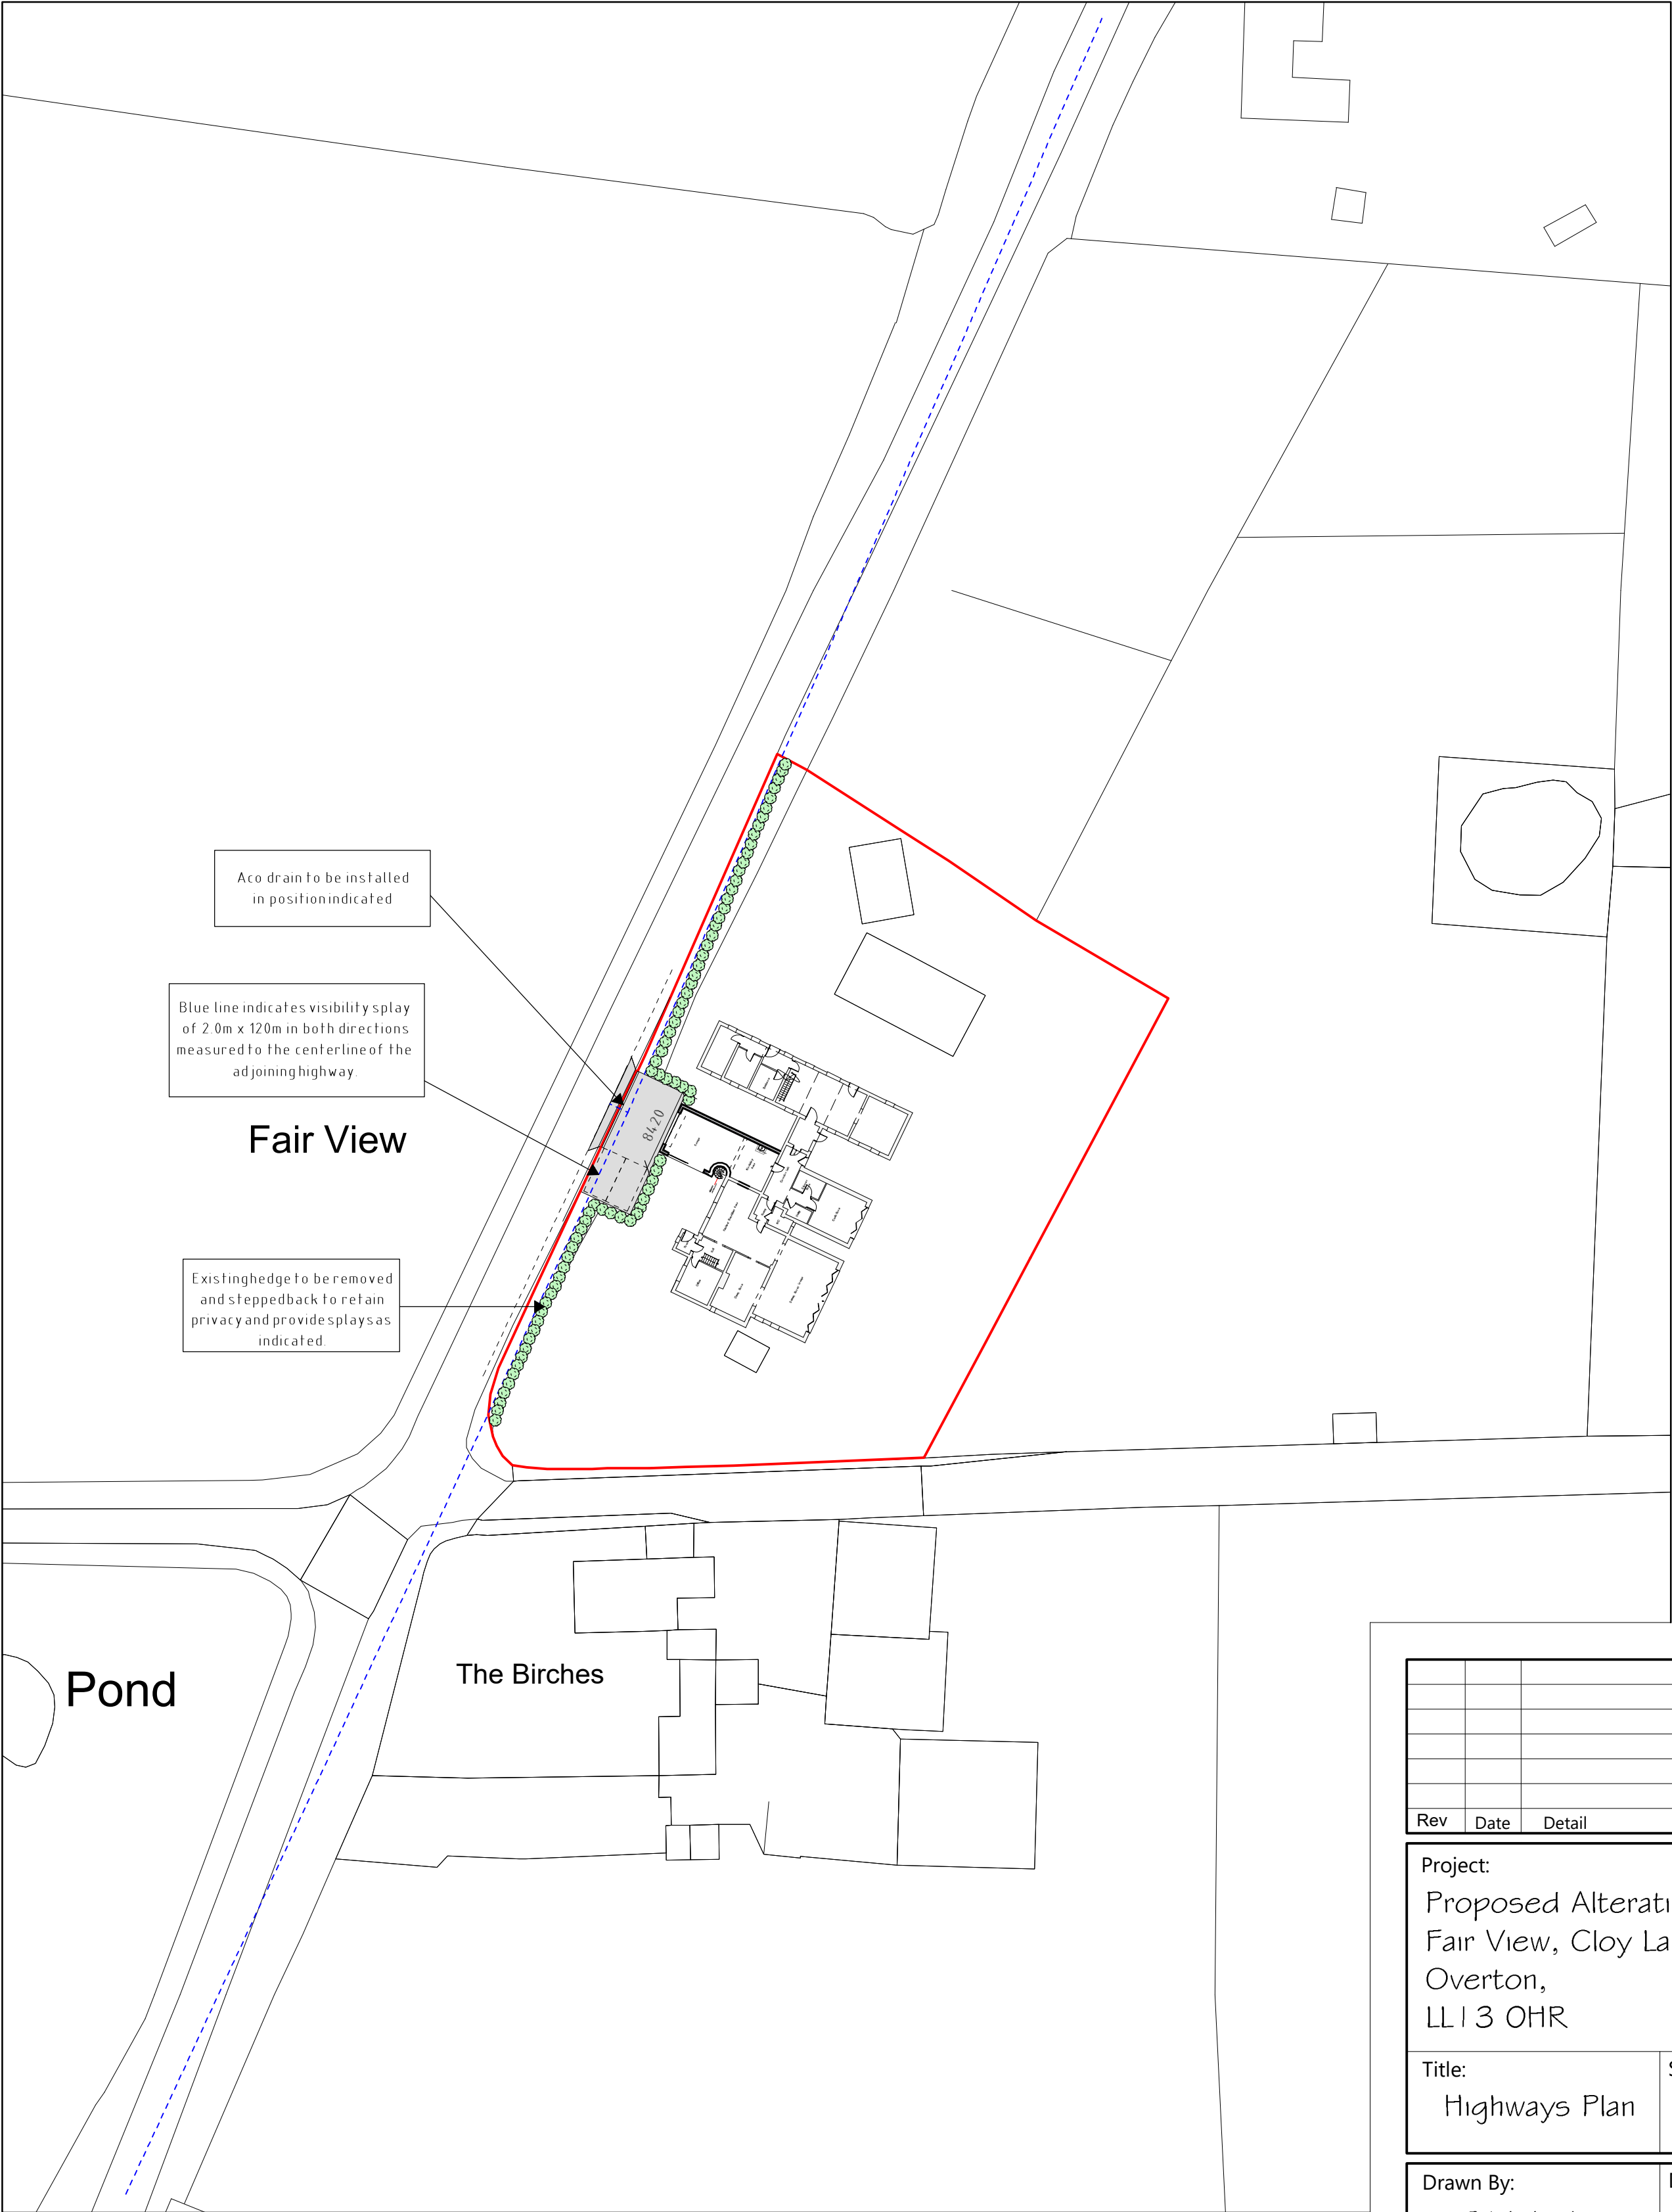

Site Plan 1:500

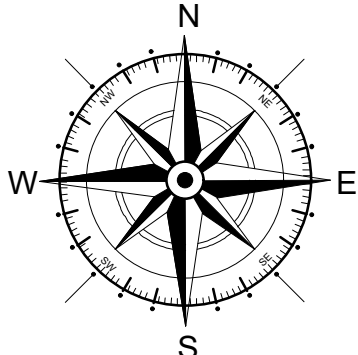

Key

Application Site

Rev	Date	Detail	Initial

Project:
Proposed Alterations to,
Fair View, Cloy Lane,
Overton,
LL13 0HR

Title: Highways Plan	Scale: (A2) 1:500 & 1:1250
-------------------------	----------------------------------

Drawn By: E.M.Jackson	Date: Feb 2023
--------------------------	-------------------

Drawing No: C145/005	Sheet: 1 of 1
-------------------------	------------------

blueprint
architectural services



Office 3K4,
Redwither Business Tower,
Wrexham. LL13 9XT
Tel: 01978 356500
www.blueprintarchitectural.com
© copyright all rights reserved