




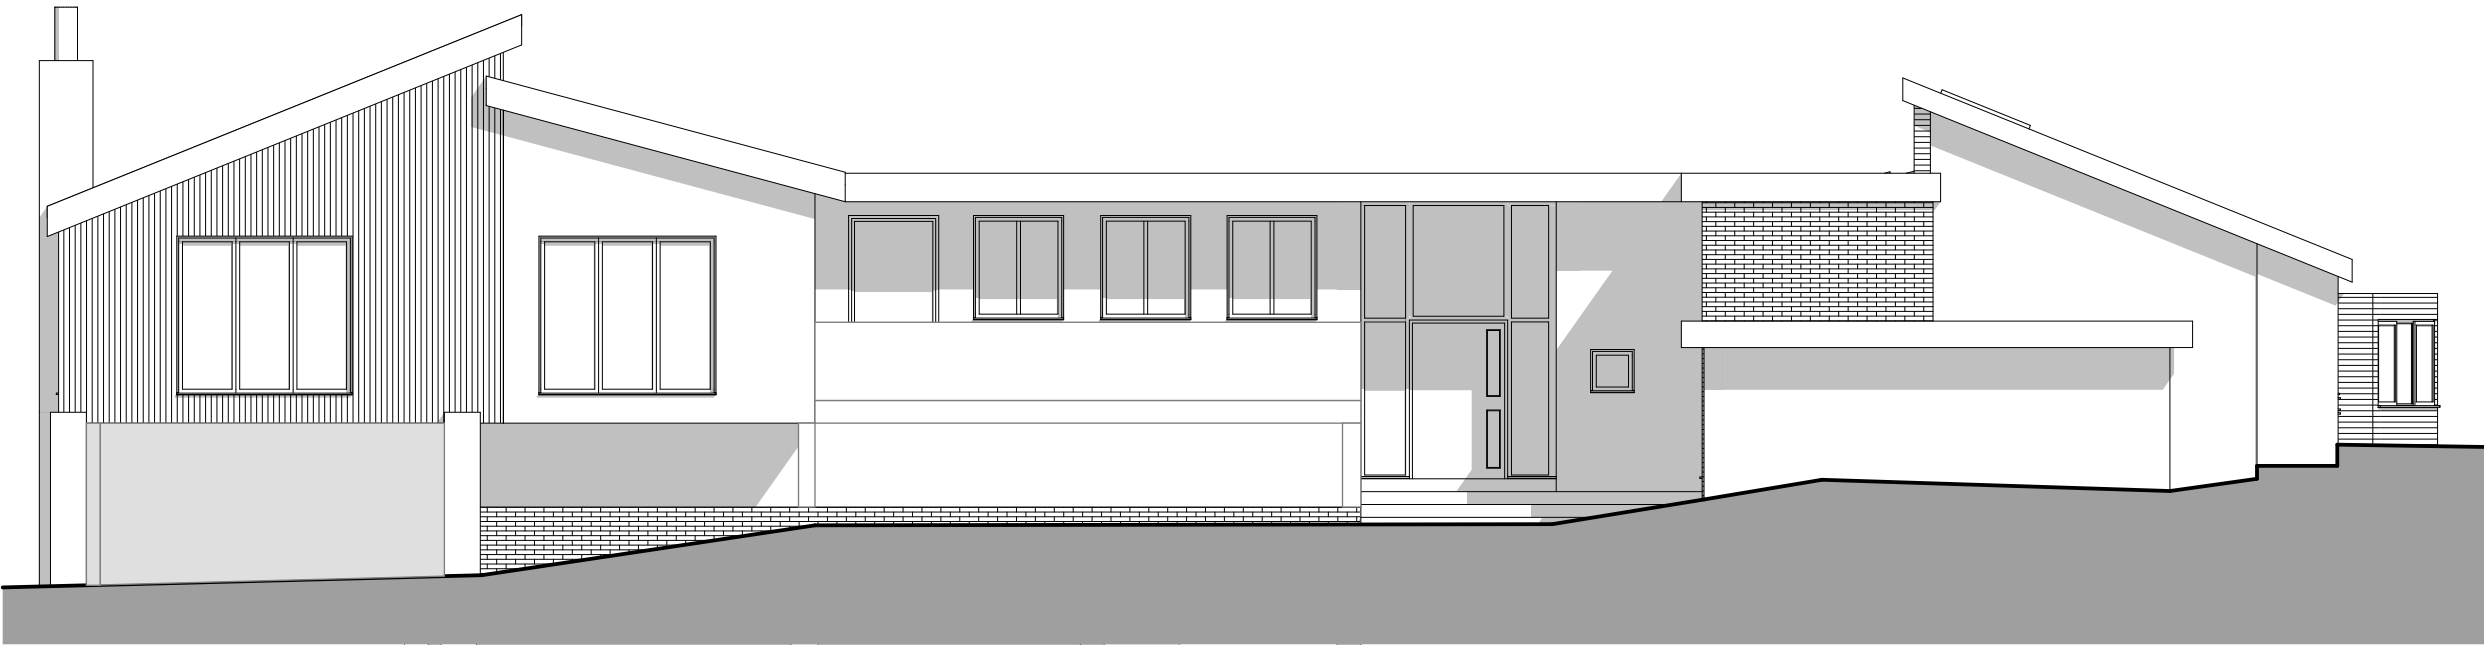

Proposed Front Elevation
1:100

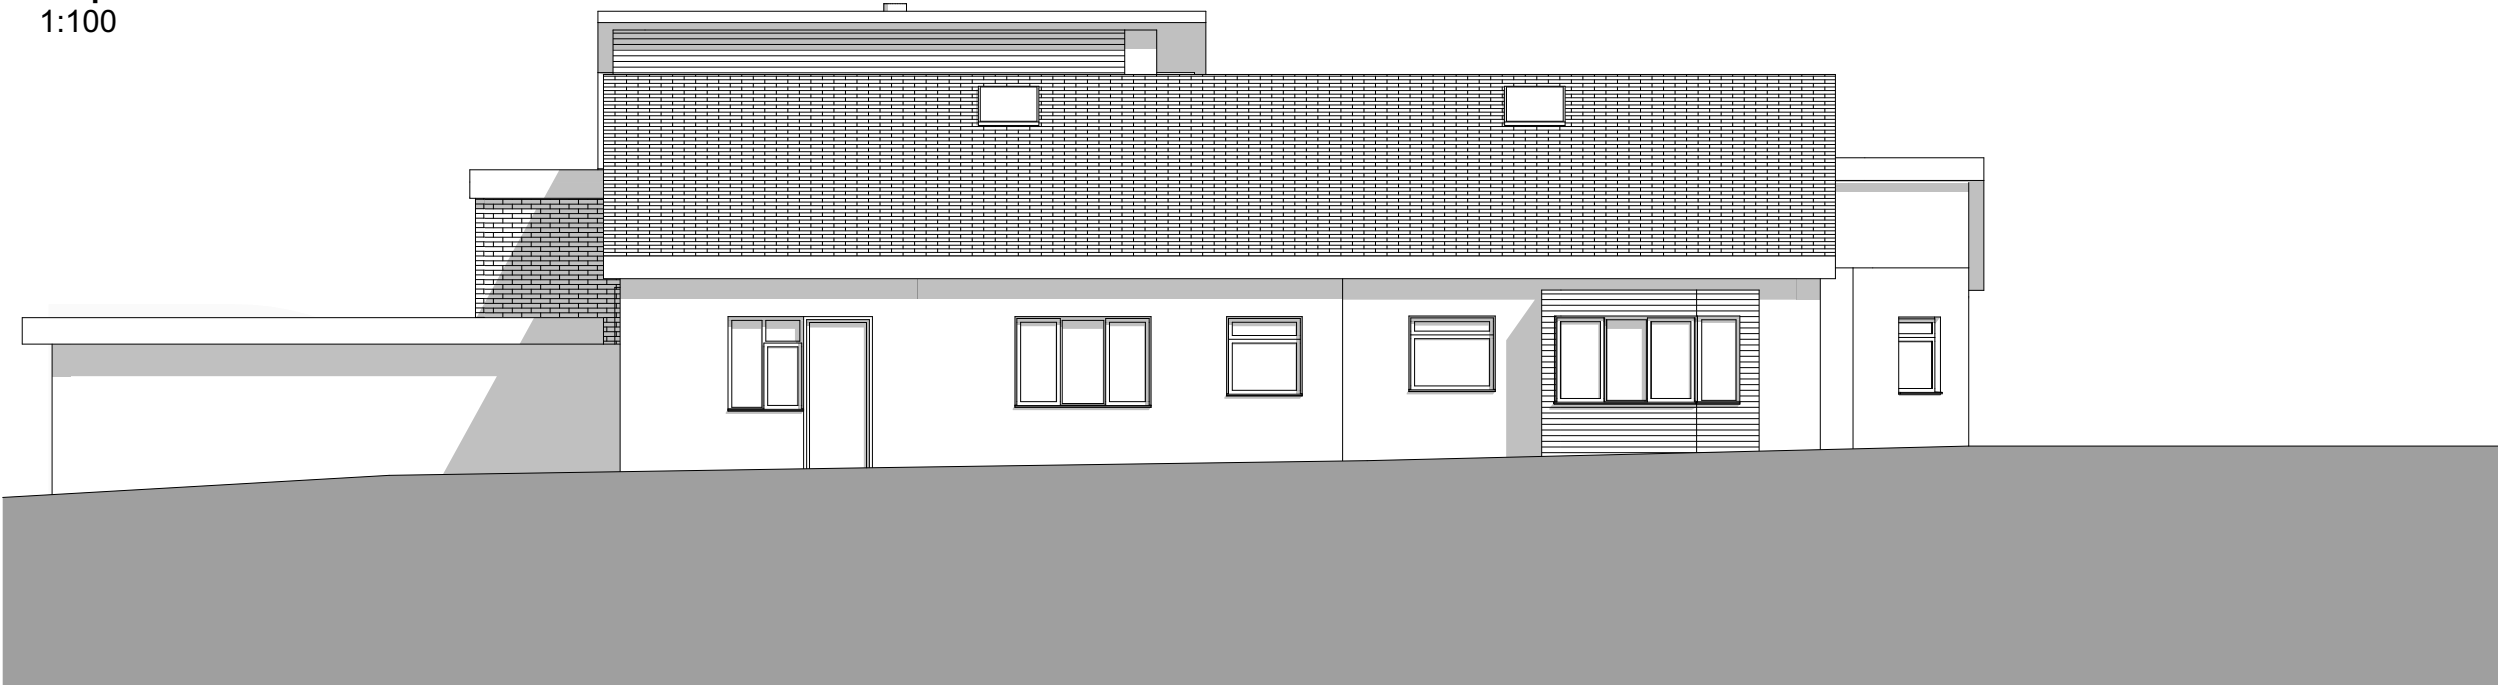


Proposed Side Elevation
1:100

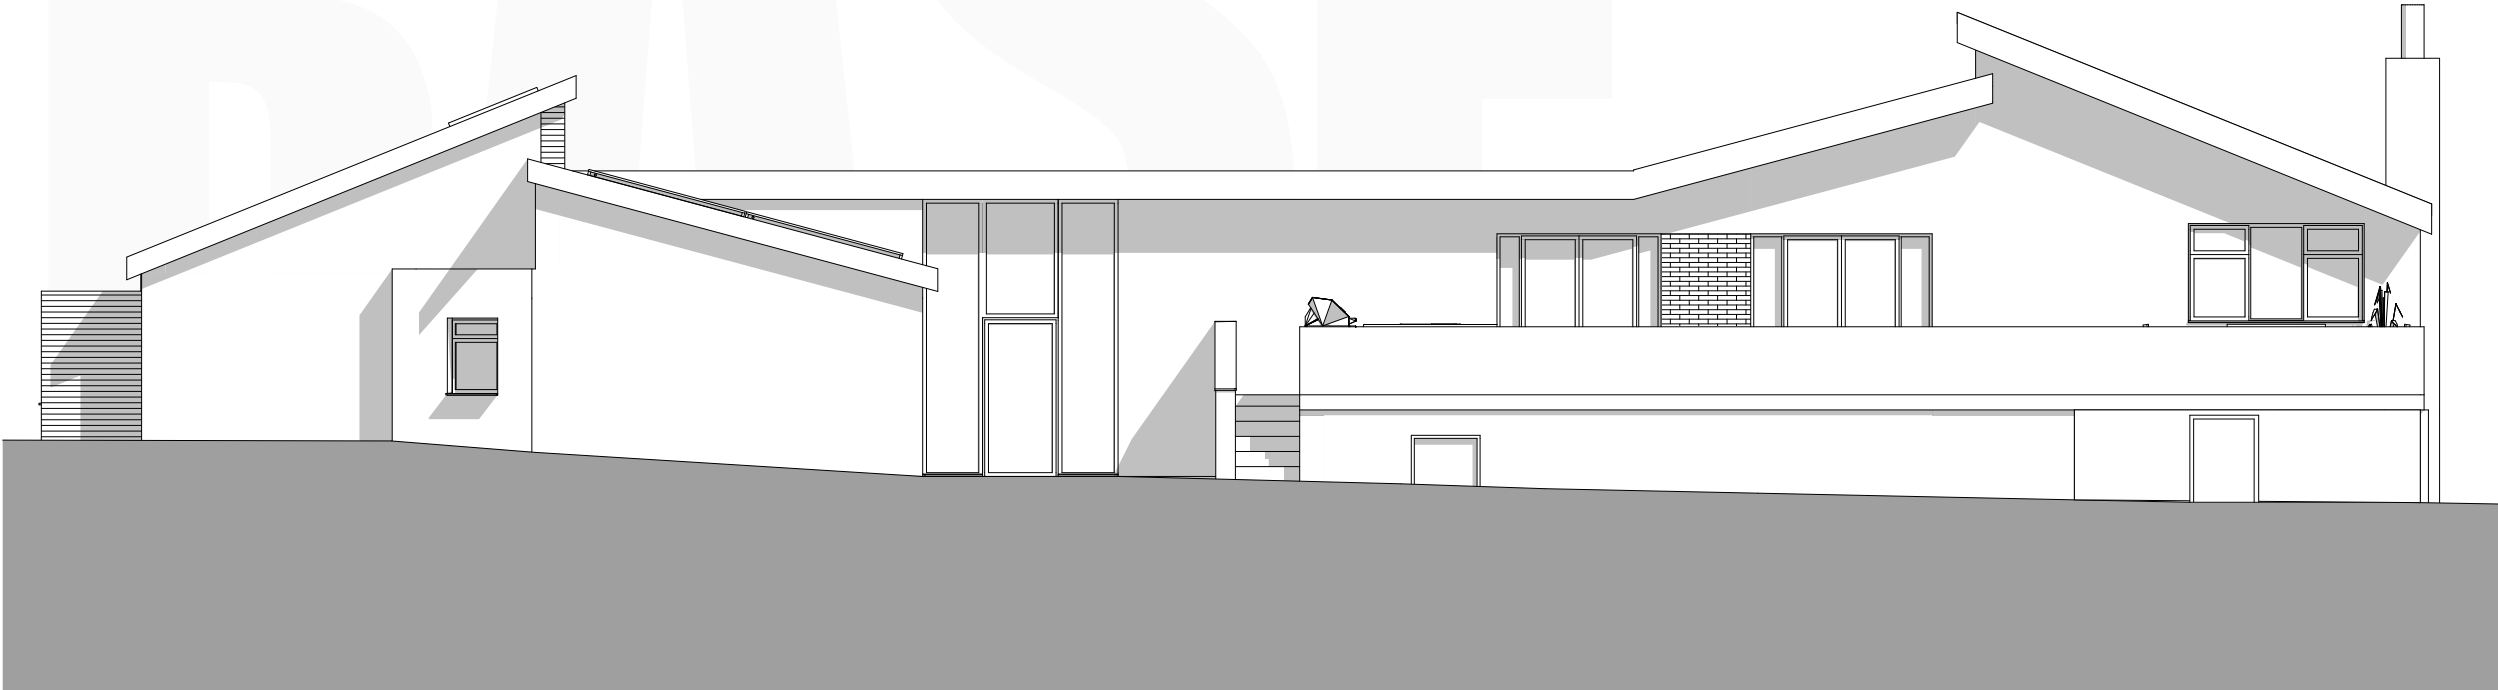

Proposed Rear Elevation
1:100



Proposed Side Elevation
1:100

 

BASE

Offices:
SHREWSBURY, CONWY, CHESTER

Tel: 01743 236 400 | Tel: 01244 569 008

Email: HELLO@BASEARCHITECTURE.CO.UK

Web: BASEARCHITECTURE.CO.UK

Rev.	Revision Description.		
By.			
Chk.			
Scale.		Drawn by.	
1:100 @ A2		JMW	
Date.		Chk.	
24.04.2024		BGE	
Project Title			
Pine Ridge - Replacement Dwelling			
Client			
Mr P Roberts			
Drawing Title			
Proposed Elevations			
Project No.		Drawing No.	Rev.
BA3010		PL-004	

This drawing is the property of base Architecture & Design Ltd. It shall not be copied or scanned, in part or whole, without prior consent of base Architecture and Design. Do not scale this drawing.