





Front elevation 1:50

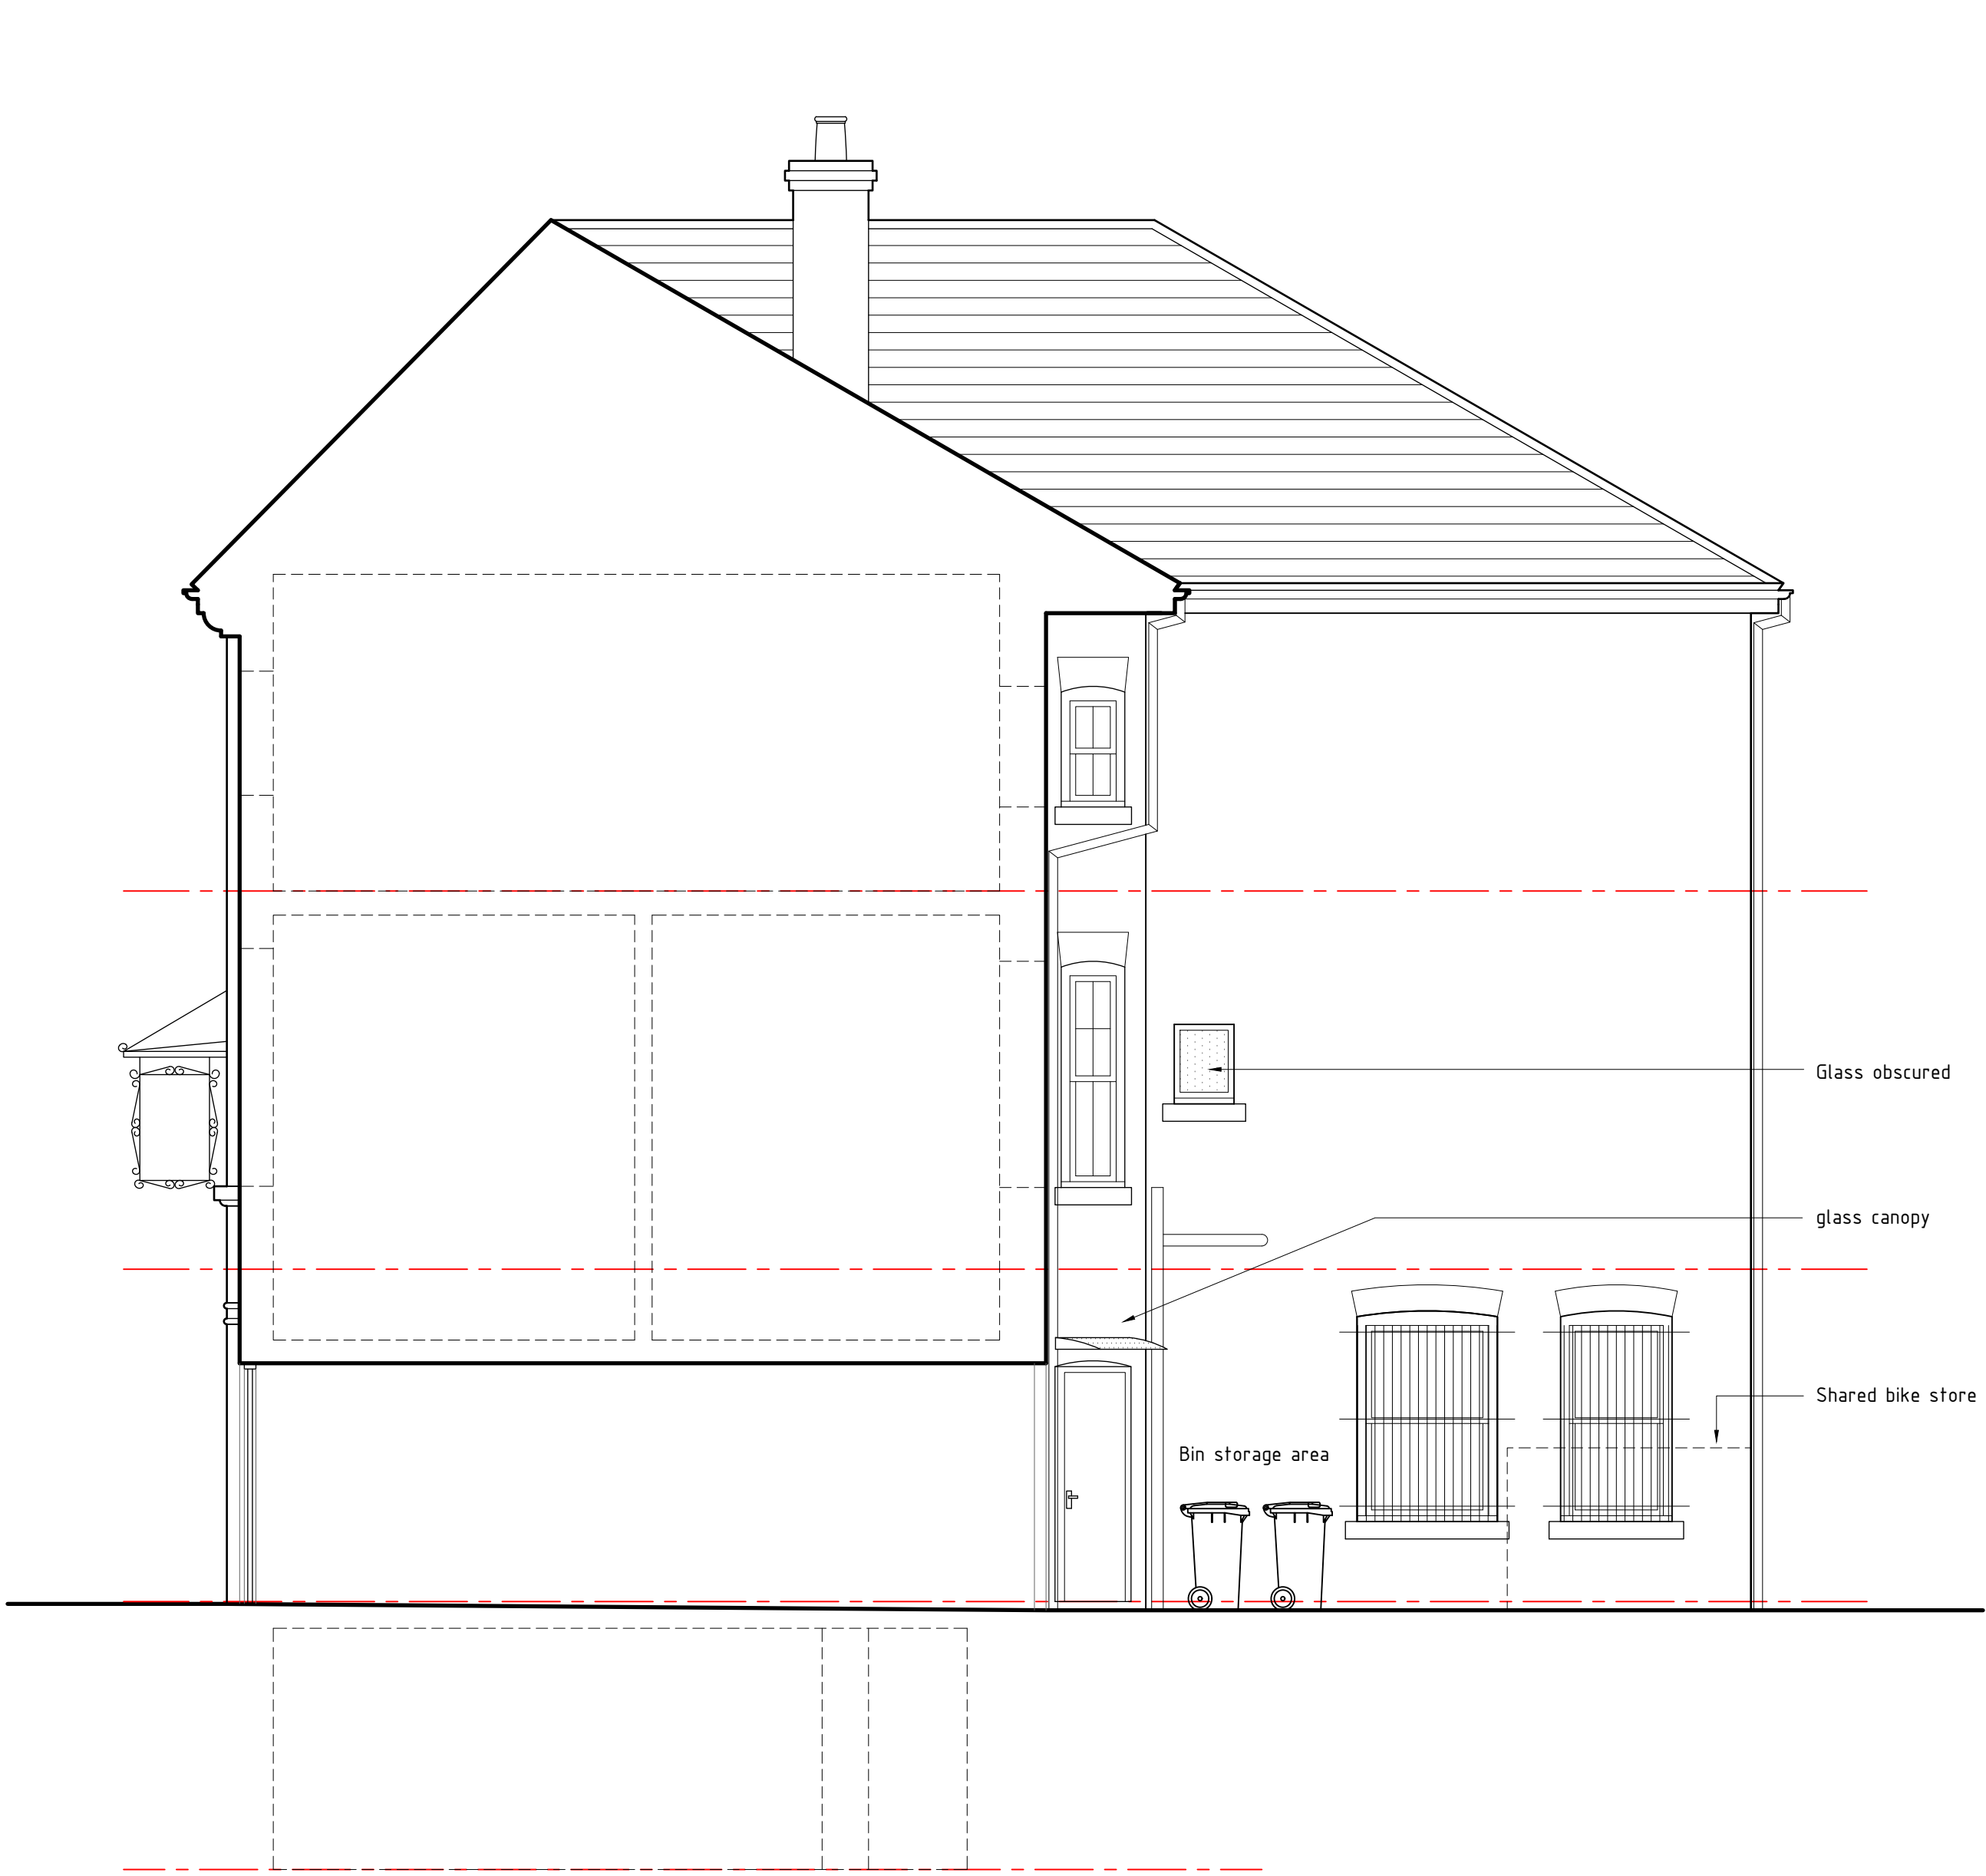

Side -01 elevation 1:50

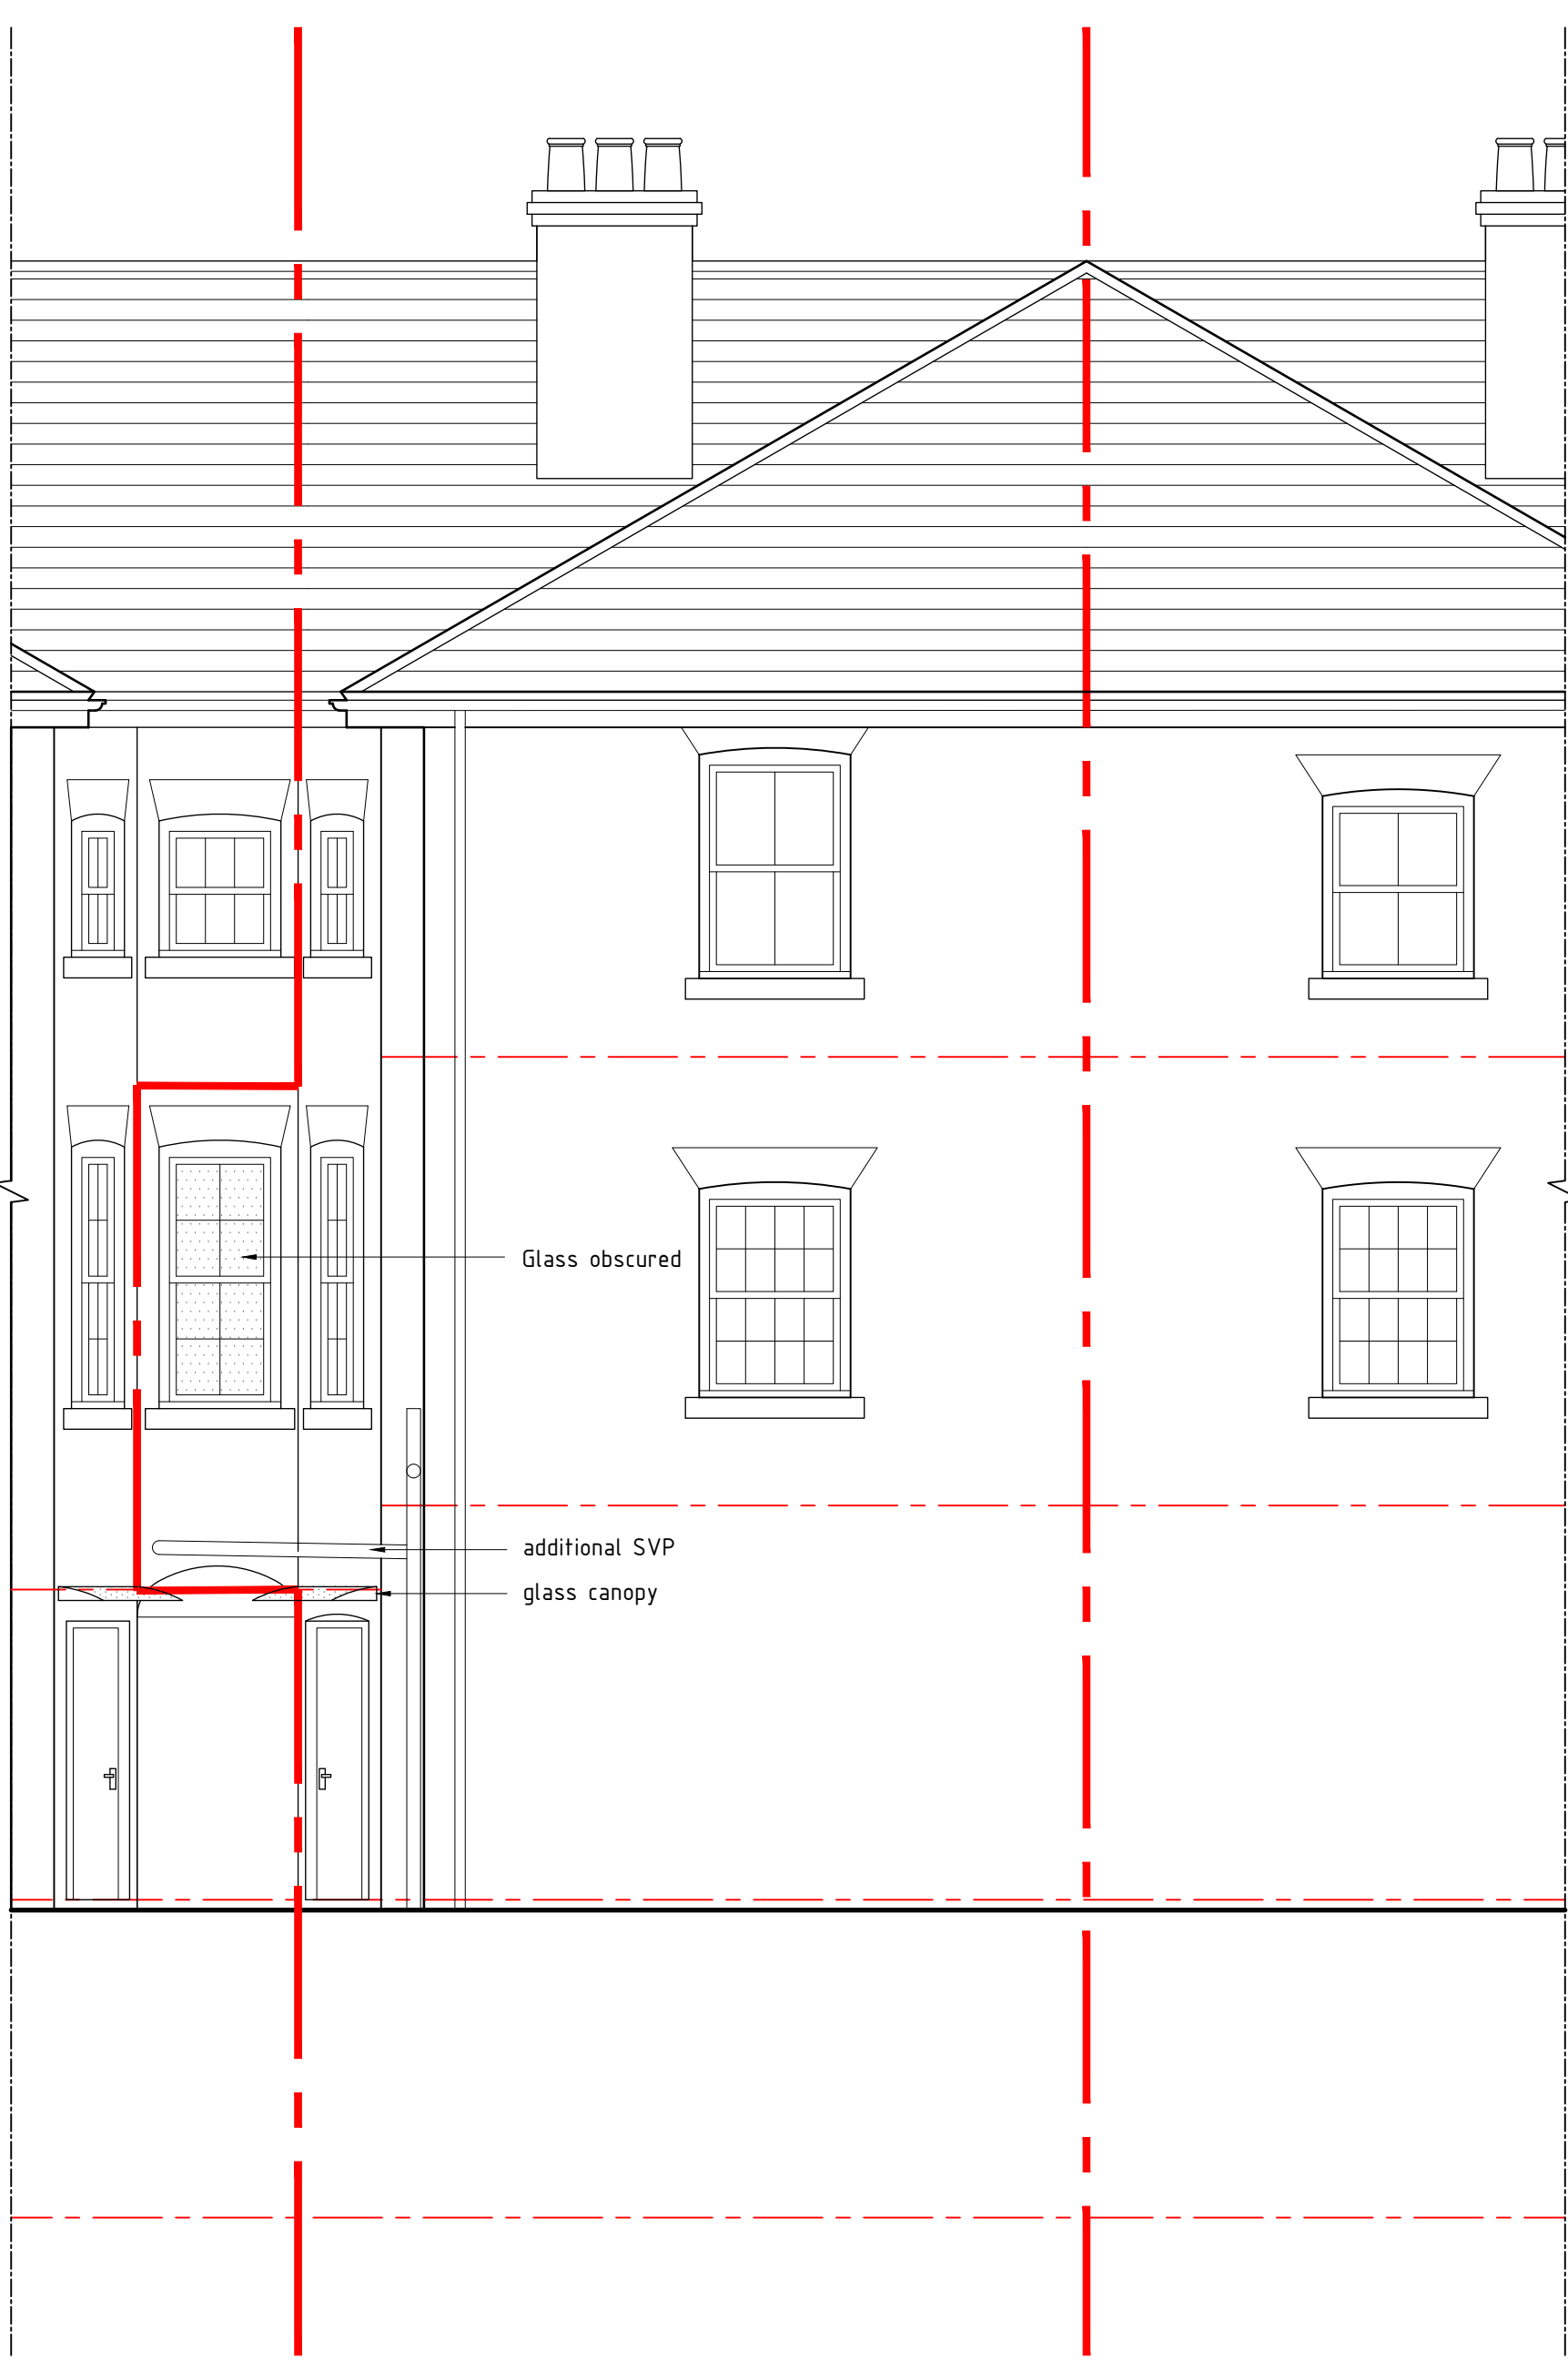

Rear elevation 1:50

Proposed

 HDS Architectural Services, The Foundry, 15 York Street, Wrexham LL13 8LW Tel (01978) 345250 www.hdsarchitectural.co.uk	Project; 61 King Street, Wrexham, LL11 1HR	Dwg No; KS/PD/04	Date; 22.02.24
	Title; 04-Proposed Elevations	Scale (A1); 1:50	Revision;