



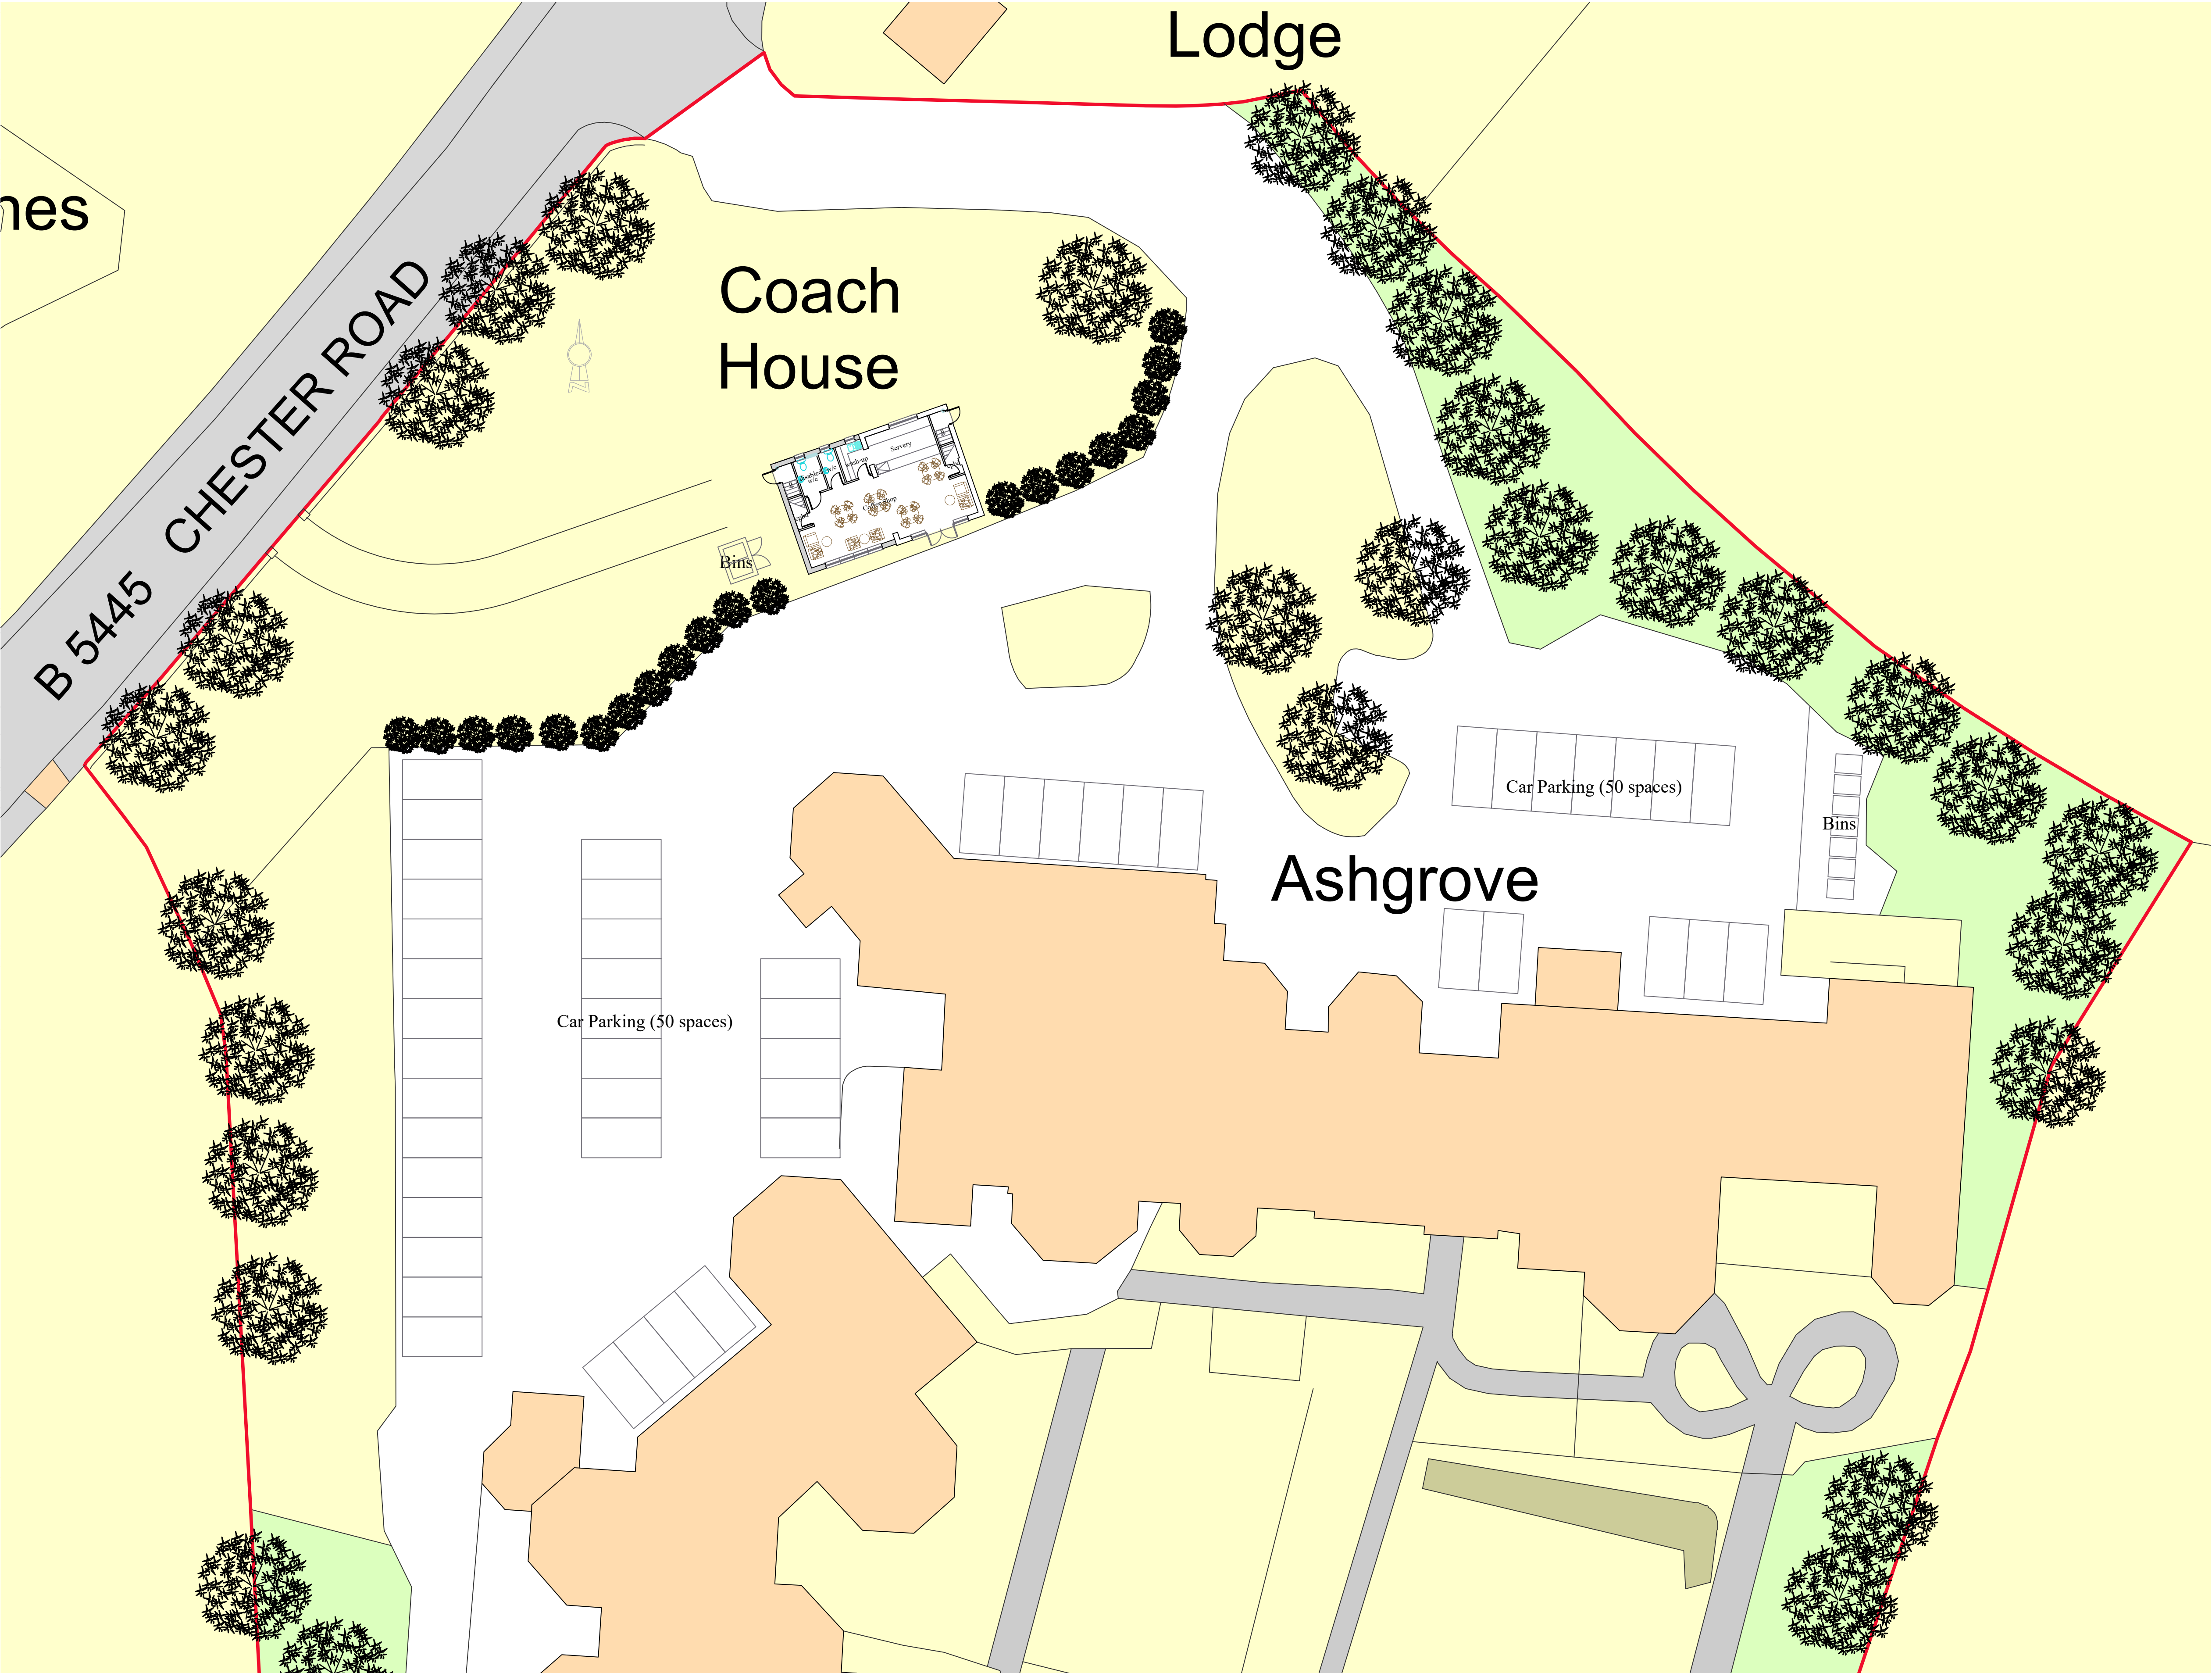

SITE PLAN 1:200

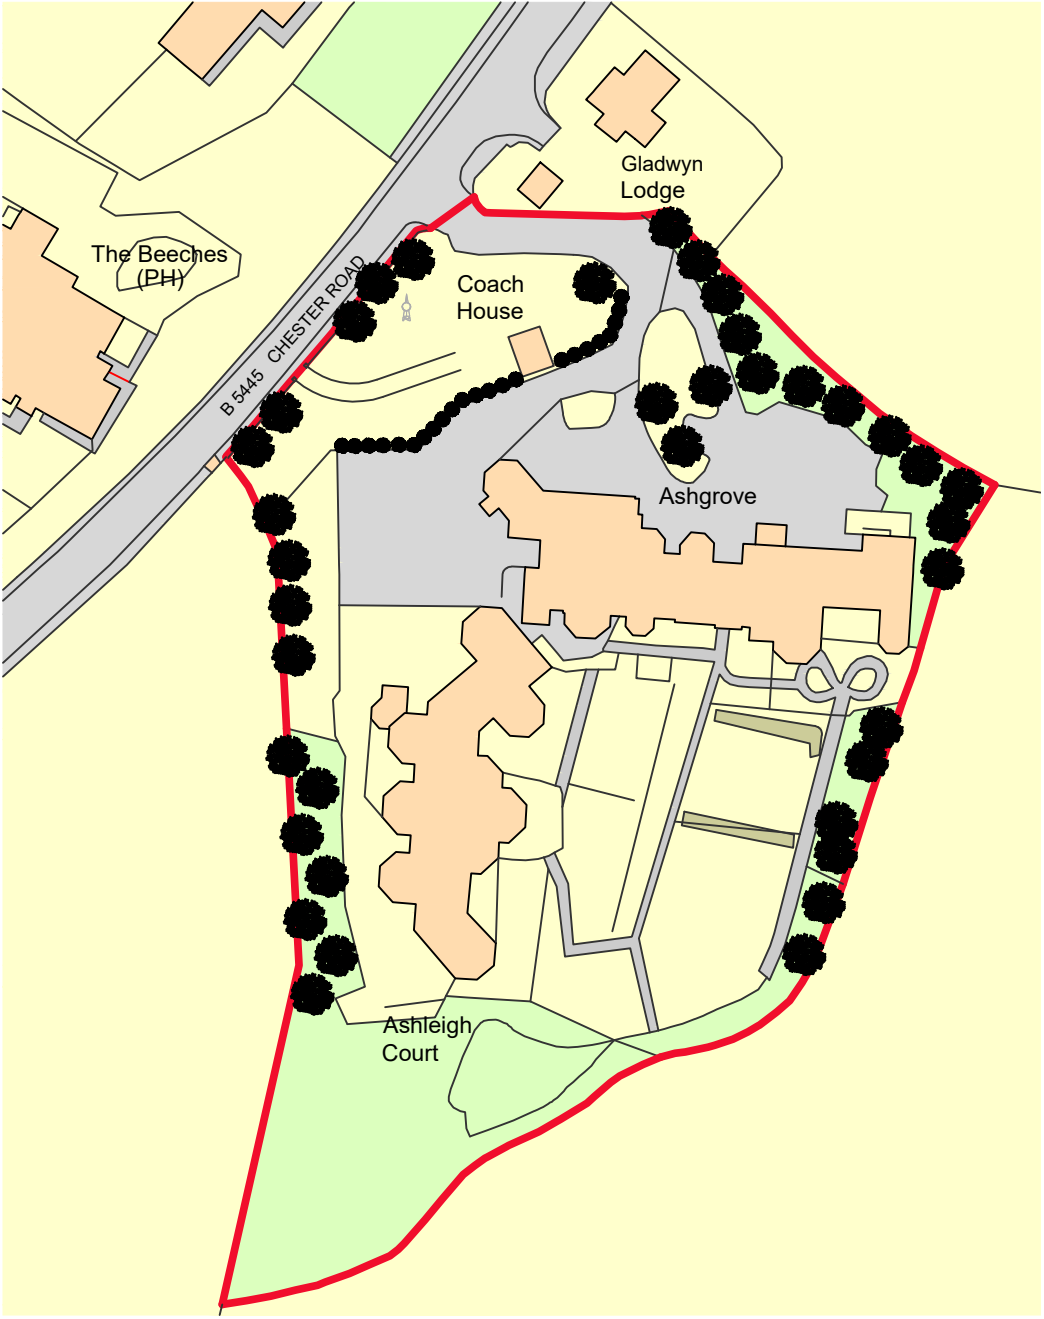

LOCATION PLAN 1:1250

a. 22/01/2024 - planning amendments, car parking spaces, bins storage added

TITLE:
Proposed Site Plan
Ashgrove Care Home
Chester Road
Gresford
Wrexham LL12 8PP

DRAWING NO. ACH/7 REV: a

DATE: December 2023

SCALE: 1:200 & 1:1250

NCR ARCHITECTURAL DESIGN & TOWN PLANNING

1st & 2nd Floor
34 Lower High Street
Stourbridge
West Midlands
DY8 1TA

Mob : 07956 805316 neilranford@btinternet.com