




Section Z-Z 1:100

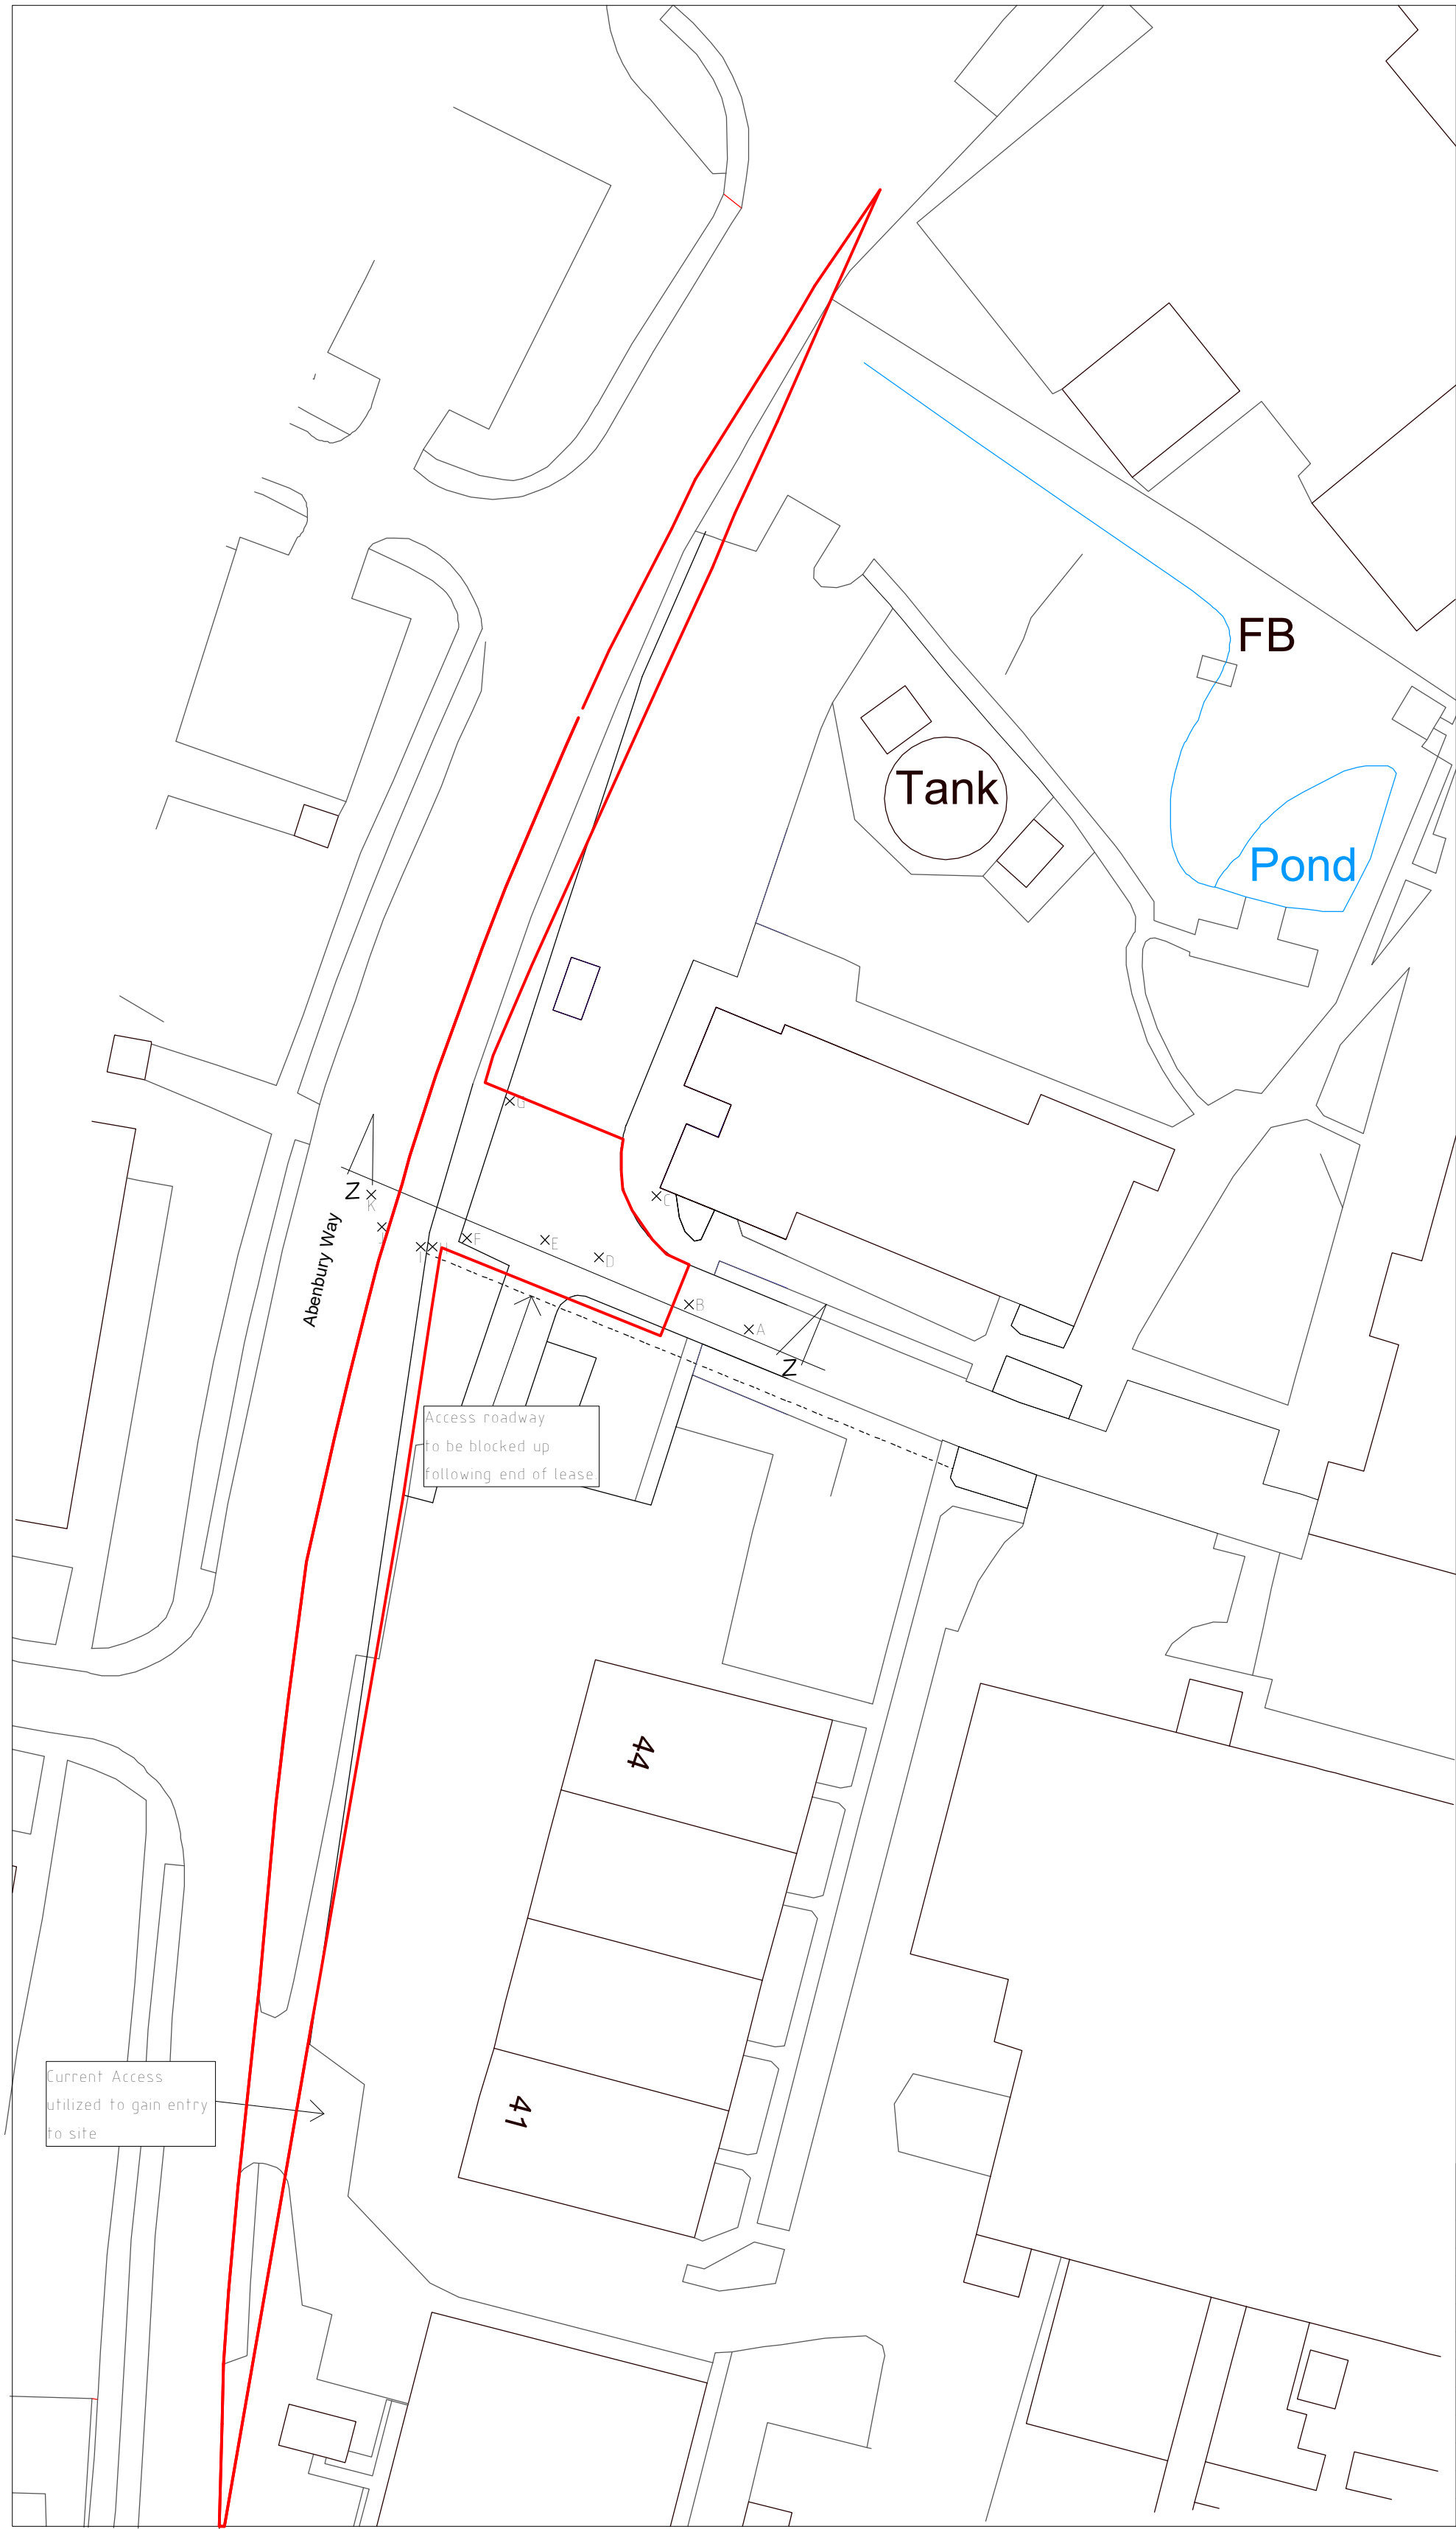

Site Plan 1:500

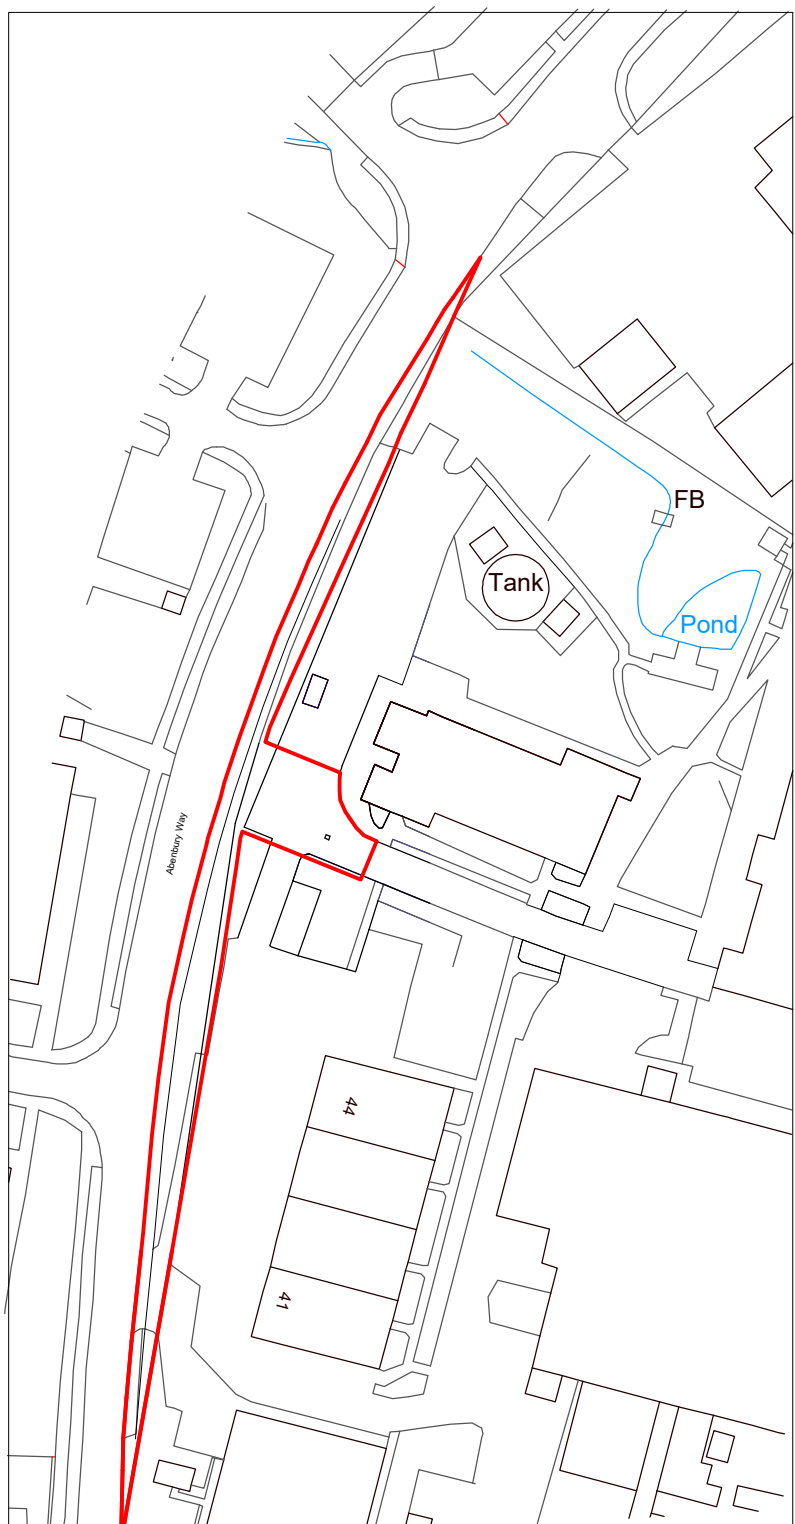

Location Plan 1:1250

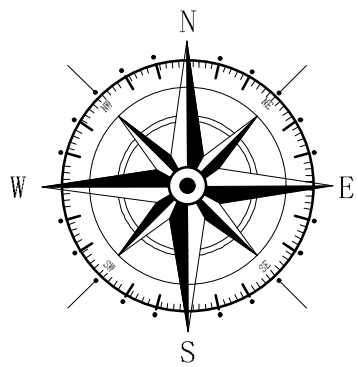

Key			
Application Site			

Rev	Date	Detail	Initial
D	06/24	App Site Amends	D.J.E
C	05/24	Existing access noted	D.J.E
B	09/23	Location Plan Update	D.J.E
A	09/23	Boundary Changes	D.J.E

Project:
Proposed Alterations to,
Ipsen Biopharm Ltd
Unit 9, Ash Road North,
Wrexham, LL13 9UF

Title: Existing: Section, Site & Location Plan	Scale: (A2) 1:100, 1:500 & 1:1250
--	---

Drawn By: D.J. Edwards	Date: July 2023
---------------------------	--------------------

Drawing No: 1008/001	Sheet: 1 of 1
-------------------------	------------------

POINT	LEVEL
A	10.000
B	10.009
C	9.954
D	10.029
E	10.121
F	10.274
G	10.254
H	11.004
I	10.942
J	10.878
K	10.769

Office 3K4,
Redwither Business Tower,
Wrexham. LL13 9XT
Tel: 01978 356500
www.blueprintarchitectural.com
© copyright all rights reserved